


— "MCGRAW AND WHITINGS"—
 Subm of part of "P.C. 241"—
 — "Lying South of Jefferson Avenue"—
 — "Grosse Pointe, Wayne Co Mich"—

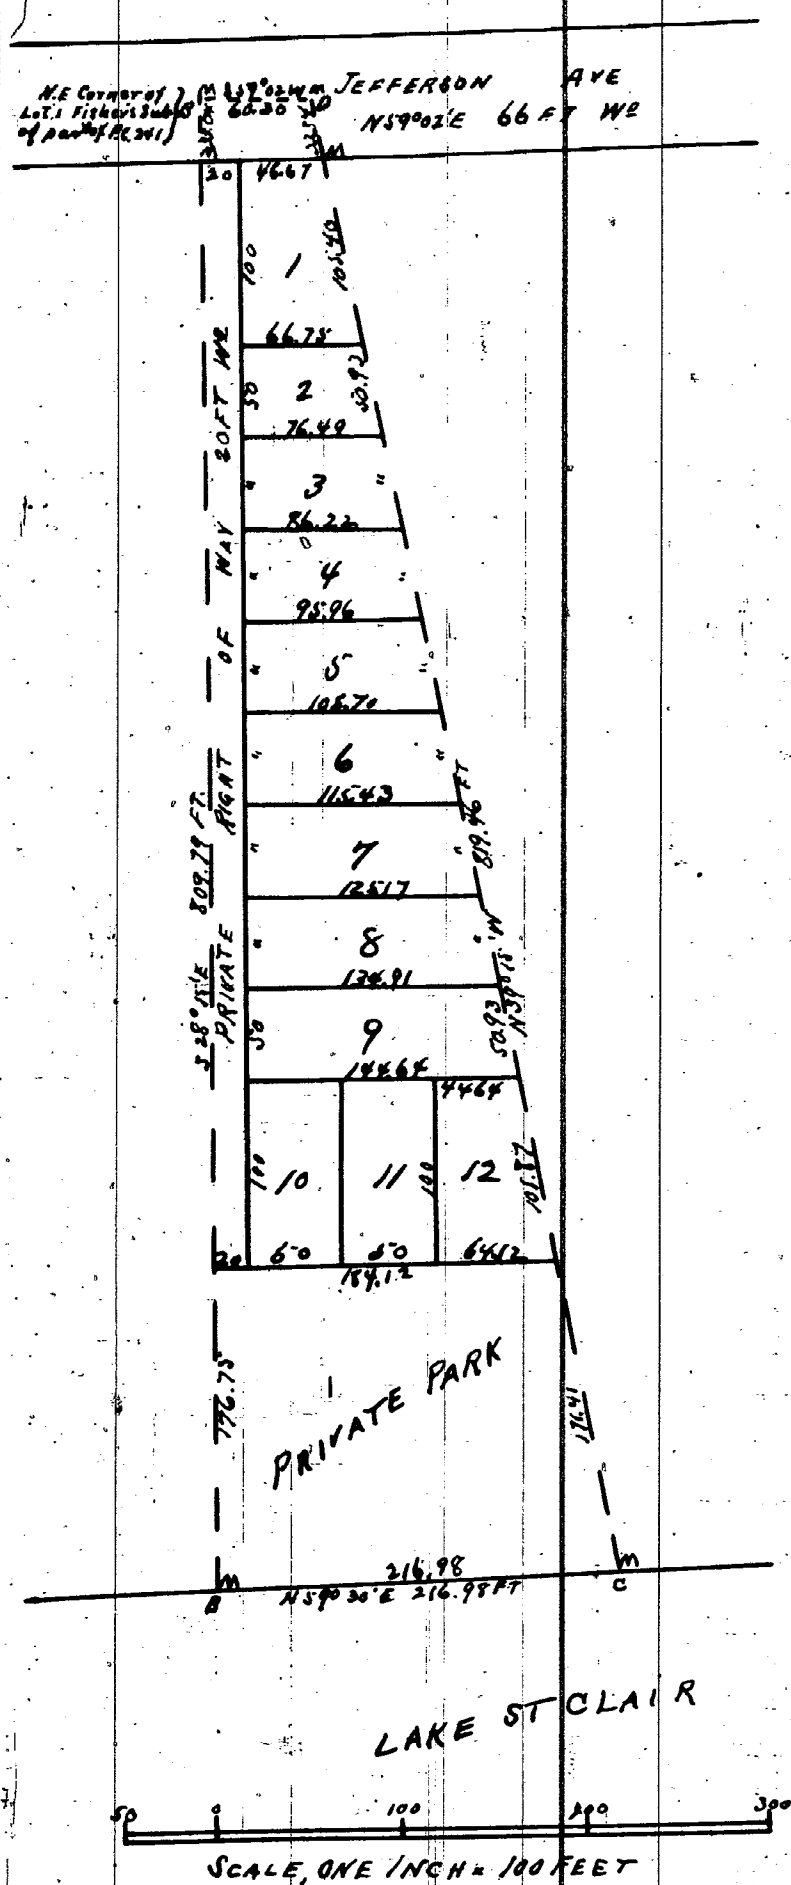

We hereby certify that the plat herein delineated is a correct one and that permanent monuments consisting of White Oak stakes have been planted at points marked 'M' as thereon shown at all angles in the boundaries of the land platted and at all intersections of streets or streets and alleys

John M. Loughlin
 and Thomas Campau
 Surveyors

Description of Property
 Commencing at the N. E. Corner of Lot 1 of Fisher's Subm off part of P.C. 241 and marked A on plat and running thence S 25° 15' E. 809.79 feet to B. Thence N 59° 30' E 216.98 feet to C. Thence N 39° 15' W 819.46 feet to D. Thence S 59° 02' W 60.30 feet to A the place of beginning

Register's Office,
 County of Wayne
 Received for record this 22nd day
 of March A.D. 1889 at 1:50
 o'clock P.M. and Recorded in Liber
 12 of Plats on Page 61

P.C. Bird Dep. Register

Know all men by these presents that we William A. McGraw and Harriet R. McGraw his wife J. Hill Whiting and Carrie Florence Whiting his wife have caused to be made for record this map of McGraw and Whiting's Subdivision of part of Private Claim 241 lying South of Jefferson Avenue Grosse Pointe Wayne County Michigan by McLaughlin and Campau Surveyors and we hereby adopt the same and dedicate the streets and alleys shown for the use of the public

In presence of
 A.C. McGraw
 S. G. Leasky
 March A.D. Eighteen hundred and eighty nine
 William A. McGraw
 Harriet R. McGraw
 J. Hill Whiting
 Carrie Florence Whiting

State of Michigan } S.S.
 County of Wayne }

On this 16th day of March A.D. Eighteen hundred and eighty nine before me the undersigned a Notary Public in and for said County personally appeared William A. McGraw and Harriet R. McGraw his wife J. Hill Whiting and Carrie Florence Whiting his wife known to me to be the same persons who executed the above instrument and who acknowledged the same to be their free act and deed

Geo. M. Black
 Notary Public Wayne Co Mich

State of Michigan } S.S.
 County of Wayne }

We Peter C. Bird Dep. Register of Deeds John M. Loughlin and Thomas Campau Surveyors hereby certify that we have each carefully compared this copy with the original plat of McGraw and Whiting's Subdivision of part of Private Claim 241 lying South of Jefferson Avenue Grosse Pointe Wayne County Michigan and that it is an exact copy thereof and of the whole of such original map or plat

P.C. Bird Dep. Register of Deeds
 John M. Loughlin } Surveyors
 and Thomas Campau

Examined and approved
 March 20 1889

H. R. Pratt
 Deputy Auditor General

I hereby certify that this plat is a correct copy of the plat now on record in the Register of Deeds office, being made under the supervision of the Auditor General by placing the plat on record and affixing thereto a carefully copy of this dedication and certificate

Dated this 19th day of Sept 1910
 Geo. M. Bennett
 Clerk and Encl. Dept.