


10153

PLAT OF THE
SUBDIVISION OF A PART OF THE
MAURICE MORAN FARM.
PRIVATE CLAIM NO 182.
- HAMTRAMCK 1870 -

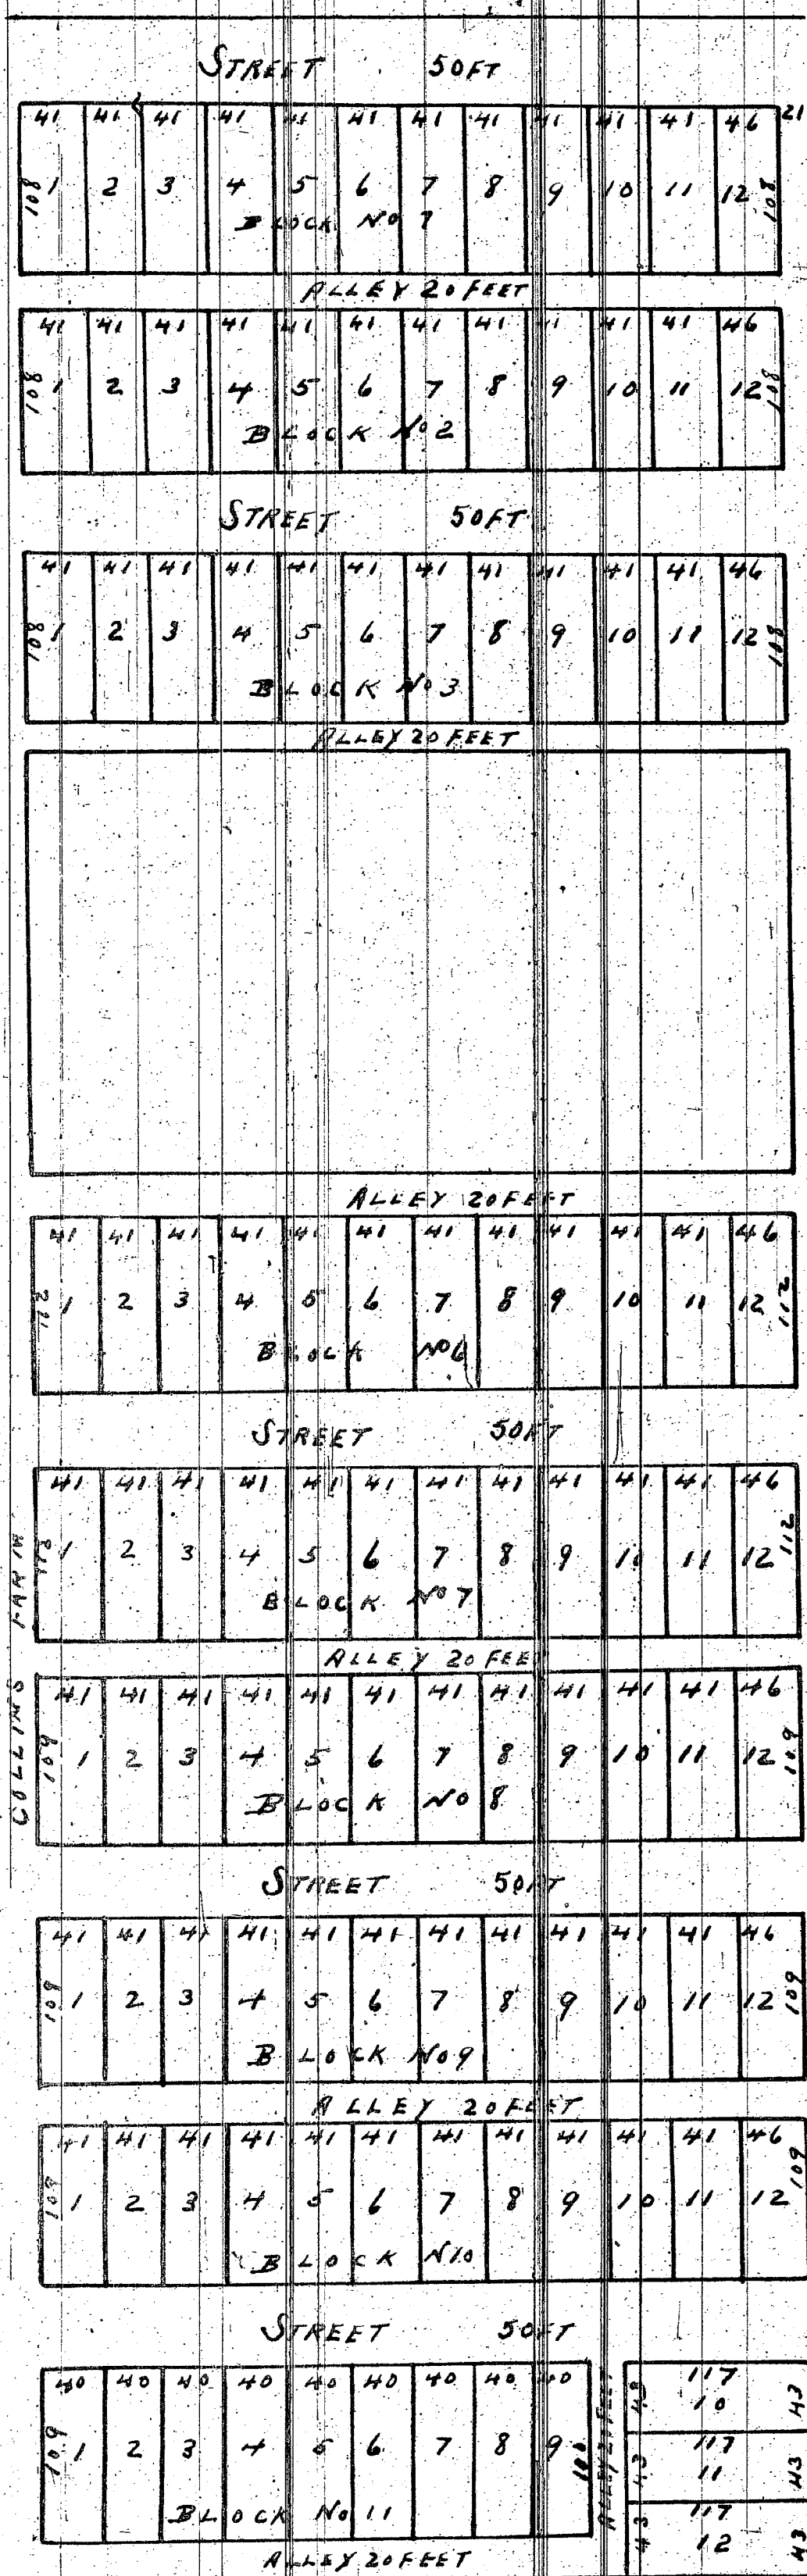

This is to certify that the above plat has been compared with the original plat of record in the office of Register of Deeds, Wayne County and found to be a true copy of the same.

A. H. Willmarth Surveyor

I hereby certify that these plats are correct copies of the plats now on record in the Register of Deeds office being made under the supervision of the Auditor General by tracing the plats on record and affixing thereto carefully compared copies of the dedications and certificates.

Dated this 30th day of June 1911

John B. LaFournier
Clerk and Gen. Supt.

Recd for Record February 25th 1870 at 3 1/2 O'clock P.M.
Along Eaton Register

Know all men by these presents that we Henry W. Dean Executor of the last will and testament of Louis M. Moran deceased and Louis Moran Jr and David Moran of Hamtramck Wayne County Michigan and Sarah O'Connor and Matilda O'Connor of the City of Detroit Wayne County and state aforesaid have caused the annexed plat of Part of the Maurice Moran farm north of the Park Gratiot Road and westerly of Moran street (so called) to be surveyed and subdivided into Lots and Blocks by Henry D. Ludden a practical surveyor and do hereby dedicate and give to the Public the use of the streets and alleys as laid out thereon reserving to ourselves and our heirs or assigns the title thereto if ever the said streets and alleys shall be vacated according to law. Witness our signatures with our seals affixed this twenty fifth day of February A. D. one thousand eight hundred and seventy.


In presence of
William O'Connor } Sarah O'Connor } Henry Moran Jr.
Geo H. Panniman } Matilda O'Connor } David Moran.

On this twenty fifth day of February in the year one thousand eight hundred and seventy personally appeared and came before me a Notary Public in and for the County of Wayne State of Michigan the above named Henry W. Dean, Louis Moran Jr, David Moran, Sarah O'Connor and Matilda O'Connor known to me to be the persons who executed the foregoing acknowledgments of the annexed plat and dedications of public streets and who each and severally acknowledged the same to be their free act and deed.

Geo H. Panniman
Notary Public
Wayne County Mich
N. D. Ludden Survey

I hereby certify the annexed plat was made from actual survey.
(Stamp 57)

SUBDIVISION OF
BLOCKS 5 AND 8.
McDOUGALL FARM
- P.C. 97454 -

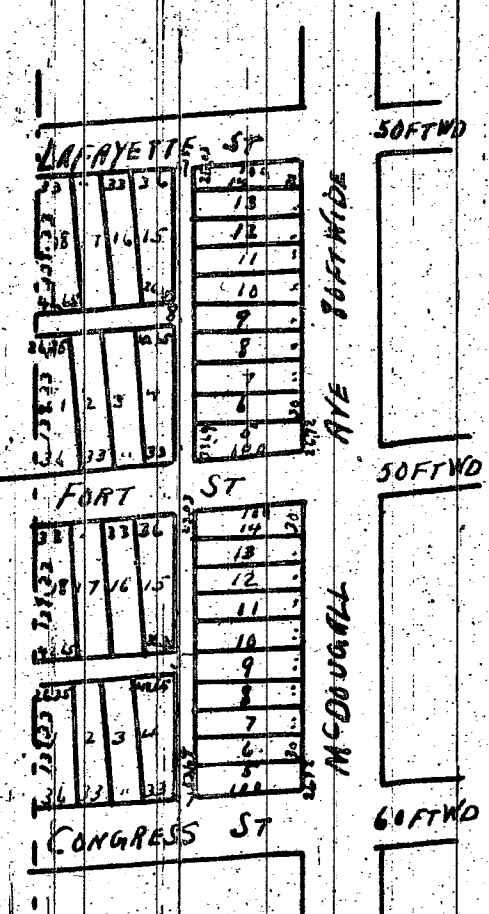

Recd for Record April 2nd 1870 at 3 1/2 O'clock P.M.
Along Eaton Register

Appointed March 21, 1870 M. F. Robinson J.N. Ford Commissioner
I hereby certify the above plat to be correct
Eugene Robinson City Surveyor

State of Michigan }
County of Wayne } On this 21st day of March A.D. 1870 before me a Notary Public in and for the County of Wayne personally appeared Eugene Robinson surveyor who is known to be the person who certified the above plat and acknowledged the same to be his free act and deed.

Know all men by these presents that I Emily Campbell do hereby dedicate to the public the perpetual use of the streets or roads and alleys as laid out on the annexed plat of subdivision of Blocks five (5) and eight (8) McDougall farm. reserving to myself my heirs and assigns the reservation thereof whenever the same may be discontinued by law.

In presence of
Chas. L. Piquette } Emily Campbell (Witness)
Wm B. Mason } (Stamp 54)

State of Michigan }
County of Wayne } On this 2nd day of April 1870 personally appeared before me Emily Campbell who acknowledged she executed the foregoing instruments for the uses and purposes therein mentioned.

This is to certify that the above plat has been compared with the original plat of record in the office of Register of Deeds of Wayne County and found to be a true copy of the same.
A. H. Willmarth Surveyor

Wm B. Mason Notary Public
Wayne County Mich