


PENNSYLVANIA SUBDN.
OF PART OF S.W. 1/4 OF SEC. 32 T3 S. R11 E.

TOWNSHIP OF ECORSE
WAYNE CO., MICHIGAN.

Scale 200 feet per Inch

Mason L. Brown & Co
Civil Engineers
821-23 Chamber of Commerce
Detroit Michigan

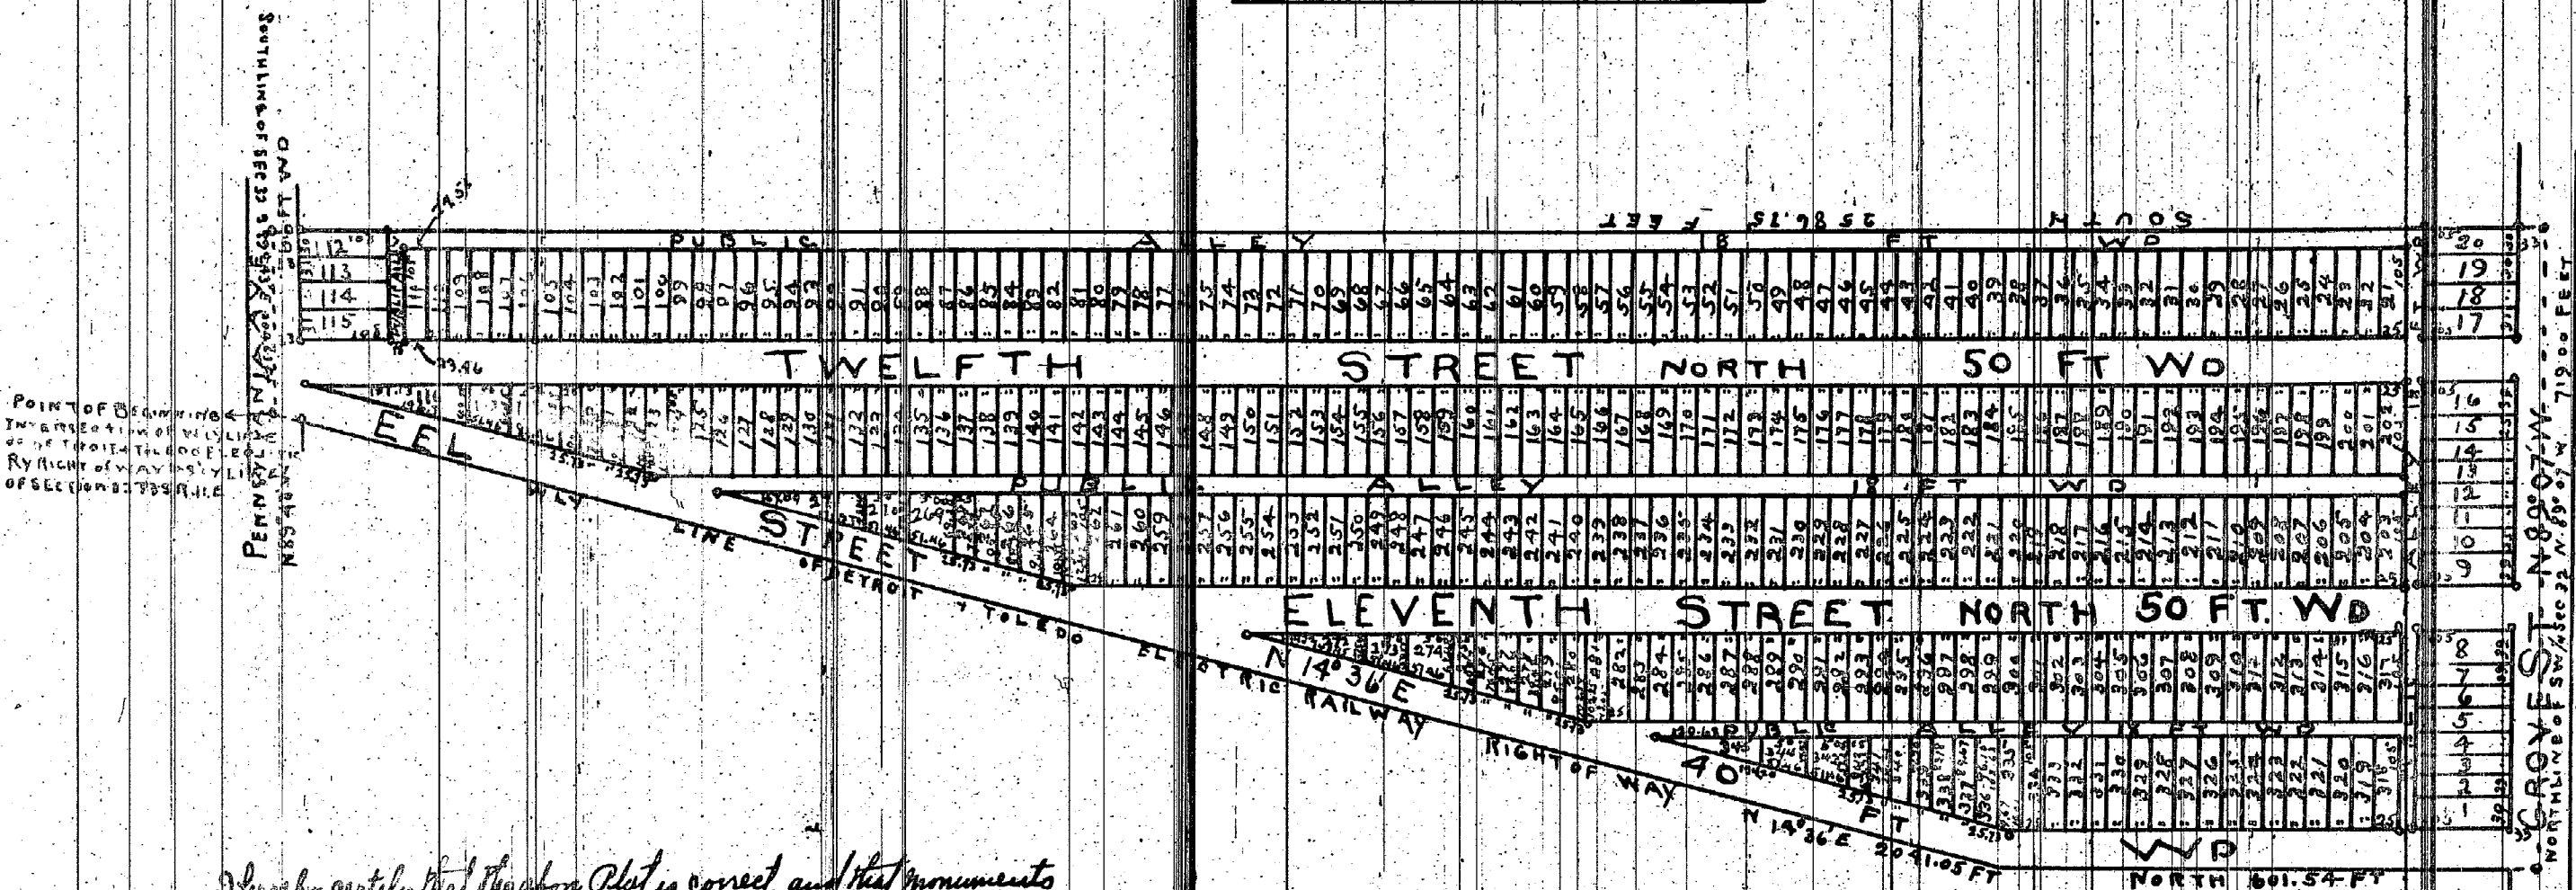

I hereby certify that the above Plat is correct, and that monuments consisting of Oak Stakes 1 1/2 inches square and 15 inches long have been placed in the ground at all angles in the boundaries and at the intersection of all streets or streets and alleys as shown on plat by O Detroit May 23rd 1905

Mason L. Brown & Co
Engineers and Surveyors

This Plat vacated by order of the
Circuit Court July 24th 1916
Filed Dec. 16th 1916 Voucher 1113-1916

Examined and Approved
May 27, 1905
John F. Wellman
Deputy Auditor General

State of Michigan } ss
County of Wayne }
We O. P. Gullay Register of Deeds
and Mason L. Brown & Co Surveyors hereby
certify that we have each carefully compared this copy with the original
Plat of Pennsylvania Subdivision of Part of S.W. 1/4 of Sec. 32 T3 S. R. 11 E
Township of Ecorse Wayne Co. Michigan and that it is an exact copy thereof of
the whole of such original map or plat
O. P. Gullay Register of Deeds
Mason L. Brown & Co Surveyors

Know all men by these presents that the Detroit River
Land Co. by George Hendrie President and
W. Howie Muir Secretary
have caused the land embraced in the above plat to be surveyed and
divided and parcelled, as is shown on Pennsylvania Subdivision of Part of S.W. 1/4 of Sec. 32,
Township of Ecorse Wayne Co. Michigan and that the streets and
alleys in and on said plat are hereby dedicated to the use of the Public
Wherein in hands and seals this 24th day of May
A.D. 1905 in presence of
In presence of
C. A. Parkinson
J. W. Wellman
Detroit River Land Company
Geo Hendrie President
W. Howie Muir Secretary

State of Michigan } ss
County of Wayne }
On this 24th day of May 1905 before
me, a Notary Public in and for said county personally appeared the
above named Detroit River Land Co. by George Hendrie President
and W. Howie Muir Secretary
known to me to be the same persons who executed the above dedication
and who acknowledged the same to be their free act and deed
Charles A. Parkinson Notary Public
Wayne County Michigan
my commission expires Feb 27th 1907

The property herein platted is described as follows:
Beginning at the intersection of the W. 1/2 line of the Detroit & Toledo Electric Railway
Right of Way with the South line of Section 32 T3 S. R. 11 E Township of Ecorse thence
along the westerly line of said Detroit and Toledo Electric Railway N 14° 36' E 2041.05
feet thence north 601.54 feet to the North line of S.W. 1/4 of said Section 32 thence along
the North line of said S.W. 1/4 of Section 32 N 89° 07' W 719.00 feet thence South 2536.75
feet to the South line of said Section 32 thence along said South line of Section
32 S. 89° 43' E 2046.3 feet to the point of beginning

I hereby certify that this Plat is a correct copy of the Plat now on Record in the Register
of Deeds Office being made under the supervision of the Auditor General by tracking
the Plat on Record and affixing thereto a carefully compared copy of the Dedication
and Certificate
Dated the 8th day of March 1911
Alton J. Hand
Clerk, and Geo. W. Hefel

Register of Deeds Office } ss this instrument was received for record this 6th day of June
Wayne County } 1905 at 2:53 O'Clock P.M. and recorded in Lib. 24 of Plat Book
Page 3 as proper certificate was furnished in compliance with Sect 135 of Senate Bill
No. 199 of Feb. 12 act of 1893
O. P. Gullay
Register of Deeds