


CITY OF DETROIT
WAYNE Co MICHIGAN

SCALE 60 FT = 1 INCH

cc The plans are the Committee
Plat confirm to the
General plan of the City.
P.N. Mc Cormick
City Engineer

Approved Feb 27 1909.

J. H. Kaurer
Com. of P. & M. W.

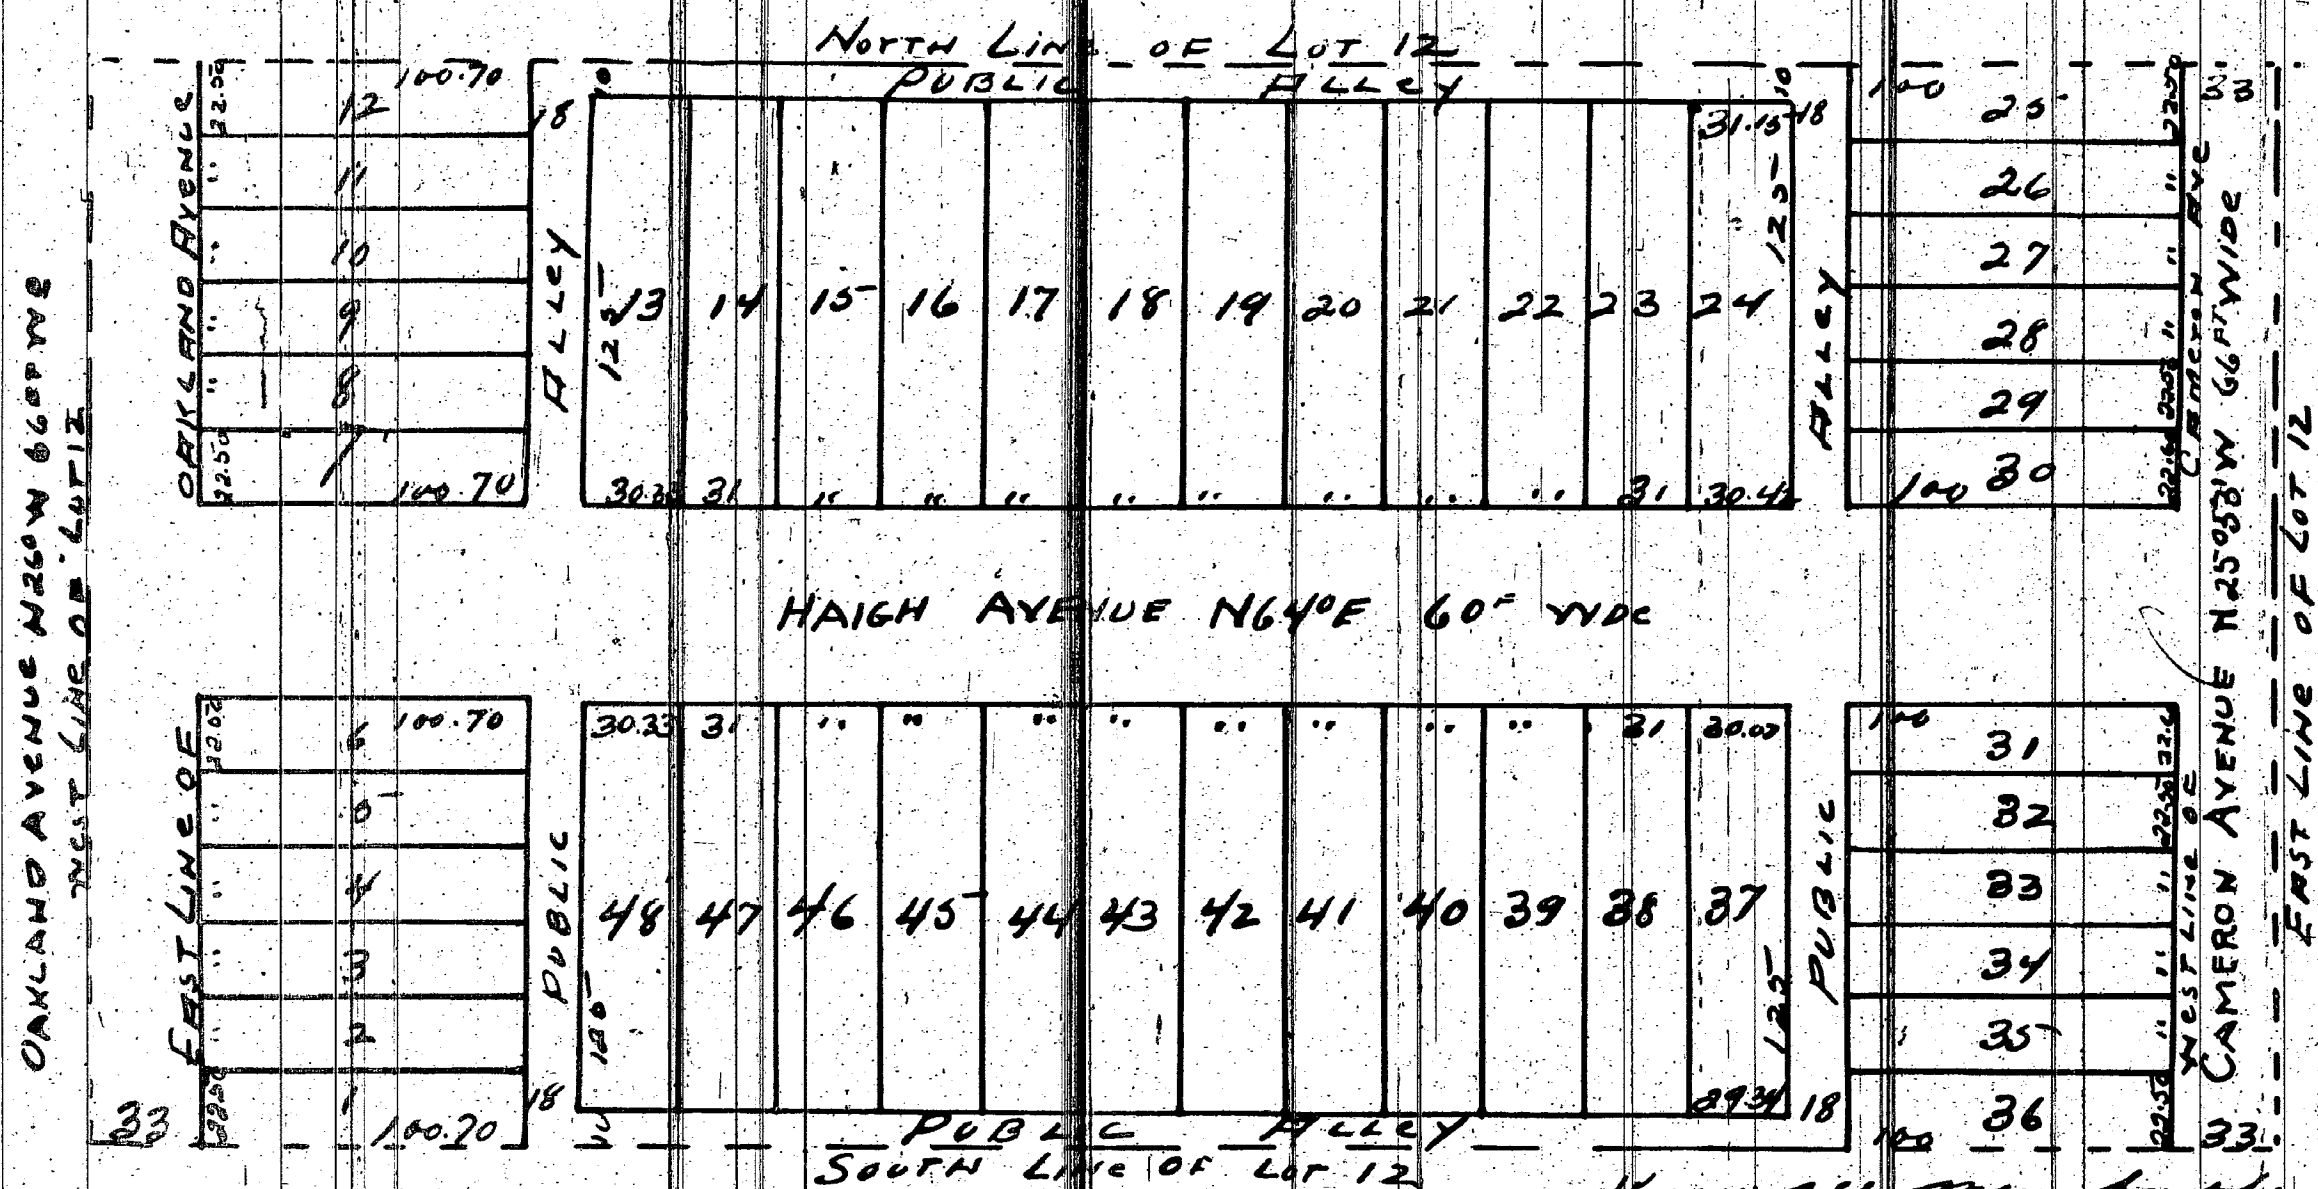

I hereby certify that the Plot is a correct copy of the Plot now on record in the Register of the Clerk's office, being made under the supervision of the Auditor General by tracing the Plot & are record and applying thereto a carefully compared copy of the dedication & Certificate of Plot of the 23rd day of Feb 1901.

Ray G. Warner
Clerk, Aud. Gen. Dep.

Examined and appraised April 10th 1909
Nathan F. Knicker Deputy Com. Gen.

State of Michigan }
County of Wayne. }
Notary Public in & for said County, personally
appeared the above named M.C. Sanders Carmichael
Herman Carmichael Mamma Carmichael & wife
Eugenia Carmichael Unmarried and Elmer Kinnard
known to me to be the persons who executed the
above declaration and who acknowledged the
same to be their free act & deed.

Register of Deeds Office,
Washtenaw County, Mich.
for record that the 28th day of
October A.M. and recorded the 26th of Plateau
Page 51 as properly certified was purchased by
with Act 135 of Senate Bill No. 199 filed 212 Act of 1898
John F. Kellogg, Notary Public
Washtenaw Co. Mich. My Exam-
ination March 18, 1910.
Otto Stoll, Reg. of Deeds.

City Treasurer's Office
Abstract made May 26, 1909. I hereby certify that according
to the records of this office all General City taxes
and special assessments against above described
property are paid to date including the General
City taxes for 1908.
Mat C. Cook
City Treasurer.

The presence of
 Thomas J. Thayer
 Wm. F. Kemmons Jr.
 M. C. Langer Darmatacten (L.S.)
 Herman Darmatacten (L.S.)
 Emma Darmatacten (L.S.)
 Louise Darmatacten (L.S.)
 Otto Darmatacten (L.S.)
 Alma Wirthmann (L.S.)
 Chas. Kemmons (L.S.)

State of Michigan }
 County of Wayne } ss. On the second day of April
 1909 before me a Notary Public in & for said
 County personally appeared the above named
 Otto Darmatacten (Unmarried) known to me
 to be the same person who executed the
 above Affidavit and who acknowledged
 the same to be his free act and deed.
 John F. Clegg, Notary Public
 my com. expires March 14th 1911
 Wayne Co. Michigan

Walt of mink } On the 2nd day of April
Co. of Wayne } ss 1909 before me a Notary Public
in and said County personally appeared the
above named Alvin Wirthman known to
me to be the same person who executed the
above Declaration to a who acknowledged the
same to be his free act and deed
John F. Kellogg Notary Public
Wayne Co. Mich
my com expires March 14 1910

I hereby certify that the above Plot is correct and that monuments consisting of iron plates 1 inch in diameter and 15 inches long have been placed in the ground at all angles in the Boundaries and at the intersection of all streets or streets or streets & alleys - as shown on plat by 0. DeWitt April 1st 1909

Detroit Apr. 1st 1909
 Mason L. Brown Esq.
 Engineer & Surveyor