


ROEHRIG & DEBO'S "HIGHLAND SUB
OF PART OF P.C. 497,
VILLAGE OF RIVER ROUGE,
WAYNE CO., MICHIGAN

SCALE 100 FT TO AN INCH

50 100 200

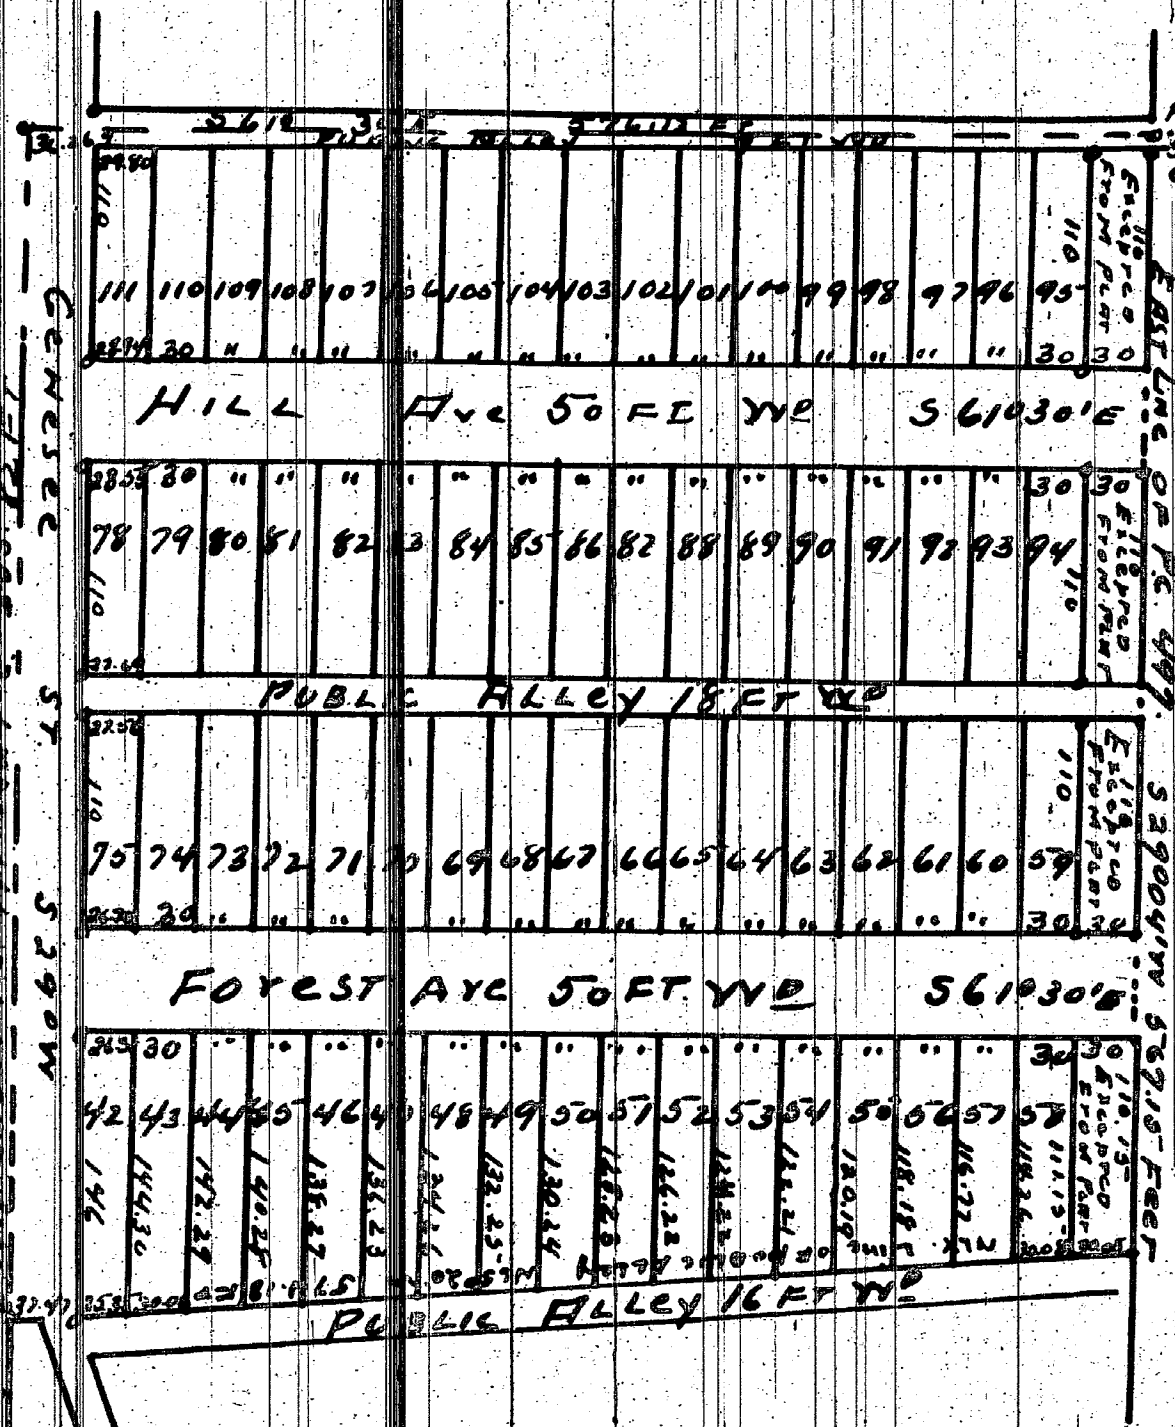

POINT OF BEGINNING DISTANT
3290.41' W 119.40' FROM THE
CENTRE LINE OF CYBERT LAKE AVE.

The property herein platred is all that part of P.C. 497 Village of River Rouge divided into beginning at a stake on the Eastern line of said P.C. 497 Island S. 29° 04' W 119.40' from the center of Great Chub's Ave. as hereinafter laid out in said Village. Thence along the East line of P.C. 497 S. 29° 04' W 567.15' to the northerly side of Public Alley. Thence along the northerly side of said Public Alley N. 60° 20' W 274.18' to the westerly line of P.C. 497 N. 39° 06' E 605.82' to the point of beginning excepting four (4) parcels bounded herein as "Exempts from Plat".

E. K. Kinnick & Affiliated
June 16, 1908
John F. Wilkinson
Deputy Clerk Gen.

I hereby certify that the above Plat is correct and that monuments consisting of iron stakes 15 in long have been placed in the ground at all angles in the boundaries of the land platred and at the corners of all streets and alleys.
Detroit Apr. 28, 1908
Mason & Brown, L.S. Engineers & Surveyors.

State of Mich. }
Co of Wayne } ss. Otto Stall
Register of Deeds and Mason
& Brown & Co. Surveyors
hereby certify that we have
carefully compared this
copy with the Original Plat
of Riehrig & Debo's Highland
Sub of Part of P.C. 497 Village
of River Rouge Wayne County
and that it is an exact
copy thereof and of the whole content
of said Original map or Plat
Otto Stall, Reg. of Deeds.
Mason & Brown, L.S. Surveyors.

I know all men by their
present that Henry Riehrig
Marie Riehrig his wife Alfred
Debo and Ethel Debo his wife
so far as they have caused the land
embarked in the above plat to be
surveyed laid out and platred
to be known as Riehrig & Debo's
Highland Sub of Part of P.C. 497
Village of River Rouge Wayne Co
Michigan and that the streets
and alleys shown on said Plat
are hereby dedicated to the use
of the Public. Witness our hands
and seals this 5th day
of June A.D. 1908.

In presence of Henry Riehrig (L.S.)
Marie Riehrig (L.S.)
Alfred Debo (L.S.)
Ethel Debo (L.S.)

I hereby certify that the foregoing plat was duly
approved and accepted by the Village Council
of the Village of River Rouge upon July 7/08.

Geo. O. Calver Village Clerk.

I hereby certify that this Plat is a correct copy
of the Plat now on record in the Register of Deeds
office, being made under the supervision of the
Auditor General by tracing the Plat on record
and affixing thereto a carefully compared copy of
the dedication and certificate.

Dated this 24th day of Feb 1911

Ray C. Warner
Clerk, Aud. Gen. Dept.

State of Michigan } On this 15th day of
County of Wayne } ss. E. K. Kinnick
Notary Public
in and for said County personally
appeared the above named Henry
Riehrig, Marie Riehrig his wife
W. Alfred Debo and Ethel Debo
his wife known to me to be the
same persons who executed the
above dedication and acknowledged
the same to be their free act & deed.
E. K. Kinnick Notary Public
Wayne Co. Michigan
my comm. expires Jan 14, 1911

Register of Deeds office
Wayne County } ss. Otto Stall
Was reviewed for record this 18th
day of Jan 1909 at 10:30 o'clock
a.m. and recorded in Liber 20 of
Plats on page 3 so proper Certificate
was furnished in compliance with
sect 135 of Revised Code No. 199
file 212 alt of 1893
Otto Stall Reg. of Deeds.