


BELLE ISLE PARK VIEW SUB.

PART OF WEST HALF OF P.C. 387 SOUTH OF
JEFFERSON AVE DETROIT WAYNE CO. MICH.

DESCRIPTION
The land embraced in the annexed plat is described as follows
beginning at the point where the southerly line of Jefferson Ave
is intersected by the westerly line of P.C. 387 thence N. 59° 28' E
401.225 ft to the easterly line of the westerly line of P.C. 387 thence
N. 25° 08' E 891.42 feet along said easterly line thence S. 25° 08' W
394.29 ft to the westerly line of P.C. 387 thence to the place of beginning
854.55 ft along said westerly line to the place of beginning

SCALE 1 IN = 100 FT

It is shown all over by these parties
that the Belknap real estate &
investment Assoc. by Augustus
J. Burdette President and
George W. Pettenger Treasurer
as proprietors have caused the
land embraced in the annexed
Plat to be surveyed and laid out
and plotted to the Union
Belle Isle Park View Sub. Part of
West half of P.C. 387 South of
Jefferson Ave Detroit Wayne Co
Michigan and that the streets and
Alleys shown on said Plat
are duly dedicated to the
use of the Public.
Signed and Delivered in presence of
Augustus J. Burdette and
George W. Pettenger
John W. Beaumont
Stewart C. Bamber
June 29th 1909

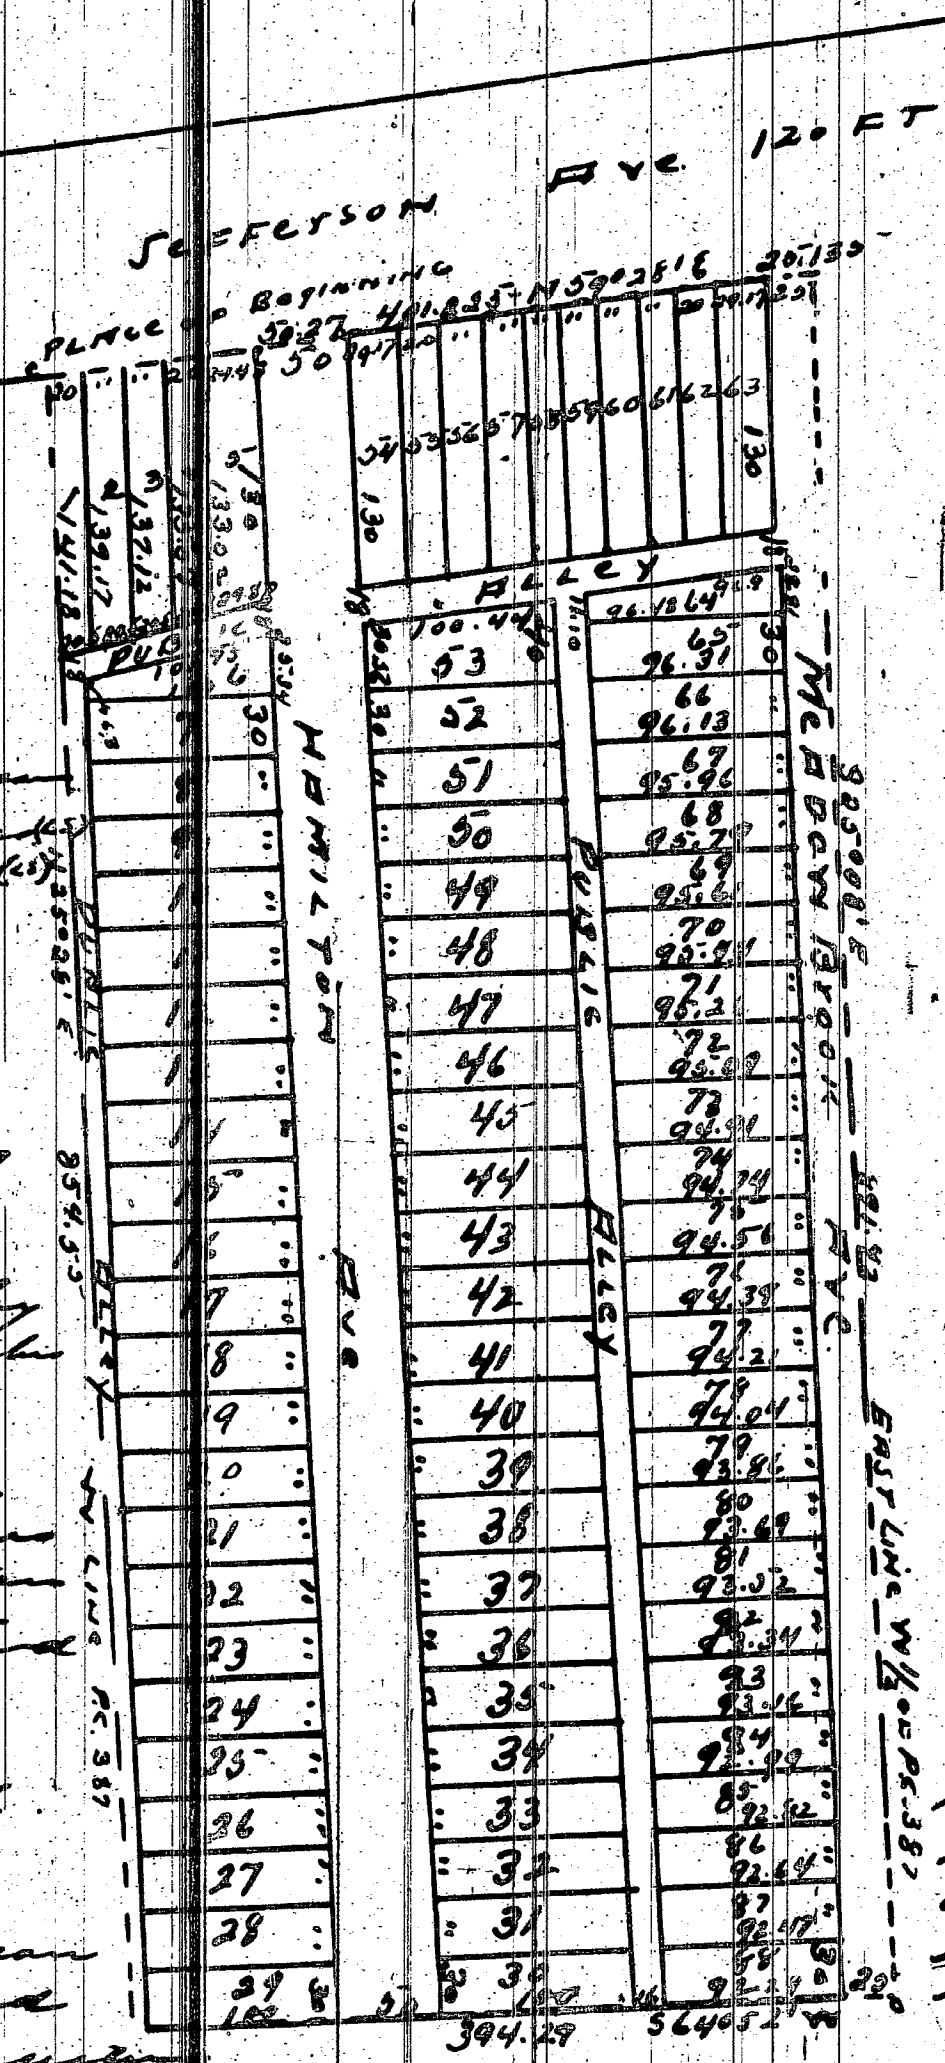

Notary of Michigan
Geo. J. Way Co. 5570 E. Otto Stahl
Register of Deeds and Herbert S. Russell
I hereby certify that I have
carefully compared
this copy with the original plat of
Belle Isle Park View Sub. Part of
West half of P.C. 387 South of Jefferson
Ave Detroit Wayne Co. Michigan and
that it is a true and correct copy
thereof and of the whole of the
original plat on file.
Otto Stahl Reg. of Deeds
Herbert S. Russell Surveyor

EXAMINED & APPROVED
July 16th 1909

Nathan F. Knapton City Engineer

The streets on the annexed
Plat conform to the General
Plan of the City
P.H. McComick
City Engineer

Approved July 28, 1909
J. J. Warner
Comm. of Public Works

City Treasurer's Office
Detroit Mich. July 23, 1909
I hereby certify that
according to the records of this
office all general city taxes and
special assessments against above
described property and paid to date
including the general city taxes
for 1909 may be paid.
City Treasurer

Register Office of the instrument
Wayne Co. I have presented &
received for record this 2nd day
of August A.D. 1909 at 9:25 o'clock
a.m. and recorded in book 26
of Plat on page 26 as proper
certificate was furnished in
compliance with Act 3957 compiled
Laws of 1897 Otto Stahl
Reg. of Deeds

I hereby certify that this Plat is a
correct copy of the Plat now on
file in the Register of Deeds office,
being made under the supervision
of the Auditor General by having
the Plat on record with official
charts a carefully compared copy
of the dedication and certificate
dated this 23rd day of Feb. 1911
Ray C. Warner
City Clerk

State of Michigan On this 29th
County of Wayne Day of June 1909
before me a Notary Public in
and for said County personally
came the above named Augustus
J. Burdette Pres. and George W.
Pettenger Treasurer of the Belknap
real estate and investment Assoc.
known to me to be the persons
who executed the above dedication
and acknowledged the same
to be their free act and deed and
on this day of said month
Stewart C. Bamber
Notary Public
Wayne Co. Mich.

I hereby certify that the Plat hereon
dedicated as a correct one and
that permanent monuments consisting
of iron rods by which four iron pipes
have been planted at points marked
thereon as shown shown all well
exposed in the boundaries of the land
shown and at the intersection of streets
or streets and alleys
Herbert S. Russell
Surveyor

Wayne County Treasurer's Office
Detroit Mich. 20 July 1909
I hereby certify that according to the
records of this office all state and
county taxes for 5 years prior to the
20 day of July 1909 are paid and that there
are no tax liens or title held by the
State or any individual against the
above described property
William F. Maeller
Wayne Co. Treasurer