


— "MARTZ'S"—
 — "Sub of O.L. 46"—
 — "Of the Sub of the East Half
 of P.C. 91 JAMES CAMPAN FARM"—
 — "Detroit Wayne Co Mich"—

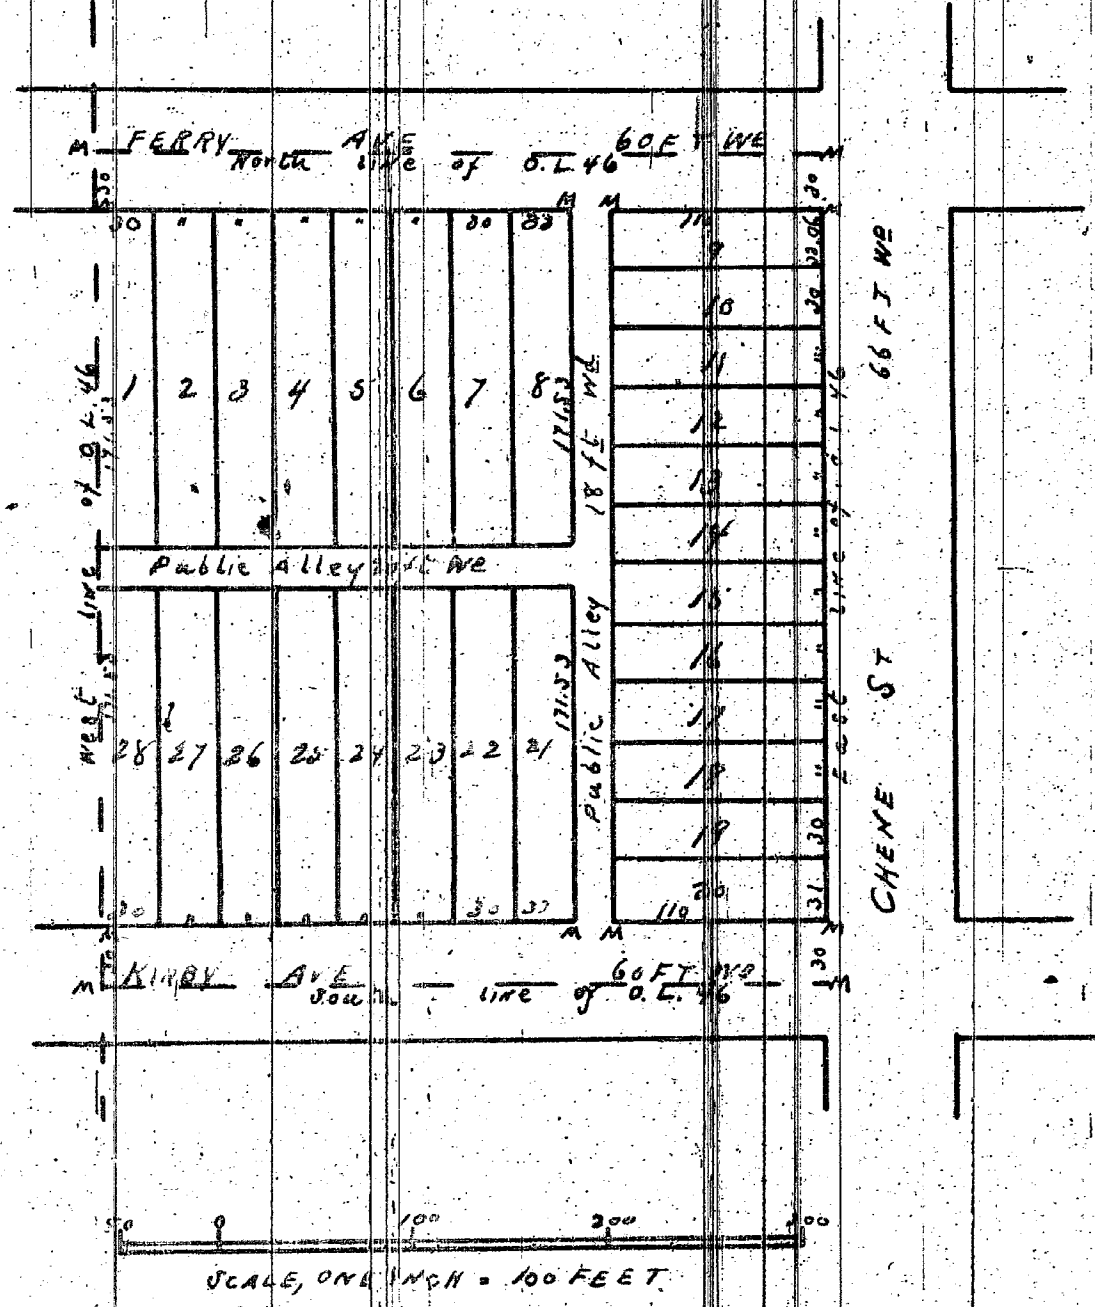


I hereby certify that the plat herein delineated is a correct
 one and that permanent monuments consisting of white
 oak stakes have been planted at points marked "M" as shown
 shown at all angles in the boundaries of the land plotted
 and at all intersections of streets or streets and alley.
 John M. Loughlin
 & Thomas Campan
 Surveyors

Examined and approved
 May 4 1889
 H. R. Pratt
 Deputy Auditor-General

REGISTER'S OFFICE, ss
 COUNTY OF WAYNE
 Received for Record 172 10 day
 of May A.D. 1889 at 14 o'clock
 P.M. and recorded in Liber
 12 of Platons Page 89
 P.C. Bird
 Dep. Register

Approved May 14th 1889
 Thomas McLeath } Board of
 James Hanley } Public Works
 William H. Langley } City of Detroit

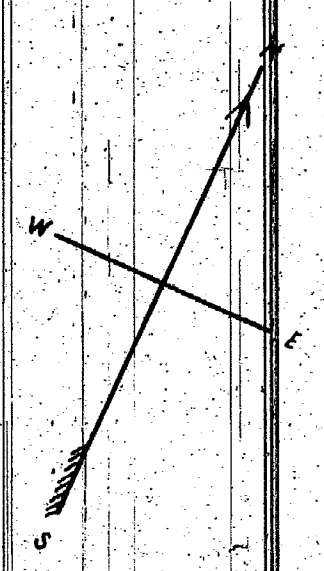

Know all men by these presents that we
 have caused to be made for record this map of Marts Subdivision of Cont. Lot
 46 of the subdivision of the East half of P.C. 91 James Campan Farm Detroit
 Wayne County Michigan by M. Loughlin and Campan Surveyors and we here
 by adopt the same and dedicate the streets and alleys shown for the use of
 the public

In presence of
 Albert Marts
 Henry Wunsche

Witness our hands and seals this second day of
 May A.D. Eighteen hundred and eighty nine
 Michael Marts
 Apollonia Marts

State of Michigan } ss
 County of Wayne

On this second day of May A.D. Eighteen hundred and eighty
 nine before me the subscriber a Notary Public in and for said County person
 ally appeared Michael Marts and Apollonia Marts his wife known to me
 to be the same persons who executed the above instrument and who acknowl
 edged the same to be their free act and deed

Henry Wunsche
 Notary Public Wayne Co. Mich

State of Michigan } ss
 County of Wayne

Nathan C. Bird Dep. Register of Deeds John M. Loughlin and
 Thomas Campan Surveyors hereby certify that we have each carefully
 compared this copy with the original plat of Marts Subdivision of Cont.
 Lot 46 of the subdivision of the East half of P.C. 91 James Campan Farm
 Detroit Wayne County Michigan and that it is an exact copy thereof
 and of the whole of such original map or plat

P.C. Bird Dep. Register of Deeds
 John M. Loughlin Surveyors
 & Thomas Campan

I hereby certify that this plat is a correct copy of the plat now on record on
 the Register of Deeds Office being made under the supervision of the
 Auditor General by tracing the plat on record and affixing thereto a
 carefully compared copy of the dedication and certificates

Dated this 24th day of Sept 1910
 Geo W Bennett
 Clerk Aud. Genl's Dept.