


HENRY PETERSON'S
Sub^d of the North Easterly part of 14⁷/₂ Acres in
PRIVATE CLAIM 45
SPRINGWELLS, WAYNE COUNTY, MICHIGAN

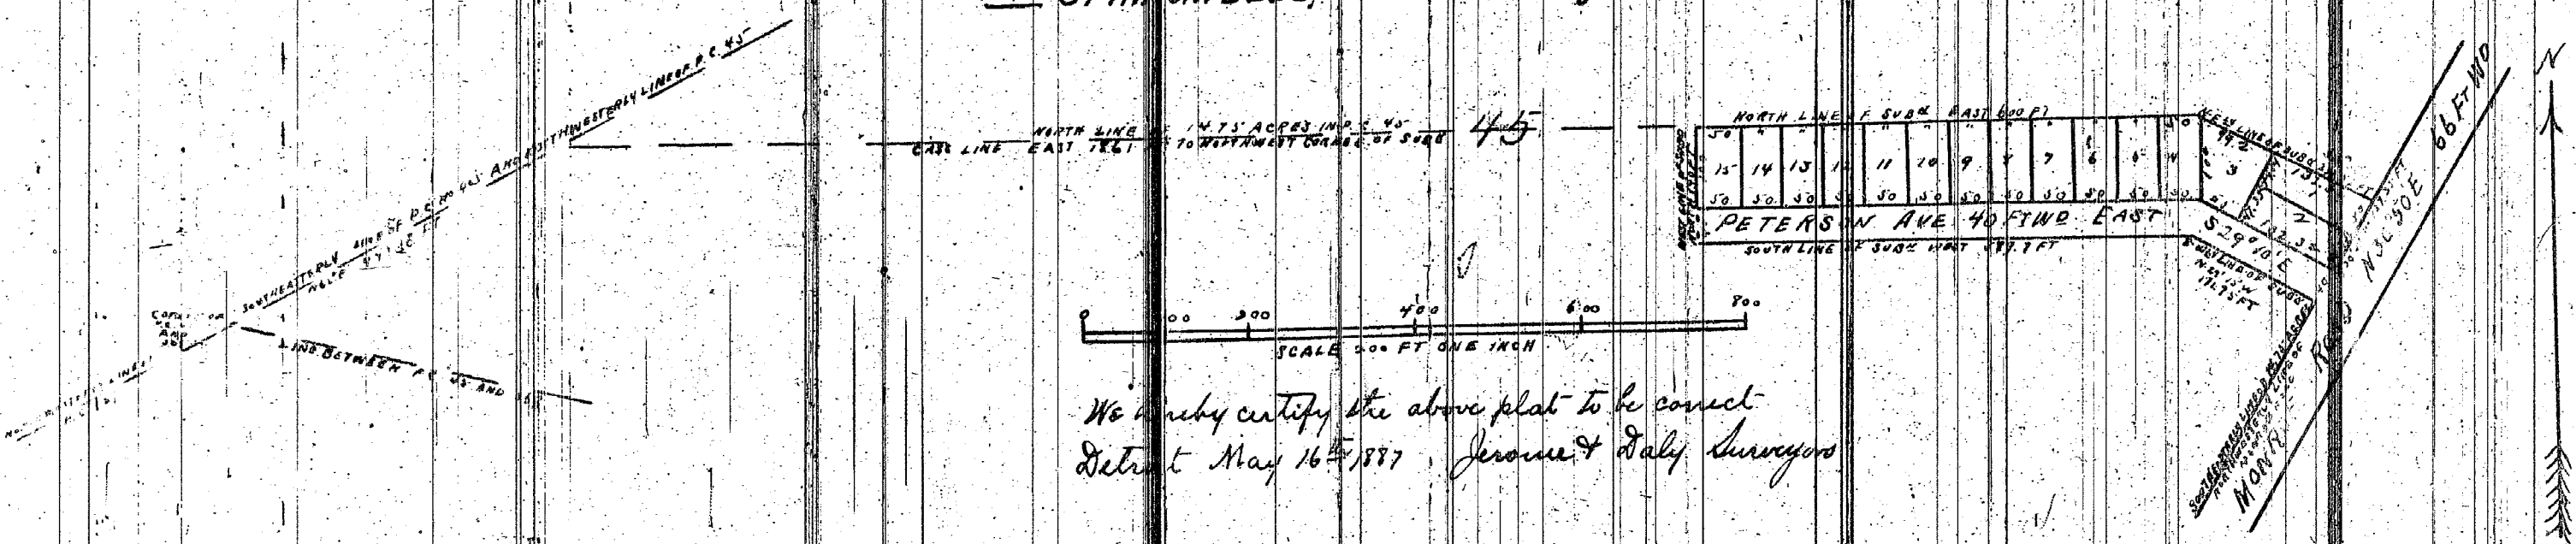

We hereby certify the above plat to be correct
Detroit May 16th 1887 Jerome & Daly Surveyors

Known all men by these presents that Henry M. D. Peterson and Susan Peterson his wife of Springwells, Wayne County, Michigan do hereby dedicate to the Public the perpetual use of the streets as represented on the annexed plat of Henry Peterson's Subdivision of the Northwesterly part of 14⁷/₂ acres in Private Claim Forty Five Springwells, Wayne County, Michigan which is described as follows: Beginning at a post on the Base line in Private Claim 45 on a course East 134.1 feet distant from the Northwesterly line of Private Claim 45 said point on said line of Private Claim 45 being 444.8 feet distant on a course North 62° East from the corner of Private Claim 45 and 569 thence East from said point of beginning along the Base line 54 Hundred feet to a post thence North 26° 58' East 131 and 700 feet to the Northwesterly line of the Monroe Road thence North 30° 50' West along said Road line 131 and 700 feet to a post thence North 29° 10' West 111 and 700 feet to a post thence West 589 and 700 feet to a post thence North 14° 0' East to the place of beginning being a Northwesterly part of 14 and 700 acres of land in Private Claim 45 T. 2 S. R. 11 S. Springwells, Wayne County Michigan Reserving to ourselves our heirs and assigns the Reversion thereof whenever the same may be discontinued according to law. Witness our hands and seals this 21st day of May A.D. 1887

In presence of
F. X. Lingens

Henry Peterson

Henry M. D. Peterson
Susan Peterson
mark

County of Wayne } ss.
City of Detroit }

On the 21st day of May A.D. 1887 before me the subscriber a Notary Public in and for said County personally appeared the above named Henry M. D. Peterson and Susan Peterson his wife proprietors and James W. Daly for Jerome & Daly Surveyors who acknowledged to be the persons described in and who executed the above instrument and Surveyors certificate and who acknowledged the same to be their free act and deed

F. X. Lingens
Notary Public
Wayne Co. Mich.

County of Wayne } ss.
City of Detroit }

We M. P. Houls Register of Deeds and Jerome & Daly Surveyors hereby certify that we have separately carefully compared the duplicate plat with the Original plat of Henry M. Peterson's Sub of the North Easterly part of 14⁷/₂ acres in Private Claim 45 Springwells, Wayne County Michigan and of the nature of such plat and that it is an exact duplicate thereof

M. P. Houls Register
Jerome & Daly Surveyors

Examined and Approved

May 28 1887

N. B. Booth
Deputy Auditor Genl.

I hereby certify that this plat is a correct copy of the plat now on record in the Register of Deeds office. This made under the supervision of the Auditor General by entering the plat on record and affixing thereto a carefully compared copy of the dedication certificate

Dated this 13th day of Sept 1910
Geo. W. Belmont
Clerk Aud. Genl. Dept.

Register of Deeds
County of Wayne } ss.

Received for record the 3rd
day of June 28 1887
at 2 o'clock A.M. and
Recorded in vol. 10
Plats on 66
M. P. Houls
Register