


10864

MEGINNITY & KINNUCAN'S
 Subⁿ of LOTS 580, 581, 582, 583
 And West 20 FT of LOTS 575, 576, 577, 578 & 579
 Of J. W. Johnston's Subⁿ of the
 PORTER & CAMPBELL FARMS
 NORTH OF CHICAGO AVE
 DETROIT, WAYNE COUNTY, MICHIGAN

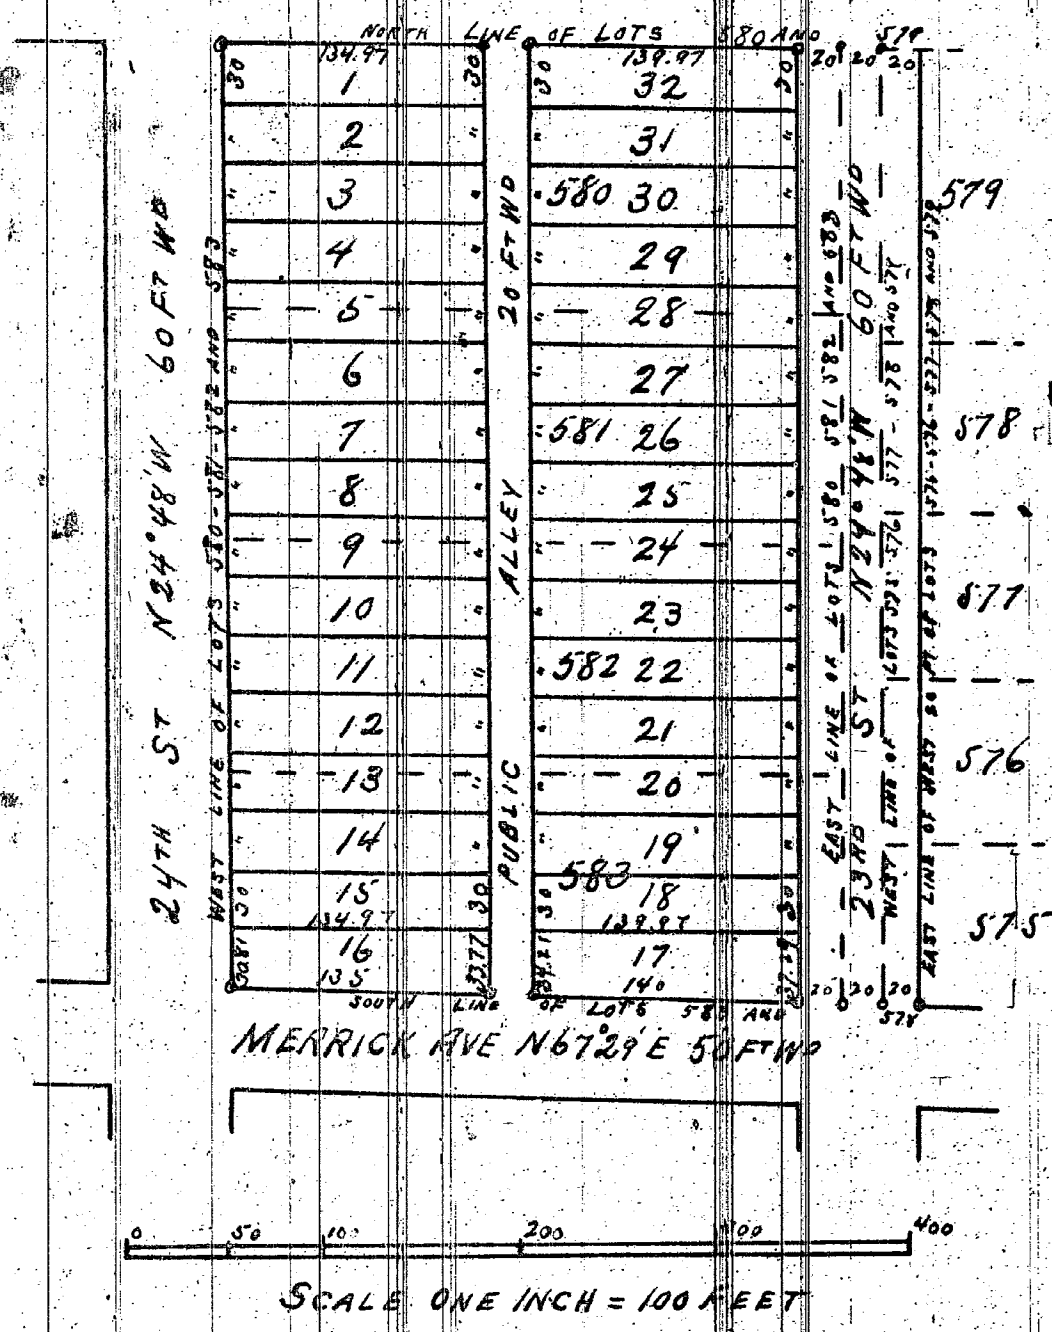

Know all men by these presents that we David Meginnity and Henry J. Kinnucan (both single men) of Detroit Wayne County Michigan do hereby dedicate to the public the perpetual use of the streets and alleys (where not already dedicated) as represented on the annexed plat of Meginnity and Kinnucan's Subdivision of Lots 580, 581, 582, 583 and West 20 feet of Lots 575-576-577-578 and 579 of J. W. Johnston's Subdivision of the Porter and Campbell Farms North of Chicago Avenue Detroit Wayne County Michigan reserving to ourselves our heirs and assigns the reversion thereof whenever the same may be discontinued by law.

Witness our hands and seals this Eighth day of September A.D. 1888

In presence of
 Valentine Nicolodi
 Ross Brown

David Meginnity (L.S.)
 Henry J. Kinnucan (L.S.)

State of Michigan }
 County of Wayne }

On this Eighth day of September A.D. 1888 before me the subscriber a Notary Public in and for said County personally appeared the above named David Meginnity and Henry J. Kinnucan (both single men) proprietors to me known to be the persons described in and who executed the above instrument and acknowledged the same to be their free act and deed.

A. G. Simpson
 Notary Public
 Wayne Co. Mich.

We hereby certify that the plat herein delineated is correct and that permanent monuments consisting of cast stakes 1 1/2 inches square and fifteen inches long have been planted at all points marked thus o as there shown at all angles in the boundaries of the land platted and at all intersections of streets or streets and alleys

Jerome T. Daly
 Surveyor

State of Michigan }
 County of Wayne }

We M. P. Roubt Register of Deeds and Jerome T. Daly Surveyors hereby certify that we have each carefully compared this plat with the original plat of Meginnity and Kinnucan's Subdivision of Lots 580-583 and West 20 feet of Lots 575-576-577-578 and 579 of J. W. Johnston's Subdivision of the Porter and Campbell Farms North of Chicago Avenue Detroit Wayne County Michigan and that it is a correct copy thereof and of the whole of such original plat.

M. P. Roubt
 Jerome T. Daly

Register of Deeds
 Surveyors

Examined and approved
 November 11th 1888
 George H. Appling
 Auditor General
 by George H. Appling

Approved Sept 25th 1888

William H. Langley } Board of
 Thomas McLeister } Public Works
 James H. Aubrey } City of Detroit

I hereby certify that this plat is a correct copy of the first now on record in the Register of Deeds office being made under the supervision of the Auditor General by tracing the plat on record and affixing thereto a carefully compared copy of the dedication and certificate

Dated this 14th day of Sept. 1890
 Geo. W. Bennett
 Clerk and Genl. Deft.

Register Office }
 County of Wayne }
 Received for Record this 25th day
 Sept. 1888 at 3
 o'clock P. M. and Recorded September
 12th of this month
 M. P. Roubt
 Register