


10871

JAMES Mc MILLAN'S
Sub of LOT 4 (Of the Sheldon Estate)
P. C. 583
And all that part of P. C. 583 lying west of
and adjoining said Lot 4
Detroit, Wayne Co Mich

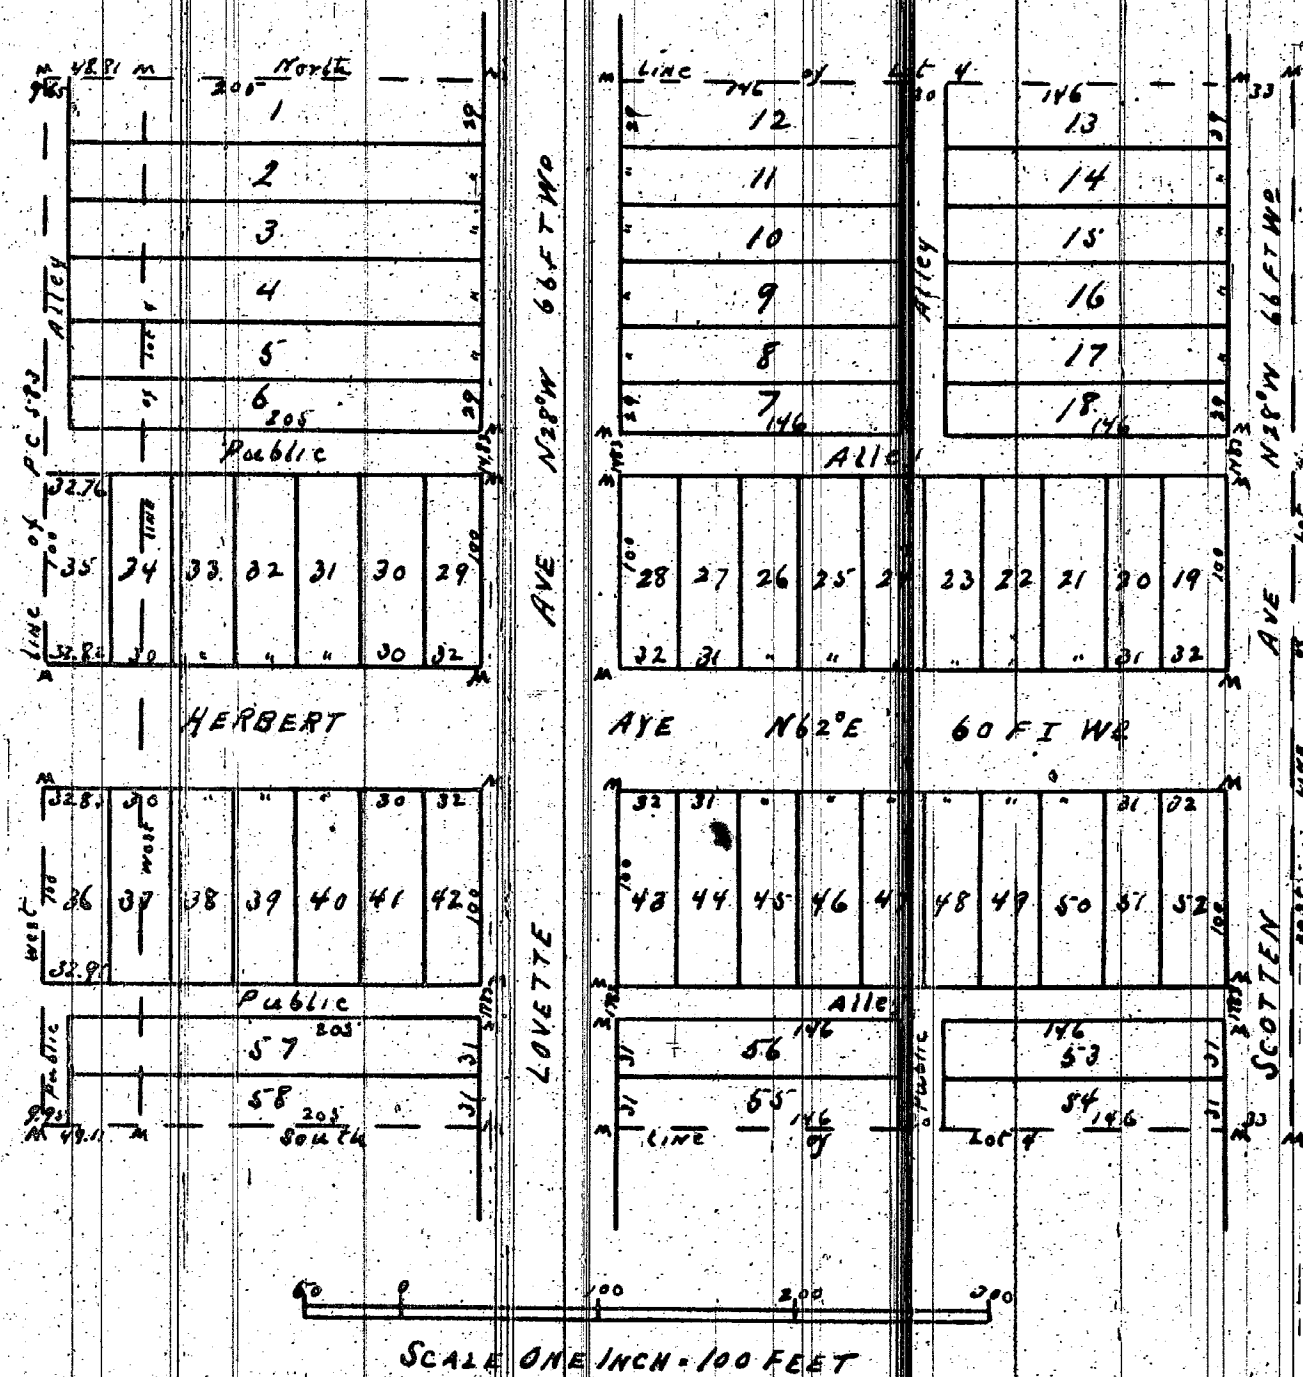

We hereby certify that the plat herein delineated is a correct one and that permanent monuments consisting of White Oak stakes have been planted at points marked "M" as thereon shown at all angles in the boundaries of the land platted and at all intersections of streets or lanes and alleys

John McLaughlin
and Thomas Campan
Surveyors

Know all men by these presents that we James Mc Millan and Mary L. Mc Millan his wife have caused to be made for record this map of James Mc Millan's subdivision of Lot 4 (of the Sheldon Estate) P. C. 583 and all that part of P. C. 583 lying West of and adjoining said Lot 4 Detroit Wayne County Michigan by McLaughlin and Campan Surveyors and we hereby adopt the same for record and dedicate the streets and alleys shown for the use of the public.

In presence of
M. D. Anderson
S. A. St. Louis

Witness our hands and seals this third day of October A. D. Eighteen hundred and eighty eight
James Mc Millan
Mary L. Mc Millan

Examined and approved October 19 1888

H. R. Pratt
Deputy Auditor General

I hereby certify that this plat is a correct copy of what now on record in the Register of Deeds office being made under the supervision of the Auditor General by tracing the plat on record and affixing hereto a carefully compared copy of the dedication and covenants.

Dated this 15th day of Sept 1910

Geo. W. Bennett
Clerk Aud. Genl. Dept

Registers Office
County of Wayne

Received for record this 23rd day of Oct 1888 at 9 o'clock A.M. and recorded Liber 12 of Plats and Page 17

James A. Viger
Dep. Register

Approved Oct 23 1888

William H. Langley

Thomas McQuate

James Hanley

Board of
Public Works
City of Detroit

State of Michigan }
County of Wayne } S.S.

On this third day of October A. D. Eighteen hundred and eighty eight before me the subscriber a Notary Public in and for said County personally appeared James Mc Millan and Mary L. Mc Millan his wife known to me to be the same persons who executed the above instrument and who acknowledged the same to be their free act and deed.

M. D. Anderson
Notary Public Wayne Co. Mich

State of Michigan }
County of Wayne } S.S.

We James A. Viger Deputy Register of Deeds John McLaughlin and Thomas Campan Surveyors hereby certify that we have each carefully compared this copy with the original plat of James Mc Millan's subdivision of Lot 4 (of the Sheldon Estate) P. C. 583 and all that part of P. C. 583 lying West of and adjoining said Lot 4 Detroit Wayne County Michigan and that it is an exact copy thereof and of the whole of such original map or plat.

James A. Viger Dep. Register of Deeds
John McLaughlin }
Thomas Campan } Surveyors