
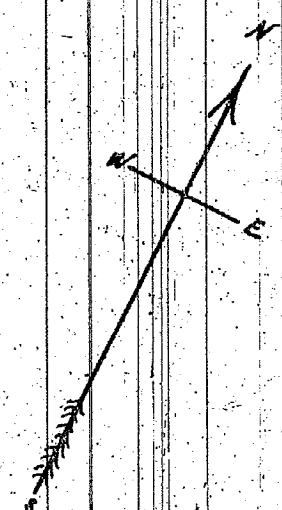


NORTON & REARDSLEY'S
 "Subdivision of the South 299⁷/₁₀₀ feet of the East 1660⁵/₁₀₀ feet -
 OF 1/4 SEC. 53, 10,000 ACRE TRACT -
 City of Detroit, Wayne Co. Mich."

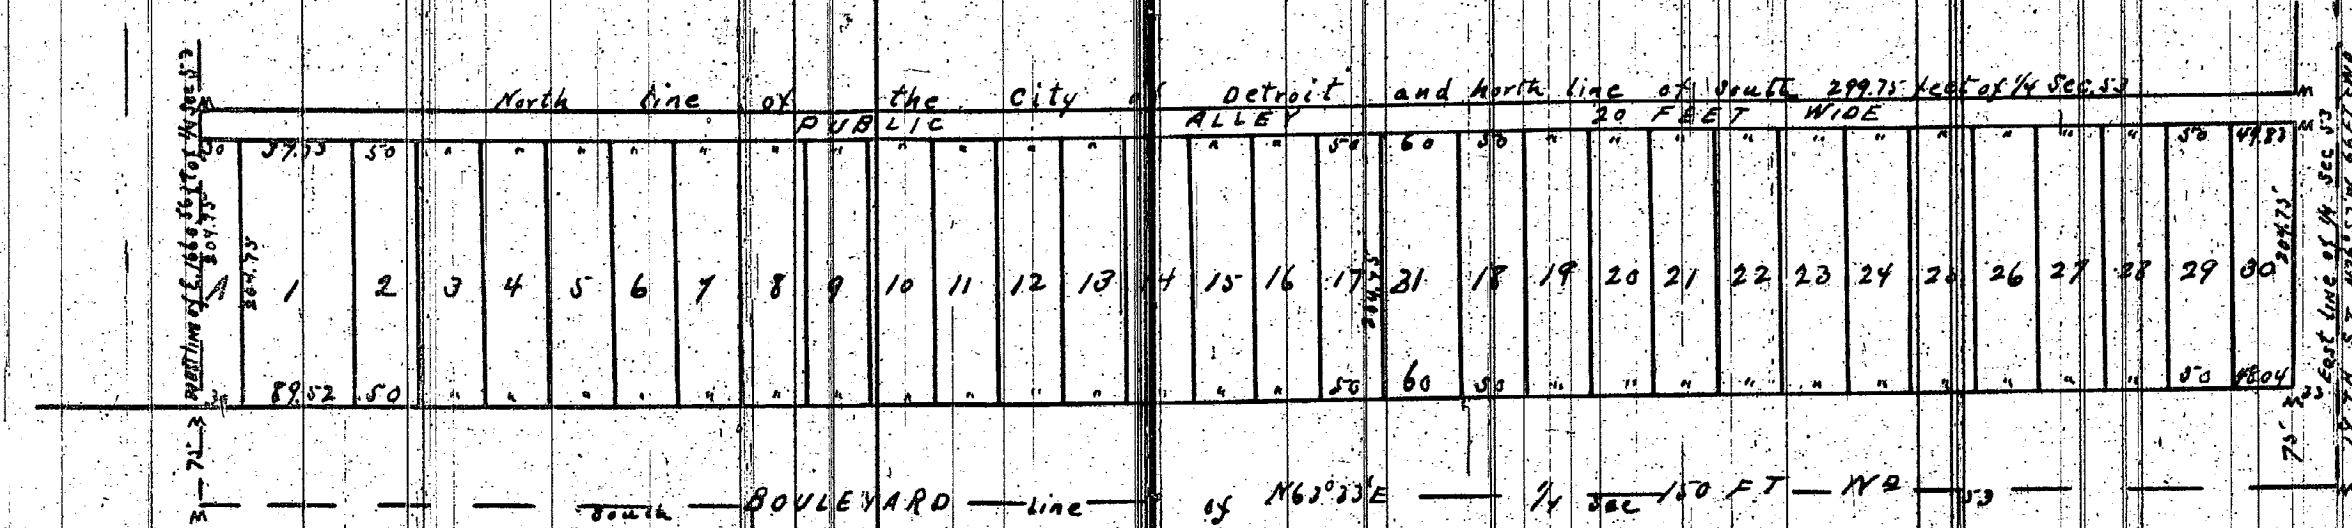

SCALE ONE INCH = 150 FEET

We certify this plat to be correct
 Detroit Nov 26th 1886

John M. Loughlin
 and Thomas Campau
 Surveyors

Recorder's Office
 City of Wayne } ss.
 Received for Record the 19th day
 of Jan. A.D. 1889 at 2:30
 P.M. and Recorded in Lib. 12
 of Plat. on Page 46
 A. B. B. Dep. Register

Know all men by these presents that we John D. Norton and Elizabeth Norton his wife Carlotta A. Reardsley and Sarah Reardsley have caused to be made for Record this map of Norton and Reardsley's Subdivision of the South 299⁷/₁₀₀ feet of the East 1660⁵/₁₀₀ feet of one quarter section fifty three ten thousand and seventh City of Detroit Wayne County Michigan by M. Loughlin and Campau Surveyors and we hereby adopt the same and dedicate the streets and alleys for the use of the Public

In presence of

Witness our hands and seals this twenty sixth day of November
 A.D. Eighteen hundred and eighty six

D. A. Delaney
 Cass E. Harrington

John D. Norton
 Elizabeth C. Norton
 Carlotta A. Reardsley
 Sarah Reardsley

State of Michigan } ss.
 County of Wayne

On this 27th day of November A.D. Eighteen hundred and eighty six before me the subscriber a Notary Public in and for said County personally appeared John M. Loughlin and Thomas Campau Surveyors who executed this Plat and Survey and who acknowledged me same to be their free act and deed

John A. Bonnellhardt
 Notary Public Wayne Co. Mich

State of Michigan } ss.
 County of Wayne

On this 29th day of November A.D. Eighteen hundred and eighty six before me the subscriber a Notary Public in and for said County personally appeared John D. Norton and Elizabeth Norton his wife Carlotta A. Reardsley and Sarah Reardsley his wife known to me to be the same persons who executed the above instrument and who acknowledged the same to be their free act and deed

D. A. Delaney
 Notary Public
 Wayne Co
 Mich

Examined and approved
 October 8 1888
 H. P. Pratt
 Deputy Auditor General

We hereby certify that the plat herein delineated is a correct one and that permanent monuments consisting of White Oak stakes have been planted at points marked M as thereon shown at all angles in the boundaries of the land platted and at all intersections of streets or streets and alleys

John M. Loughlin
 and Thomas Campau
 Surveyors

State of Michigan } ss.
 County of Wayne

We P. C. Clerk Dep. Register of Deeds John M. Loughlin and Thomas Campau Surveyors hereby certify that we have each carefully compared this Copy with the original Plat of Norton and Reardsley's Subdivision of the South 299⁷/₁₀₀ feet of the East 1660⁵/₁₀₀ feet of one quarter section fifty three ten thousand and seventh City of Detroit Wayne County Michigan and that it is an exact Copy thereof and of the whole of such map or plat

P. C. Clerk Dep. Register of Deeds
 John M. Loughlin
 and Thomas Campau } Surveyors

I hereby certify that this plat is a correct copy of the plat now on record in the Register of Deeds office, being made under the supervision of the Auditor General by tracing the plat on record and affixing thereto a carefully compared copy of the dedication and certificate.

Dated this 17th day of Sept 1910
 Geo. M. Bennett
 Clerk and Ex. Secy.

Approved Jan 19th 1889
 William H. Langley
 Thomas M. Grath
 James Hawley } Board of
 Public Works
 City of Detroit