



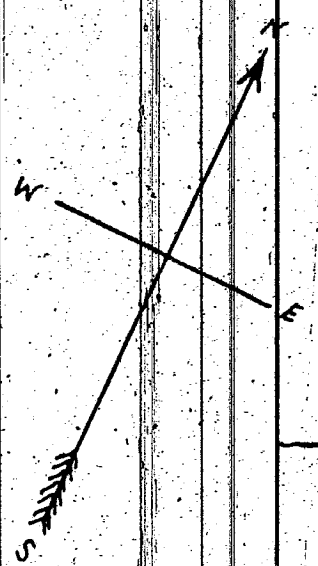

"HOUGHS"
Sub of the S330 Ft of the N1/2 of the S1/2
OF 1/4 SEC 37
"10,000 ACRE TRACT"
Township of Hamtramck, Wayne Co Mich.

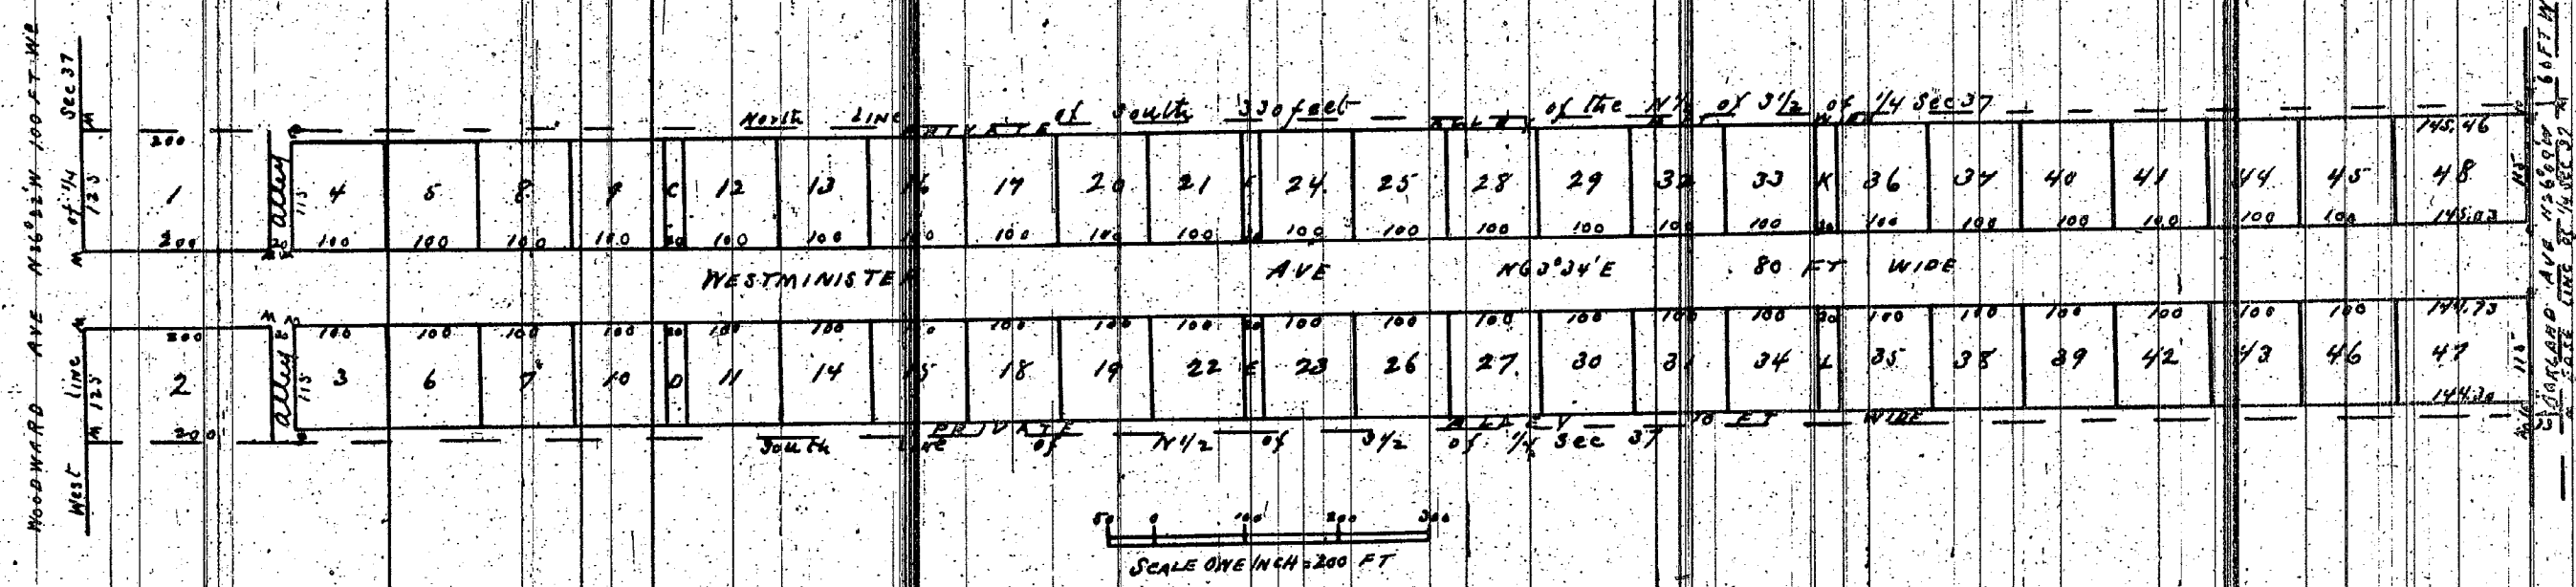

I hereby certify that the plat hereon delineated is a correct one and that permanent monuments consisting of white cast-iron pipes have been planted at points marked 'M' as thereon shown at all angles in the boundaries of the land platted and at all intersections of streets or streets and alleys.

Examined and Approved
January 22^d 1889
H. R. Pratt
Deputy Auditor General

Registers Office
County of Wayne
Received for Record the 23 day
of January A.D. 1889 at 10
O'clock A.M. and recorded in Liber
12 of Plats on Page 49
J. C. Bond
Deputy Register

I hereby certify that this plat is a correct copy of the plat now on record in the Register of Deeds office being made under the supervision of the Auditor General by tracing the plat on record and affixing thereto a carefully compared copy of the dedication and certification.

Dated this 16th day of Sept 1910
Geo W Bennett
Clerk and Seal Dept.

Know all men by these presents that we Joseph C. Hough and Nellie D. Hough his wife have caused to be made for Record this map of Houghs subdivision of the south 330 feet of the north half of the south half of Quarter section Thirty seven Two Thousand acre tract Township of Hamtramck Wayne County Michigan by Mc Loughlin and Campan surveyors and we hereby adopt the same for Record.

In presence of
Wm. Thomas
Henry Kempf

Witness our hands and seals this 21st day of January
A.D. Eighteen hundred and Eighty nine
Joseph C. Hough
Nellie D. Hough

State of Michigan }
County of Wayne } S.S.

On this 21st day of January A.D. Eighteen hundred and Eighty nine before me the subscriber a Notary Public in and for said County personally appeared Joseph C. Hough and Nellie D. Hough his wife known to me to be the same persons who executed the above instrument and who acknowledged the same to be their free act and deed.

Wm. Thomas
Notary Public Wayne Co. Mich.

State of Michigan }
County of Wayne } S.S.

We P.C. Bond Deputy Register of Deeds John M. Loughlin and Thomas Campan surveyors hereby certify that we have each carefully compared this copy with the original plat of Houghs subdivision of the south 330 feet of the north half of the south half of Quarter section Thirty seven Two Thousand acre tract Township of Hamtramck Wayne County Michigan and that it is an exact copy thereof and of the whole of such original map or plat.

J. C. Bond Deputy Register of Deeds
John M. Loughlin }
and Thomas Campan } Surveyors