


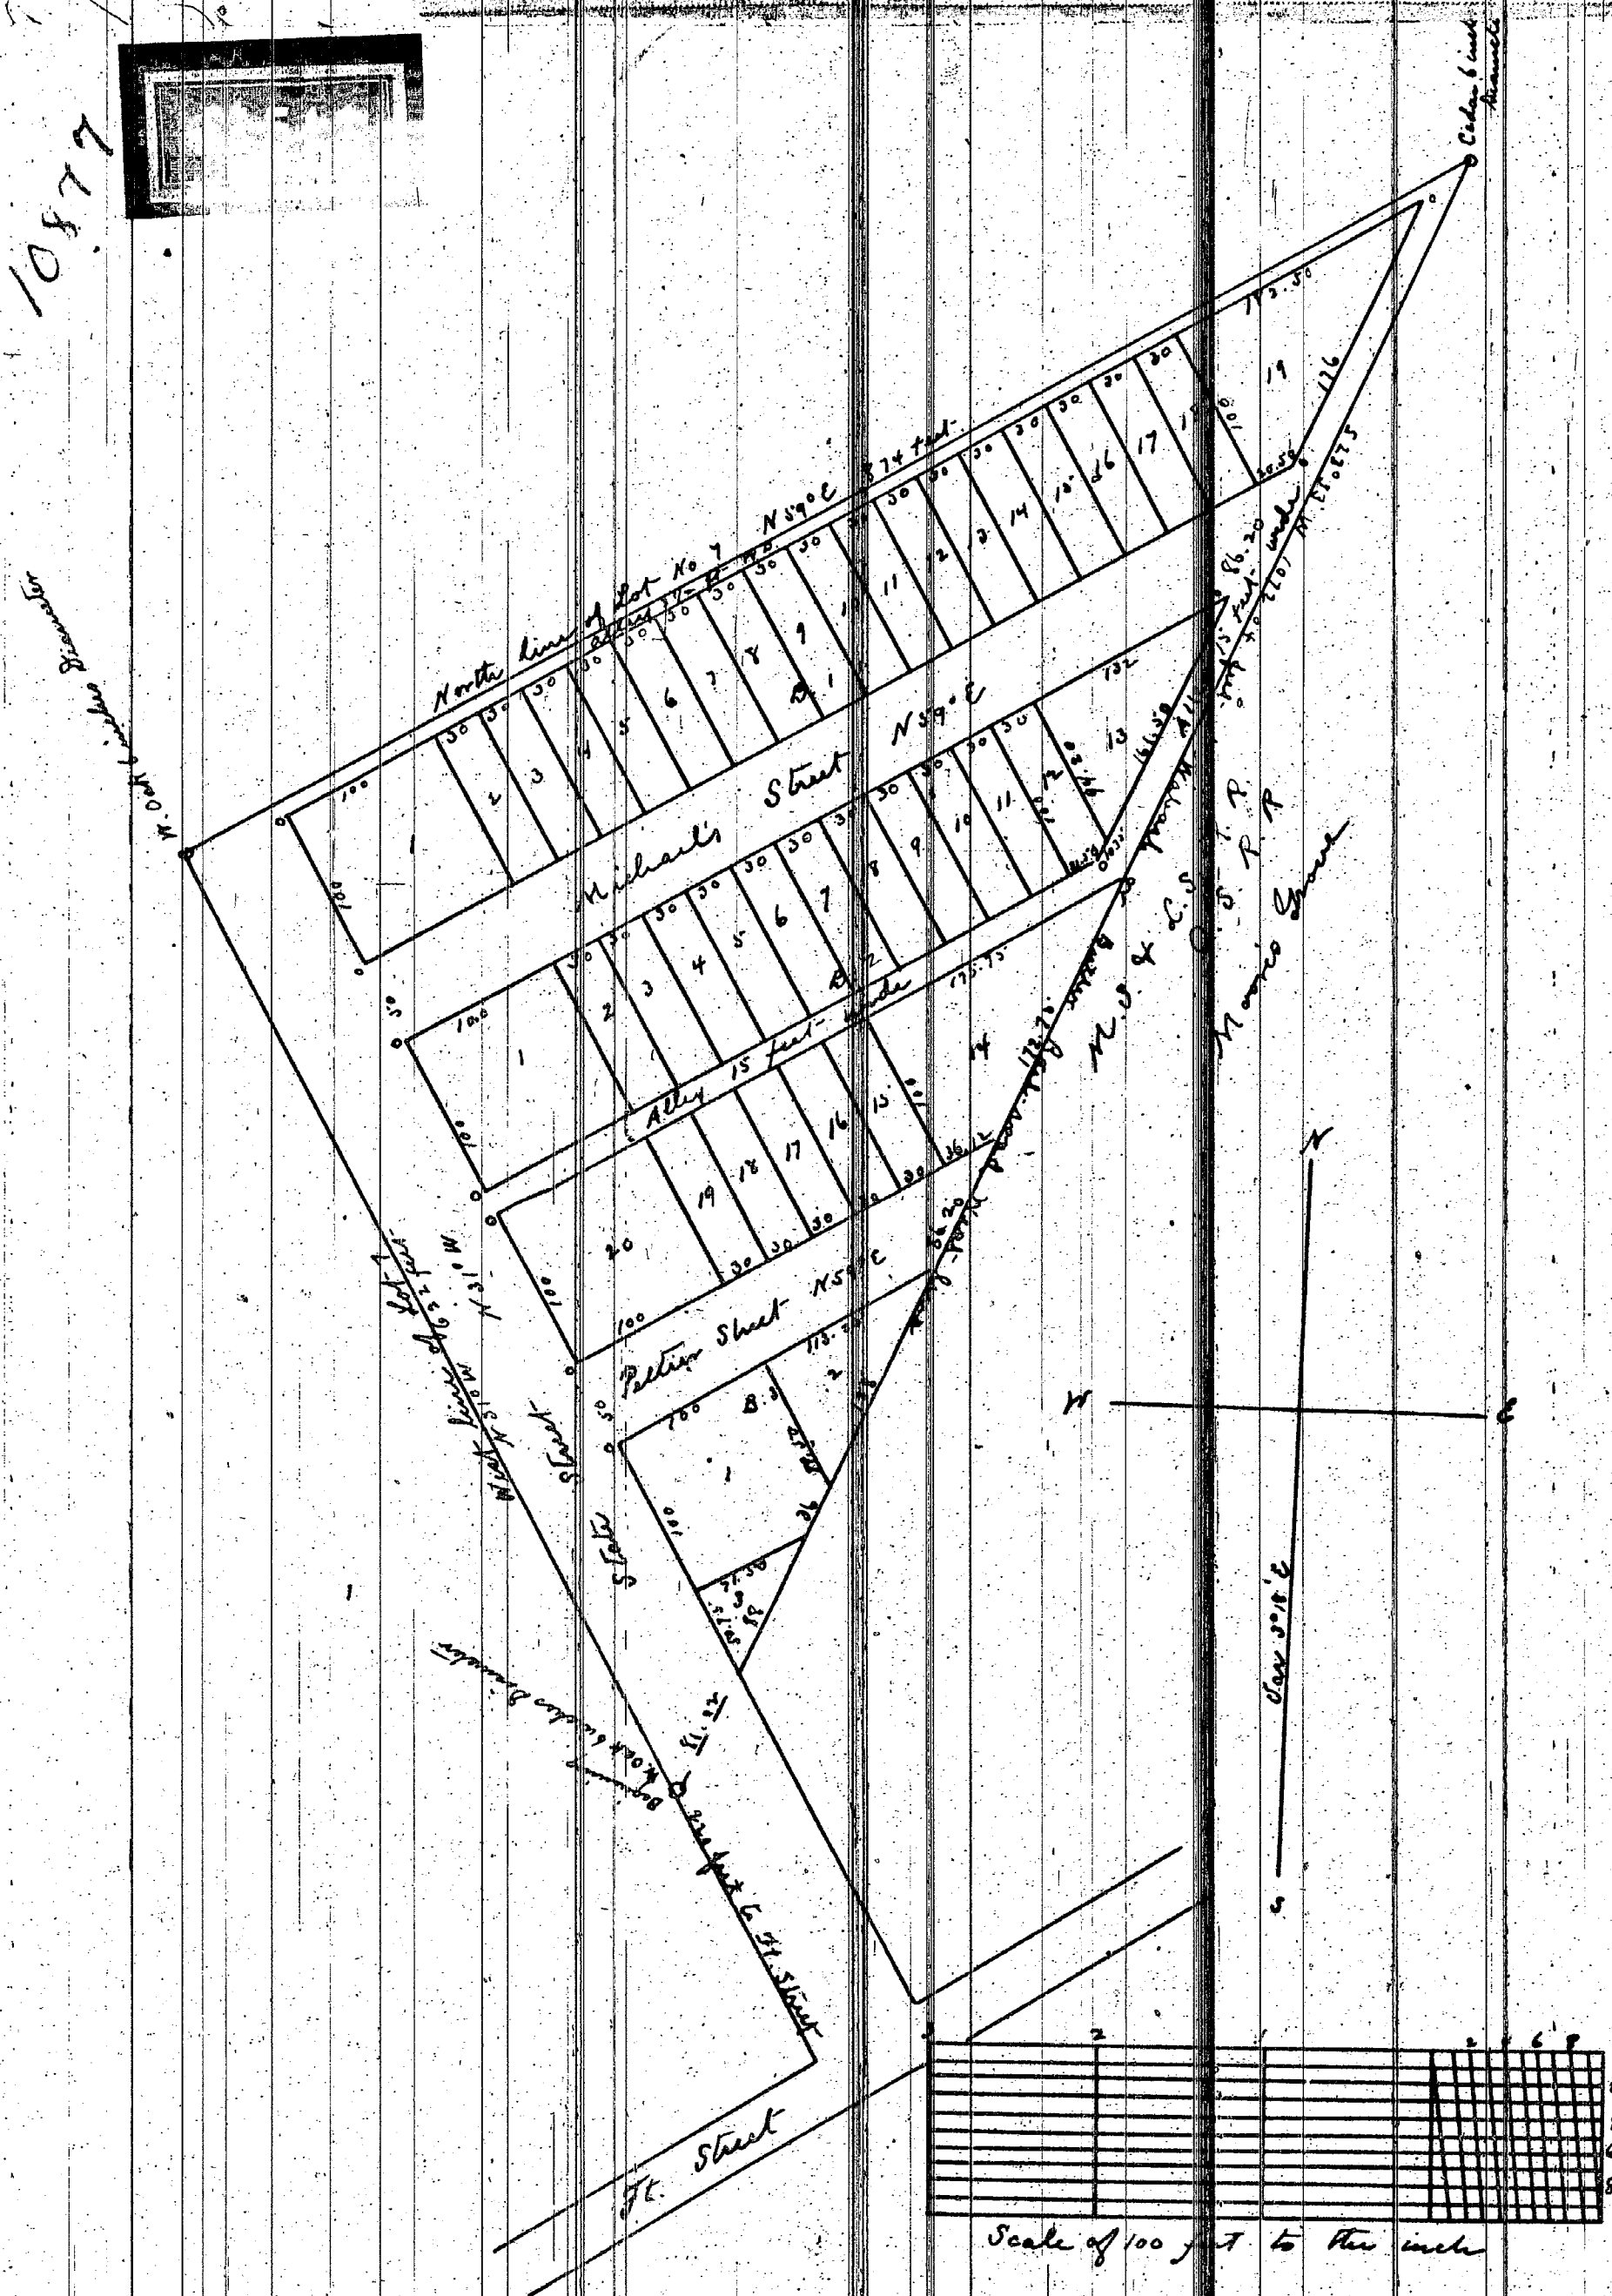

Register's Office
 County of Wayne
 Received for Record the 16th day
 of March A.D. 1889 at 2:38
 o'clock A.M. and Recorded in Lib.
 12 of Plate on Page 58
 R. E. Bolger

KNOW ALL MEN by these presents that we Michael P. Roulle and
 Anna Roulle his wife Francis X. Roupelle and Matilda A. Roupelle his wife
 Proprietors have caused to be made the accompanying Map or Plat of Roulle's
 Subdivision of Lot No. 7 of the subdivision of Lot No. 5 of the Ship Yard
 tract in the Township of Springville County of Wayne and State of Michigan
 known and described as follows to wit: Beginning at a stake standing at
 the intersection of the west line of said Lot No. 7 with the west line of
 the Mabash or Butler Railroad. Thence North thirty one degrees west
 six hundred and twenty two feet to a stake the northwest corner of
 No. 7 Thence North fifty nine degrees east eight hundred and seventy four
 feet to a stake standing on the west line of the Mabash or Butler Railroad
 Thence along the said railroad South twenty three degrees thirty three
 minutes West one thousand and seventy two feet and four hundredths
 of a foot to the place of beginning containing six acres and twenty three
 hundredths of an acre and we do hereby dedicate to the perpetual use
 of the public the streets and alley shown thereon reserving to ourselves
 our heirs and assigns the reversion and reversions thereof whenever the
 contained by law.

Witness our hands and seals this 25th day of December A.D. 1888.
 In presence of
 E. B. Youngblood
 Sylvester A. Prioleau
 Catherine Wilhelmina Youngblood
 Michael P. Roulle
 Anna Roulle
 Francis X. Roupelle
 Matilda A. Roupelle

STATE OF MICHIGAN
 County of Wayne
 ss. On this 25th day of December A.D. 1888 before
 me the subscriber a Notary Public in and for the County of Wayne personally
 appeared the above named Michael P. Roulle and Anna Roulle wife of the
 said Michael P. Roulle and Francis X. Roupelle and Matilda A. Roupelle
 his wife to me known to be the persons described in and who executed the
 foregoing instrument and acknowledged the same to be their free act and
 deed.
 E. B. Youngblood
 Notary Public
 Wayne Co. Mich.

'ROULO'S SUBDIVISION'
 of Lot No. 7 of the subdivision of Lot No. 5 of the ship yard tract west of the
 Mabash or Butler Railroad.
 I hereby certify that the plat herein delineated is a correct one and that
 permanent monuments have been planted at all angles in the boundaries
 of the land platted and at all intersections of streets or streets and alleys
 as shown thereon at points marked o the monuments are of wood two
 by two inches diameter and eighteen inches long the corners around the
 boundaries are as otherwise stated.
 E. J. Goodell Surveyor

Examined and approved
 February 28th 1889
 H. R. Pratt
 Deputy Auditor General

STATE OF MICHIGAN
 County of Wayne
 ss. We Robert E. Bolger Register of Deeds
 and E. J. Goodell Surveyor hereby certify that we have each carefully
 compared this copy with the original plat of 'Roulle's Subdivision' of
 Lot No. 7 of the subdivision of Lot No. 5 of the Ship Yard tract west of the Mabash
 or Butler Railroad and that it is an exact copy thereof and of the contents
 of such original map or plat.
 Robert E. Bolger
 E. J. Goodell

I hereby certify that this plat is a correct copy of the plat now on
 record in the Register of Deeds office being made under the
 supervision of the Auditor General by tracing the plat on
 record and affixing thereto a carefully compared copy of the docu-
 mentation and certification.
 Dated this 16th day of Sept. 1890
 Geo. H. Blevins
 Clerk and Ex. Secy.