
„ JOSEPH BUSHEY'S „
SUBDIVISION OF PART OF
„ PRIVATE CLAIM NUMBERED 171 „
CONFIRMED TO „
JOSEPH LIVERNOIS JR „

N 60° 20' E

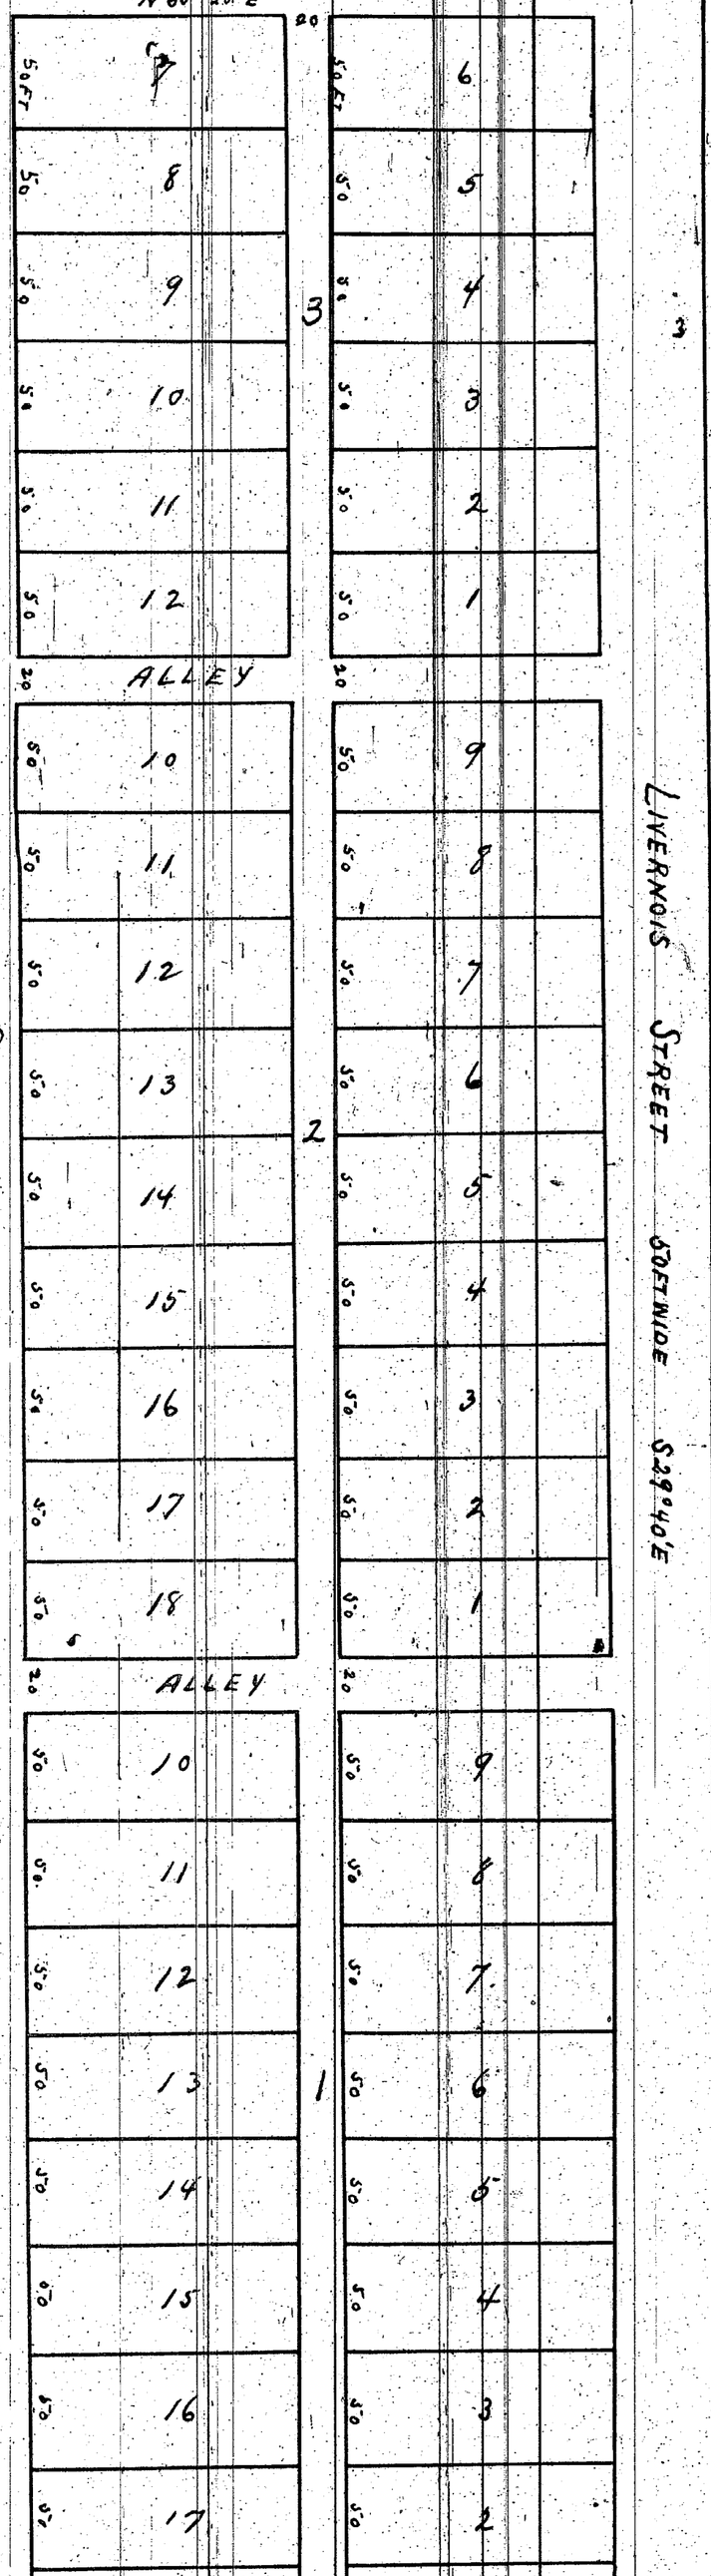

Received for record Janu 6th 1871 at 12 O'Clock M.
Alonzo Eaton Register

State of Michigan } ss On this 6th day of Janu 1871 before
Wayne Coulnty } me a Notary publicc in and for said
County personally came Joseph Bushey and Elizabeth
Bushey his wife who acknowledged that the within
plat was executed by them for the purposes required
by law and therein expressed

C.F. Campau
David Dickinson

Joseph Bushey (1)
Elizabeth her + mark Bushey (2)

C.F. Campau
Notary Public
Wayne County
Mich

I hereby certify this plat made by me for the
proprietors to be correct from actual Survey and
calculation the lines of lots being parallel and at
right angles with the side lines of said Claim the
variation of the needle to correspond with the lines
of the claim as surveyed by Aaron Greely Surveyor
of Private Claims.

Edwin Jerome Surveyor

State of Michigan } ss On this 4th day of January
Wayne County } 1871. before me a Notary public
in and for said County personally came Edwin
Jerome Surveyor Known to me to be the person who
made the annexed plat and acknowledged that he
made the same

Alonzo Eaton Notary Public
Wayne Co. Mich

Received for record August 8th 1872 at 5 O clock P.M.
Alonzo Eaton Register

The above plat is correct from actual Survey
July 25 1872

John T. Munro Sur. Detroit

State of Michigan } ss I, George N. Prentis of Detroit County
County of Wayne } of Wayne Michigan. Proprietor and
owner of all that piece or parcel of land situated in the
township of Grosse Pointe County of Wayne and State of
Michigan Known as the Second or back Concession of
lot or Private Claim number one hundred and twenty two
(122) confirmed to William Forsyth by patent numbered
one hundred and twenty-two (122) except-ninety (90)
acres off of the North end thereof and containing
one hundred and fourteen and 12/100 acres of which
said lot or Private Claim the above and foregoing is a
plat and subdivision do hereby declare that I have
subdivided the same into lots, and parcels and
have caused said parcels or lots to be numbered
from one (1) to twenty-two (22) inclusive and as the
same appears on said plat and said plat and the
Survey thereof with the remarks thereon as to the
Courses distances corners and monuments are
adopted by me and made my act and deed. In
witness whereof I have hereunto set my hand
and seal at Detroit this 8th day of August in the
year one thousand eight hundred and seventy-two

In presence of Charles L. Atterbury
Geo A Chase

Geo. N Prentis (3)

State of Michigan } ss On this 8th day of August A.D.
County of Wayne } 1872 Before me a Notary public in and for said
County personally appeared Geo. N. Prentis to me
known to be the same person who executed the
foregoing instrument and acknowledged the same to
be his free act and deed and that he executed the
same for the purposes therein mentioned

Chas. L. Atterbury (3)
Notary Public
Wayne County Michigan

State of Michigan } ss On this 8th day of August 1872. before
Wayne County } me a Notary public in and for said County personally
appeared John T. Munro Sur. and acknowledged that
he executed and made the annexed plat

Alonzo Eaton
Notary Public
Wayne County Mich

I hereby certify that these plats are correct copies
of the plats now on record in the Register of Deeds
office, being made under the supervision of the
Auditor General by tracing the plats
on record and clipping thereto carefully
compared copies of the dedications and certificates
Dated this 8th day of July 1910

Geo W Bohnet
Clerk Asst. Eluds. Dept.

This is to certify that the above plat has been
compared with the original Plat of record in the
office of Register of Deeds of Wayne County, and
found to be a true copy of the same.

A. K. Williamson Surveyor

„ GEO. H. PRENTIS „
SUBDIVISION OF PART OF
„ THE REAR CONCESSION OF „
„ P. C. Nº 122 „

