


WESSON'S SUBDIVISION OF LOT NO 6 SHIPYARD TRACT

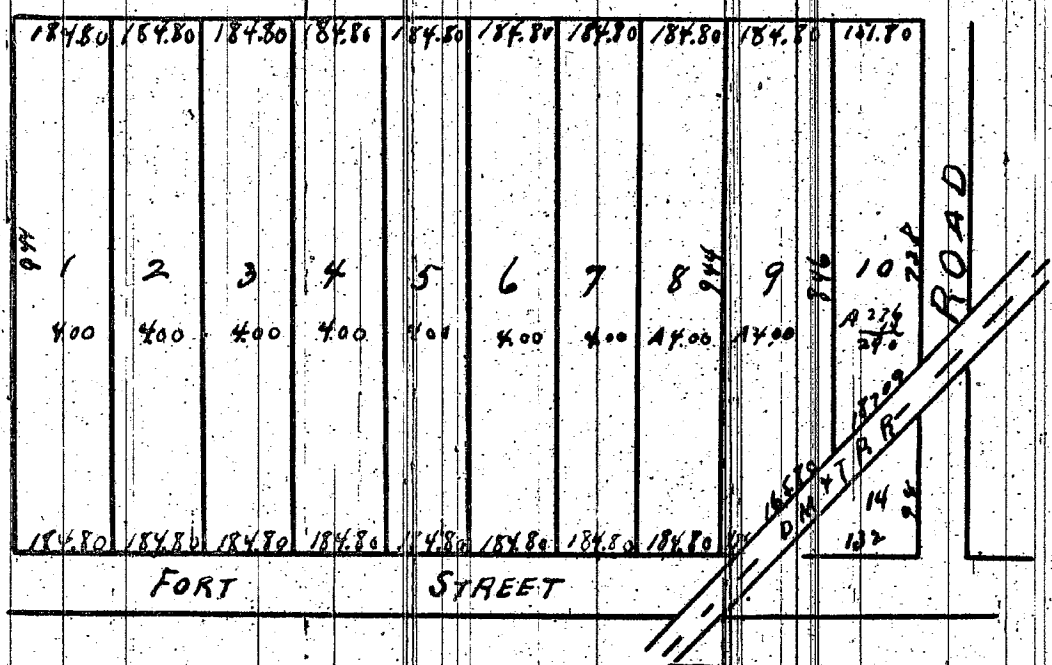


I certify the above plat to be correct from survey. John F. Wesson Sur.
 State of Michigan ss
 County of Wayne) On this 12th day of December A.D. 1866, before me a notary public in and for said county personally appeared John F. Wesson Surveyor who is known to me to be the same person who certified the above plat and acknowledged the same to be his free act and deed.
 Arthur Treadway
 Notary Public
 Known all men by these presents that we Frederick J. Betts and Mary W. Betts his wife of New Haven Conn. do hereby dedicate to the public all our right title and interest in and to the streets on the plat above referring to ourselves our heirs and assigns the reservation thereof whenever the same may be discontinued by law. Witness our hands and seals December 12, 1866.
 Frederick J. Betts
 Mary W. Betts
 by Albert Crane and William B. Wesson their attorneys in fact

This is to certify that the above plat has been compared with the original plat of record in the office of Register of Deeds of Wayne County and found to be a true copy of the same.
 A. H. Williamson
 Surveyor

I hereby certify that these plats are correct copies of the plat now on record in the Register of Deeds office, being under the supervision of the Auditor General by comparing the plats on record and affixing thereto carefully verified copies of the dedications and certificates.
 Dated this 6th day of July 1867
 Geo. W. Benson
 Clerk and


PLAT OF SIMONDS, DUBUAR & WHITES "ADDITION TO THE VILLAGE OF NORTHVILLE" WAYNE COUNTY MICHIGAN

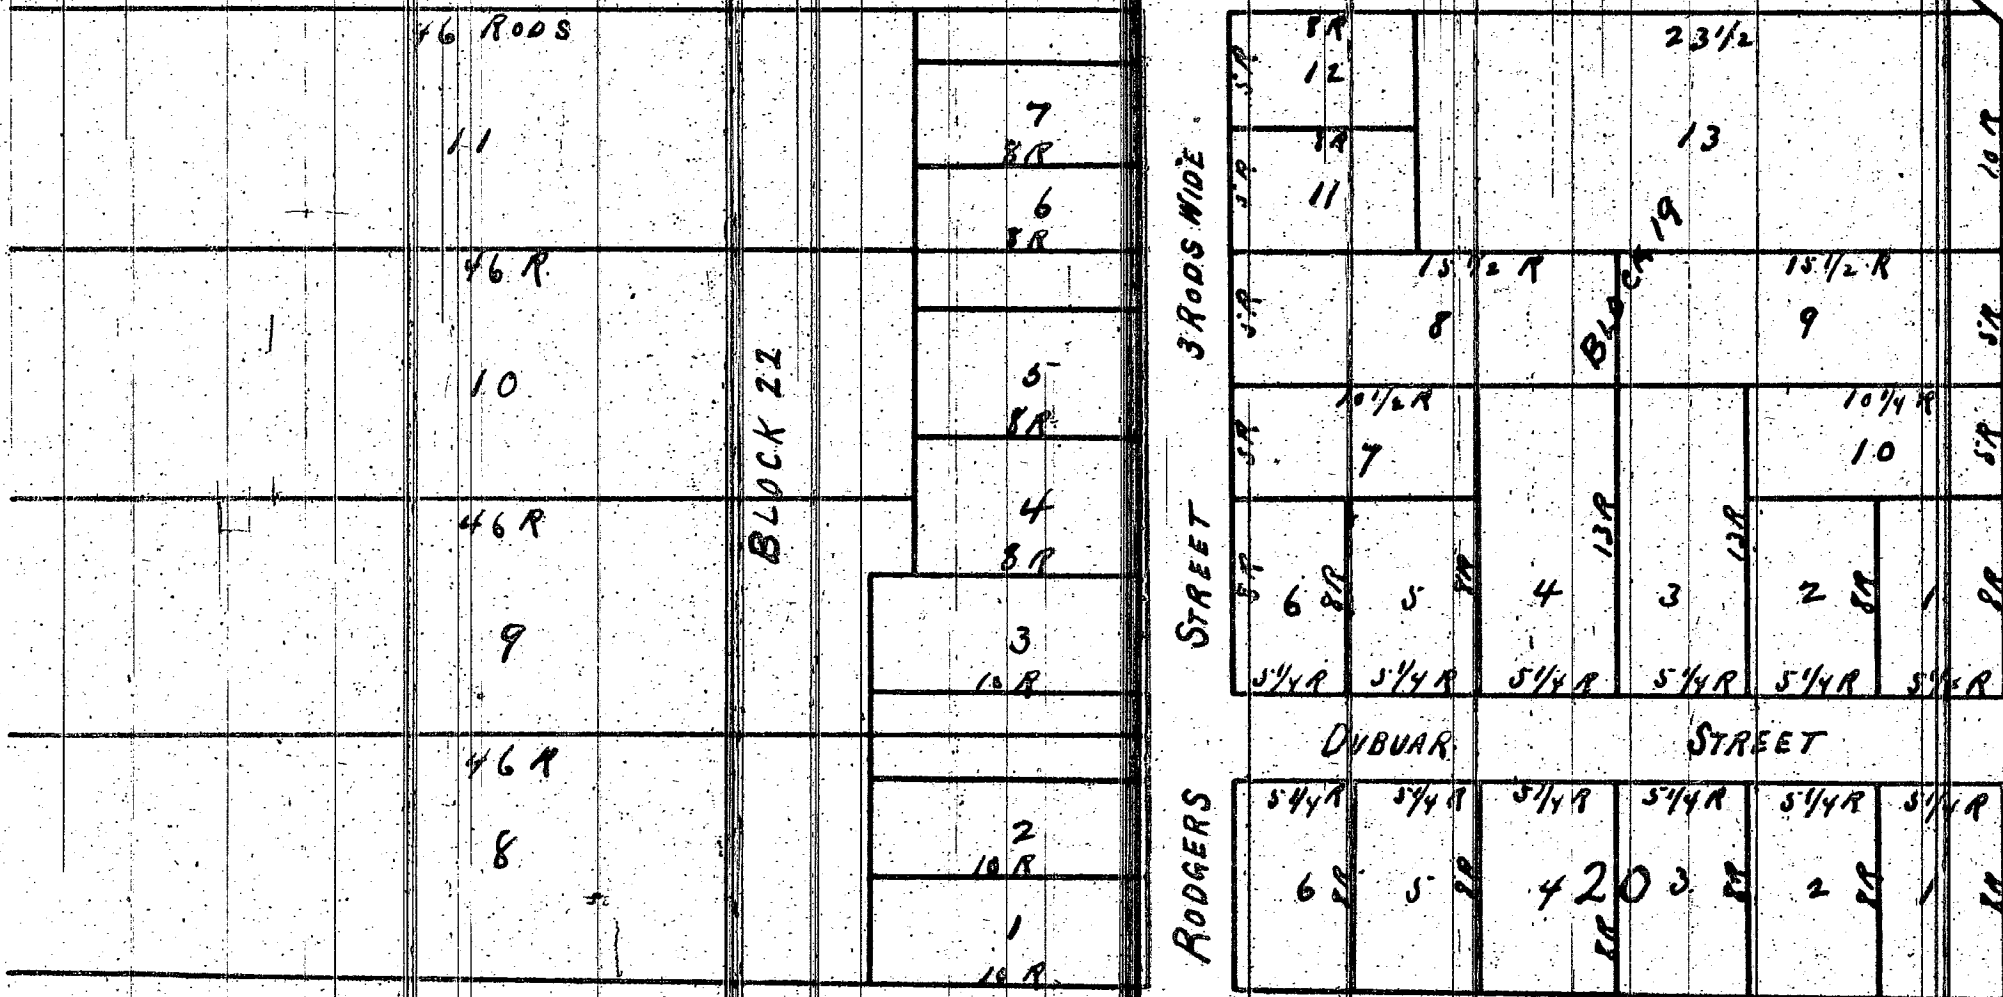

Received for record Feb 7 1867 at 8 o'clock A.M. William E. Warner Regr by Estate Dep
 Known all men by these presents that we James Dubuar Edward Simonds and Samuel White owners of the land described within do hereby acknowledge the within plat to be their free act and deed, and further do by these presents grant give and dedicate to the public use forever the streets on and plat laid out and designated as such of July 11th 1866 which we have heretofore at our hands and seals this eleventh day of July 1866
 James Dubuar
 Edward Simonds
 Samuel White
 J. P. Donaldson
 Notary Public

On this 11th day of July 1866 before me a Notary Public in and for said county personally appeared James Dubuar Edward Simonds and Samuel White to me known to be the same persons named in and who executed the above certificate and acknowledged the same.
 J. P. Donaldson
 Notary Public

T. CAMPBELL'S SUBDIVISION OF BLOCK NO 6 PRIVATE CLAIM NO 609 DETROIT WAYNE CO MICHIGAN

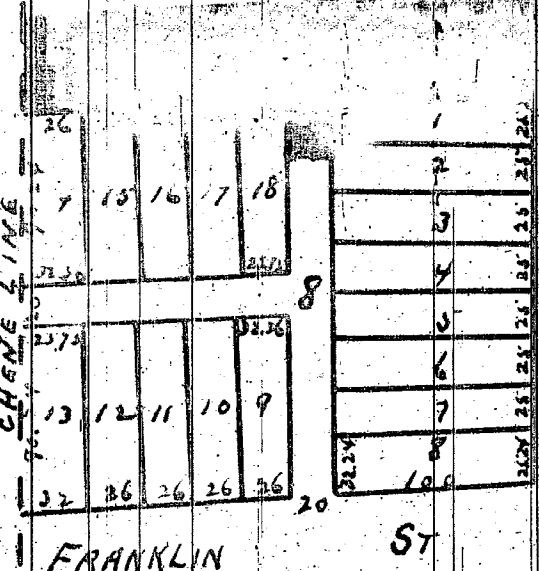

This is to certify that the above plat has been compared with the original plat of record in the office of Register of Deeds of Wayne County and found to be a true copy of the same.
 A. H. Williamson
 Surveyor

COMMON COUNCIL
SEPT 19 1866
744 '56

State of Michigan ss I, Alexander T. Campbell, have caused the map or plat of the Wayne County subdivision of block numbered eight (8) of Private Claim numbered six hundred and nine (609) City of Detroit Wayne County Michigan to be made by John F. Wesson Surveyor and do hereby adopt the same and dedicate the alleys on said plat for public use.
 Detroit August 22nd 1867
 Alex. T. Campbell

State of Michigan ss On this 23rd day of August A.D. 1867 before me the Notary Public in and for said county personally appeared Alexander T. Campbell and John F. Wesson Surveyor each known to me to be the person who executed the above plat or map and acknowledged the same to be their free act and deed.
 Lyman Cochran
 Notary Public
 Wayne Co Mich

Received for record August 28th 1867 at 10 o'clock am
 W. E. Warner Regr.
 I certify the above to be correct from calculation
 Detroit August 22nd 1867 John F. Wesson Sur.