


WESSON'S SUBDIVISION OF LOT NO 6 SHIPYARD TRACT

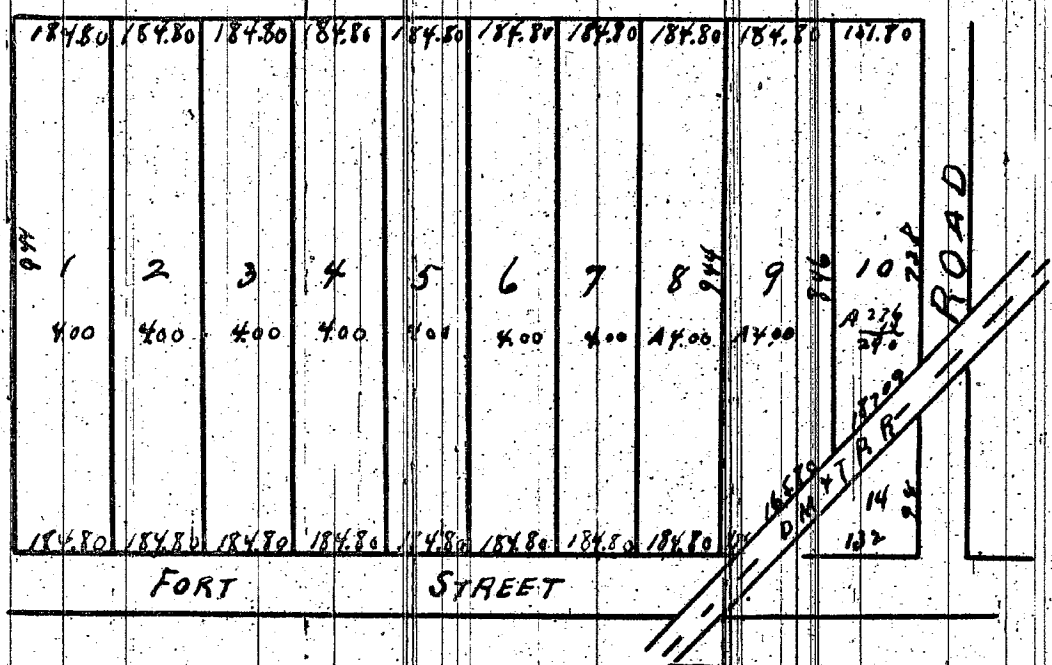


I certify the above plat to be correct from survey. John F. Wesson Sur.
 State of Michigan ss
 County of Wayne) On this 12th day of December A.D. 1866, before me a notary public in and for said county personally appeared John F. Wesson Surveyor who is known to me to be the same person who certified the above plat and acknowledged the same to be his free act and deed.
 Arthur Treadway
 Notary Public
 New Haven Conn. do hereby dedicate to the public all our right title and interest in and to the streets on the plat above referring to ourselves our heirs and assigns the responsibility thereof whenever the same may be discontinued by law. Witness our hands and seals December 12, 1866.
 Frederick J. Betts
 Mary W. Betts
 by Albert Crane and William B. Wesson their attorneys in fact

This is to certify that the above plat has been compared with the original plat of record in the office of Register of Deeds of Wayne County and found to be a true copy of the same.
 A. H. Williamson
 Surveyor

I hereby certify that these plats are correct copies of the plat now on record in the Register of Deeds office, being under the supervision of the Auditor General by comparing the plats on record and affixing thereto carefully verified copies of the dedications and certificates.
 Dated this 6th day of July 1867
 Geo. W. Benson
 Clerk and


PLAT OF SIMONDS, DUBUAR & WHITES "ADDITION TO THE VILLAGE OF NORTHVILLE" WAYNE COUNTY MICHIGAN

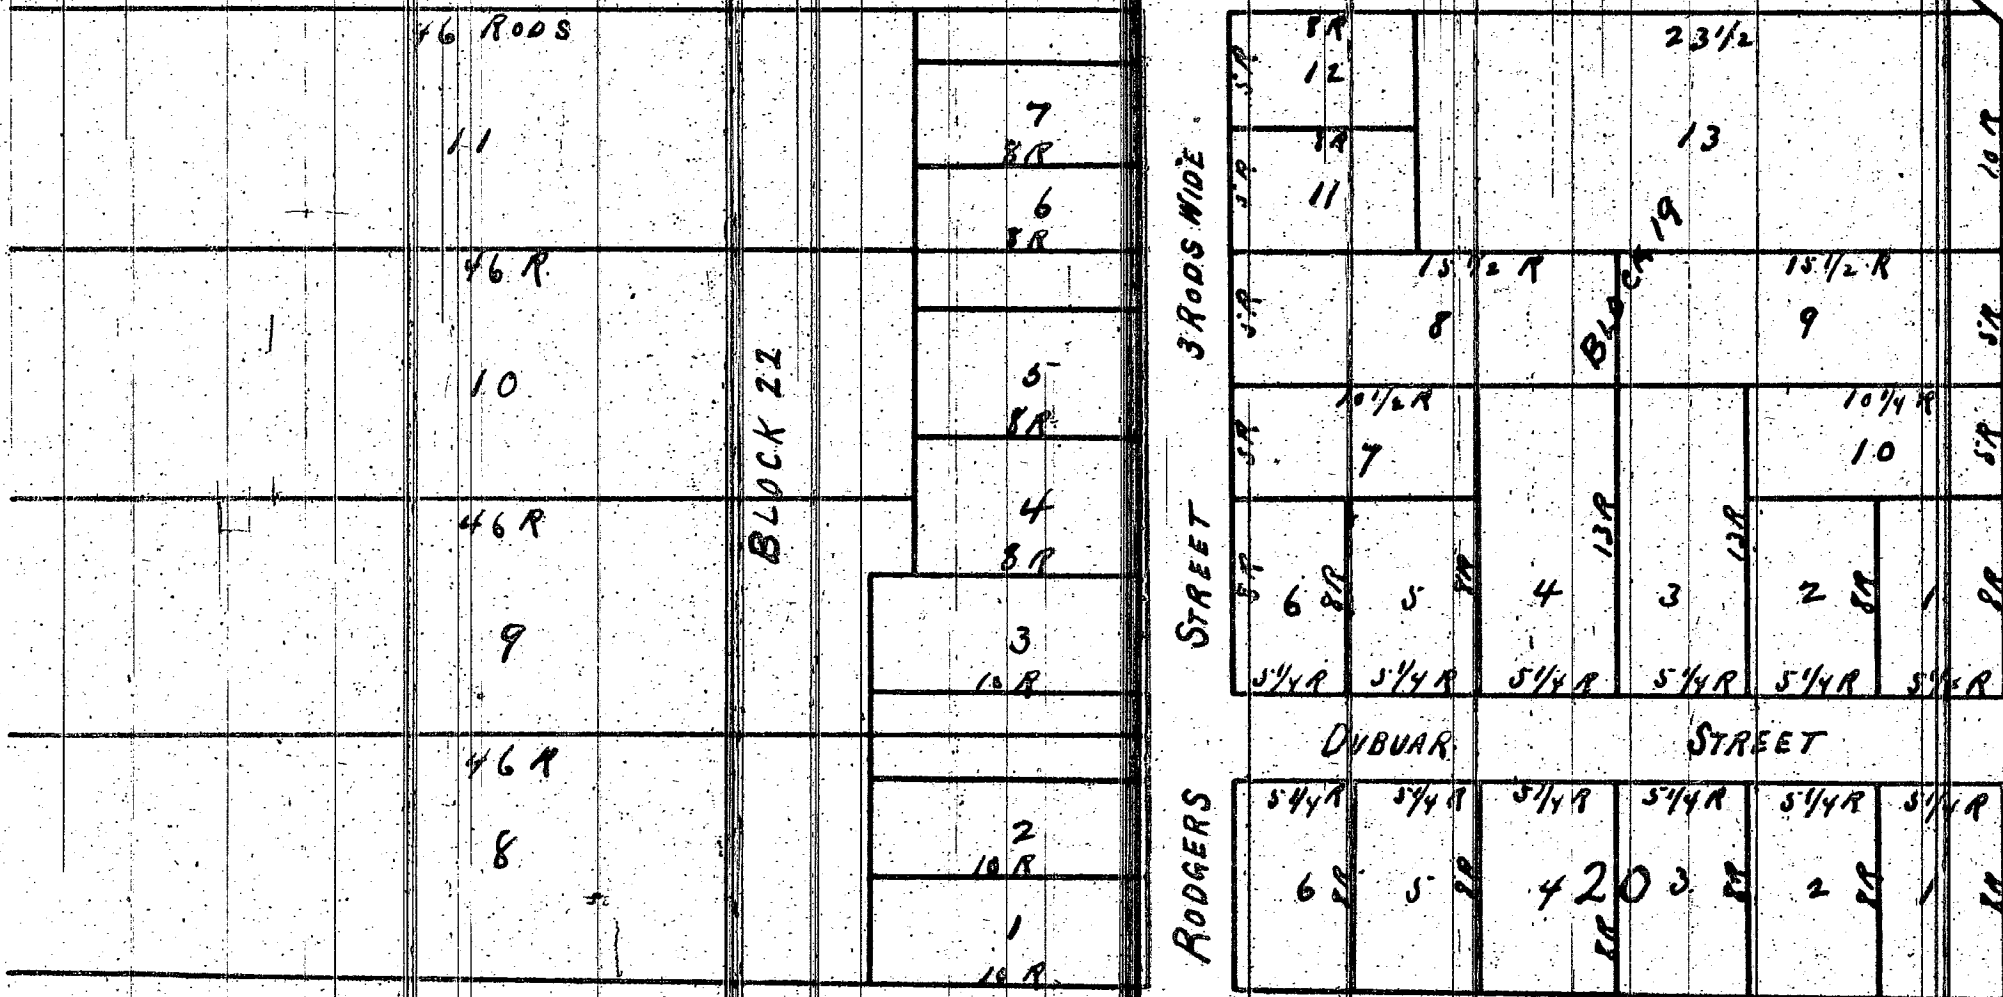

Received for record Feb 7 1867 at 8 o'clock A.M. William E. Warner Regr by Estate Dep
 Known all men by these presents that we James Dubuar Edward Simonds and Samuel White for ourselves of the land described within do hereby acknowledge the within plat to be our free act and deed, and further do by these presents grant give and dedicate to the public use forever the streets on and plat laid out and designated as such of July 11th 1866 whereof we have hereunto set our hands and seals this eleventh day of July 1866
 J. P. Donaldson
 Notary Public

On this 11th day of July 1866 before me a Notary Public in and for said county personally appeared James Dubuar Edward Simonds and Samuel White to me known to be the same persons named in and who executed the above certificate and acknowledged the same.
 J. P. Donaldson
 Notary Public

T. CAMPBELL'S SUBDIVISION OF BLOCK NO 6 PRIVATE CLAIM NO 609 DETROIT WAYNE CO MICHIGAN

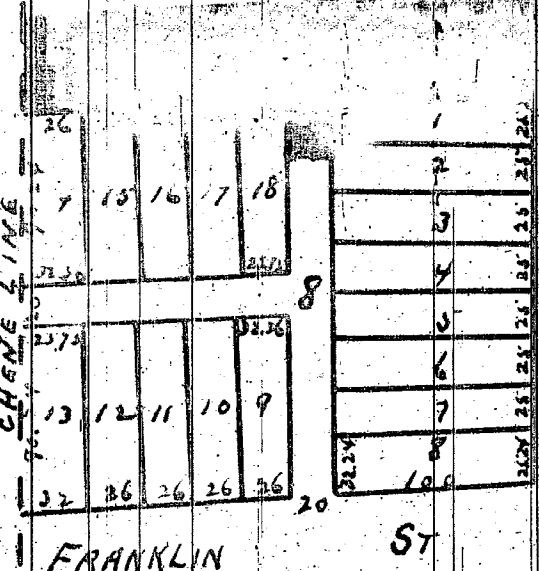

This is to certify that the above plat has been compared with the original plat of record in the office of Register of Deeds of Wayne County and found to be a true copy of the same.
 A. H. Williamson
 Surveyor

COMMON COUNCIL
SEPT 19 1866
744 '56

State of Michigan ss I, Alexander T. Campbell, have caused the map or plat of the Wayne County subdivision of block numbered eight (8) of Private Claim numbered six hundred and nine (609) City of Detroit Wayne County Michigan to be made by John F. Wesson Surveyor and do hereby adopt the same and dedicate the alleys on said plat for public use.
 Detroit August 22nd 1867
 Alex. T. Campbell

State of Michigan ss On this 23rd day of August A.D. 1867 before me the Notary Public in and for said county personally appeared Alexander T. Campbell and John F. Wesson Surveyor each known to me to be the person who executed the above plat or map and acknowledged the same to be their free act and deed.
 Lyman Cochran
 Notary Public
 Wayne Co Mich

Received for record August 28th 1867 at 10 o'clock am
 W. E. Warner Regr.
 I certify the above to be correct from calculation
 Detroit August 22nd 1867 John F. Wesson Sur.

FORWARD TO STATE
TREASURER

PETITION NO. 1372
DOCTORS HOSPITAL
c/o C. R. MCKENNA
PHONE 259-3050

p. 1254
Sec. 6-29-83
11516

JEFFERSON AVE.

REQUESTED EASEMENT

WOODBRIDGE ST.

JOSEPH CAMPAU AVE.

FRANKLIN ST.

A.T. CAMPAU SUBN.
TOPO NO. 38 E-2
SCALE 1"=100'

FOR OFFICE USE ONLY

B	DESCRIPTION	Drawn	Chkd	Appd	Date
A	CONVERSION TO AN EASEMENT OF A PORTION OF THE ALLEY W. OF JOS. CAMPAU N. OF FRANKLIN				
CITY OF DETROIT EPMD City Engineering Division					
Job No. 01-01					
Drwg. No. X-1372					
Date 2-23-83					

Drawn by PLUNGIS
Traced by
Checked

APPROVED
APPROVED
APPROVED

CITY ENGINEER

FORWARD TO STATE
TREASURER

p. 1255
Sec. 6-29-83
11516

WIDENING VACATED LOTS 29, 30, 31, 32, 33

CLAY AVE.

ST. AUBIN AVE.

SMITH ST.

DRIVE

VACATE WITH EASEMENT

TO BE VACATED WITH EASEMENT BY CITY OF DETROIT

TO BE VACATED WITH EASEMENT BY CITY OF HAMTRAMCK

CENTRAL INDUSTRIAL PARK

CONVERT TO EASEMENT CLAY & ST. AUBIN AVE. INTERSECTION WITH THE G.T.R.R. & CONRAIL R.R.

B	DESCRIPTION	Drawn	Chkd	Appd	Date
A	CENTRAL INDUSTRIAL PARK				
CITY OF DETROIT EPMD City Engineering Division					
Job No.					
Drwg. No.					
Date 6-8-83					

Drawn by D.J.P.
Traced by
Checked

APPROVED
APPROVED
APPROVED

CITY ENGINEER