
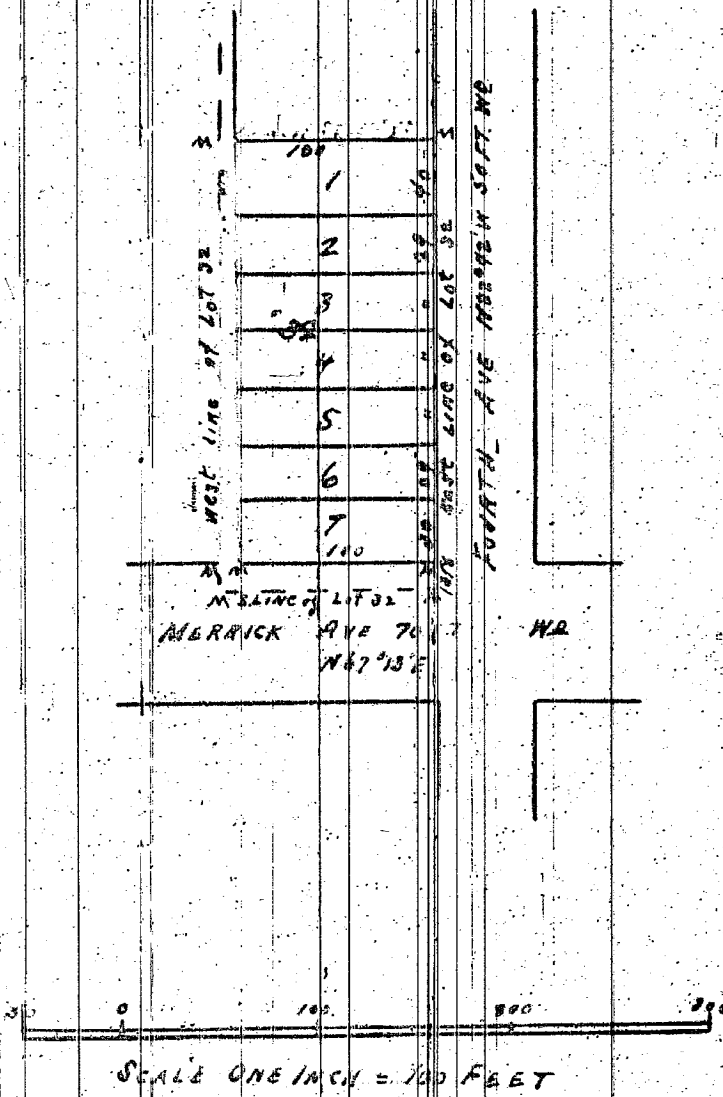


1041

— Mc GOVERN'S —  
— Sub of the S 228 1/2 Ft of O. L 32 —  
— Of CRANES SUB —  
— Of the Rear Concession of P. C. 247 —  
— KNOWN AS THE —  
— JONES FARM —  
— Detroit, Wayne Co. Mich. —

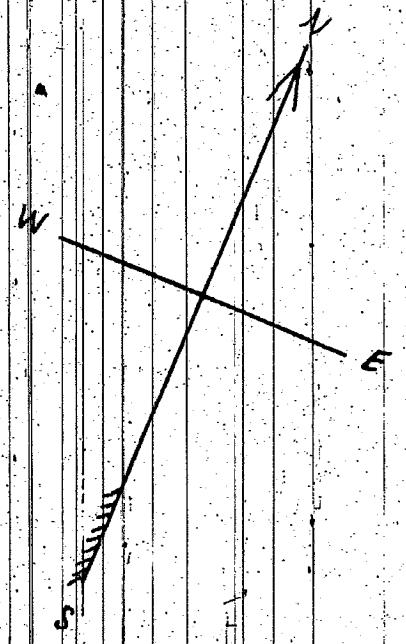

Know all men by these presents that we Anthony Mc Govern and Catherine Mc Govern his wife have caused to be made for Record this Map of Mc Govern's Subdivision of the South 228 1/2 feet of Out Lot 32 of Crane's Subdivision of the rear Concession of Private Claim 247 known as the Jones farm Detroit Wayne County Michigan by Mc Loughlin and Campau Surveyors and we hereby adopt the same and dedicate the streets and alleys shown for the use of the Public

In presence of  
Henry Kemp  
John Mc Loughlin

Witness our hands and seals this Eleventh day of October  
A.D. Eighteen hundred and Eighty Eight  
Anthony Mc Govern  
Catherine Mc Govern  
mark

We hereby certify that the plat herein delineated is a correct one and that permanent monuments consisting of white Oak stakes have been planted at points marked M as thereon shown at all angles in the boundaries of the land plotted and at all intersections of streets or alleys and alleys.

John Mc Loughlin  
and Thomas Campau

Surveyors

Examined and approved  
October 16 1888  
H. R. Pratt  
Deputy Auditor General

Register Office  
County of Wayne }  
Received for Record the 2nd day  
of October A.D. 1888 at 5  
P.M. and Recorded as Liber  
of 1360 on Page 20  
James A. Viger  
Deputy Register

Approved Oct 13 1888  
William H. Langley } Board of  
Thomas M. South } Public Works  
James H. Hawley } City of Detroit

State of Michigan } ss  
County of Wayne }

On this Eleventh day of October A.D. Eighteen hundred and Eighty Eight before me the Subscriber a Notary Public in and for said County personally appeared Anthony Mc Govern and Catherine Mc Govern his wife known to me to be the same persons who executed the above instrument and who acknowledged the same to be their free act and deed

Henry Kemp  
Notary Public Wayne Co. Mich.

State of Michigan } ss  
County of Wayne }

We James A. Viger Deputy Register of Deeds John Mc Loughlin and Thomas Campau Surveyors hereby certify that we have each carefully compared this copy with the original plat of Mc Govern's Subdivision of the South 228 1/2 feet of Out Lot 32 of Crane's Subdivision of the rear concession of Private Claim 247 known as the Jones farm Detroit Wayne County Michigan and that it is an exact copy thereof and of the whole of such original Map or Plat

James A. Viger Deputy Register of Deeds  
John Mc Loughlin  
and Thomas Campau } Surveyors

I hereby certify that this plat is a correct copy of the plat now on record in the Register of Deeds Office, being made under the supervision of the Auditor General by tracing the plat on record and affixing thereto a carefully compared copy of the dedication and certificates

Dated this 17th day of Sept 1910  
Geo. W. Bennett  
Clerk Aud. Genl's Dept.

Li. 17849

PA. 177

Rec. 9-30-71

By Councilman Rogell:

Resolved, That all that part of the easement retained in vacated Reed Place between the John Lodge Freeway and Fourth Avenue for the Public Lighting Commission on September 23, 1958, J.C.C. pages 1994 and 1995; also

All that part of the easement retained in the vacated north-south alley first west of Fourth Avenue between vacated Reed Place and Kirby Avenue for the Public Lighting Commission and the Detroit Metro Water Department (Sewer Proviso) on September 17, 1957, pages 1980 and 1981; also

All that part of the easement retained in the vacated east-west alley in the block bounded by the John Lodge Freeway, Fourth Avenue, vacated Reed Place and Kirby Avenue for the Public Lighting Commission and the Detroit Metro Water Department (Sewer Proviso) on September 17, 1957, pages 1980 and 1981;

Be and the same are hereby vacated as easements.

Adopted as follows:

Yeas — Councilmen Browne, Eberhard, Hood, Levin, Rogell, Van Antwerp, and President Ravitz — 7.

Nays — None.

Wang  
11518

STATE OF MICHIGAN )  
CITY OF DETROIT ) ss.

SHORT FORM--TRUE COPY CERTIFICATE

I, GEORGE C. EDWARDS, CITY CLERK of the City of Detroit, do hereby certify that the annexed paper is a True Copy of a Resolution

adopted by the Common Council on SEP 21 1971

and approved by the Mayor on SEP 28 1971


as appears from the Journal of said Common Council, on file in my office.

IN WITNESS WHEREOF, I have hereunto set my hand and affixed the Corporate Seal of said City, at Detroit, on

George C. Edwards SEP 30 1971

PETITION NO. 2315  
WAYNE STATE UNIVERSITY

APPROVED: SEPTEMBER 21, 1971

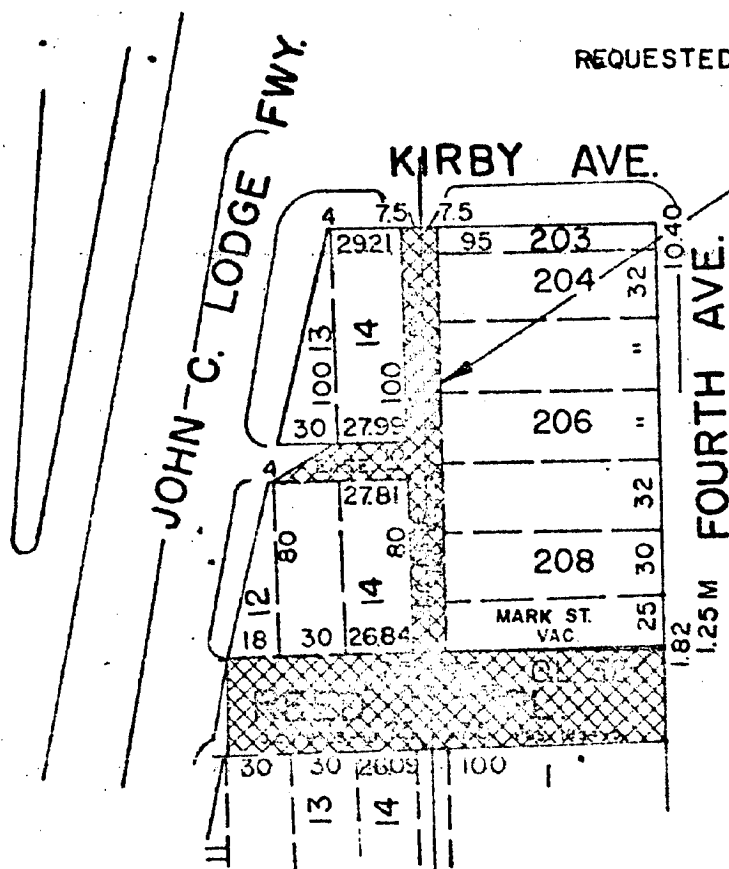

SCALE: 1"=100'  
TOPO NO. 30-B

G. W. Reed's Subn. of Lot 19 of the Connor Subn. of the Forsyth Farm T. 2 S., R. 12 East Detroit Wayne County Michigan L. 7 P. 25

Cranes Subn. of the Rear Concession of P.C. 247 known as the Jones Farm L. 1 P. 117 WCR

McGovern's Subn. of the South 228.18 feet of Outlot 32 of Crane's Subn. of the Rear Concession of P.C. 247 known as Jones Farm L. 12 P. 20 WCR

Albert Crane's Section of the Crane Farm being Blocks 25, 33, 35, 37, 38, 39, 40, 42, 43 and 45 of the Crane Farm Liber 1 Page 151 Wayne County Records

G. W. Reed's Subdivision of Lot 20 of the Connor Subdivision on the Forsyth Farm Liber 6 Page 38 Wayne County Records

W. P. Reed's Subdivision of the Southerly part of Outlot 20 of Connor's Subdivision of the Forsyth Farm Liber 7 Page 45 Wayne County Records

FOR OFFICE USE ONLY

|                       |  |          |      |      |      |
|-----------------------|--|----------|------|------|------|
| B                     |  |          |      |      |      |
| A                     |  |          |      |      |      |
| DESCRIPTION           |  | Drwn     | Chkd | Appd | Date |
| REVISIONS             |  |          |      |      |      |
| DRAWN BY<br>A. MORRIS |  | APPROVED |      |      |      |
| TRACED BY             |  | APPROVED |      |      |      |
| CHECKED               |  | APPROVED |      |      |      |
| CITY ENGINEER         |  |          |      |      |      |

REQUESTED VACATION OF STREET AND ALLEY EASEMENTS IN AREA OF JOHN C. LODGE FWY., KIRBY, FOURTH, AND REED PL.

CITY OF DETROIT  
Dept. of Public Works  
City Engineers Office

Job No. MO 1(1)

Drwg. No. X-2315

Date JUNE 17, 1971