


PLAT OF P.C. 27 JONES FARM.

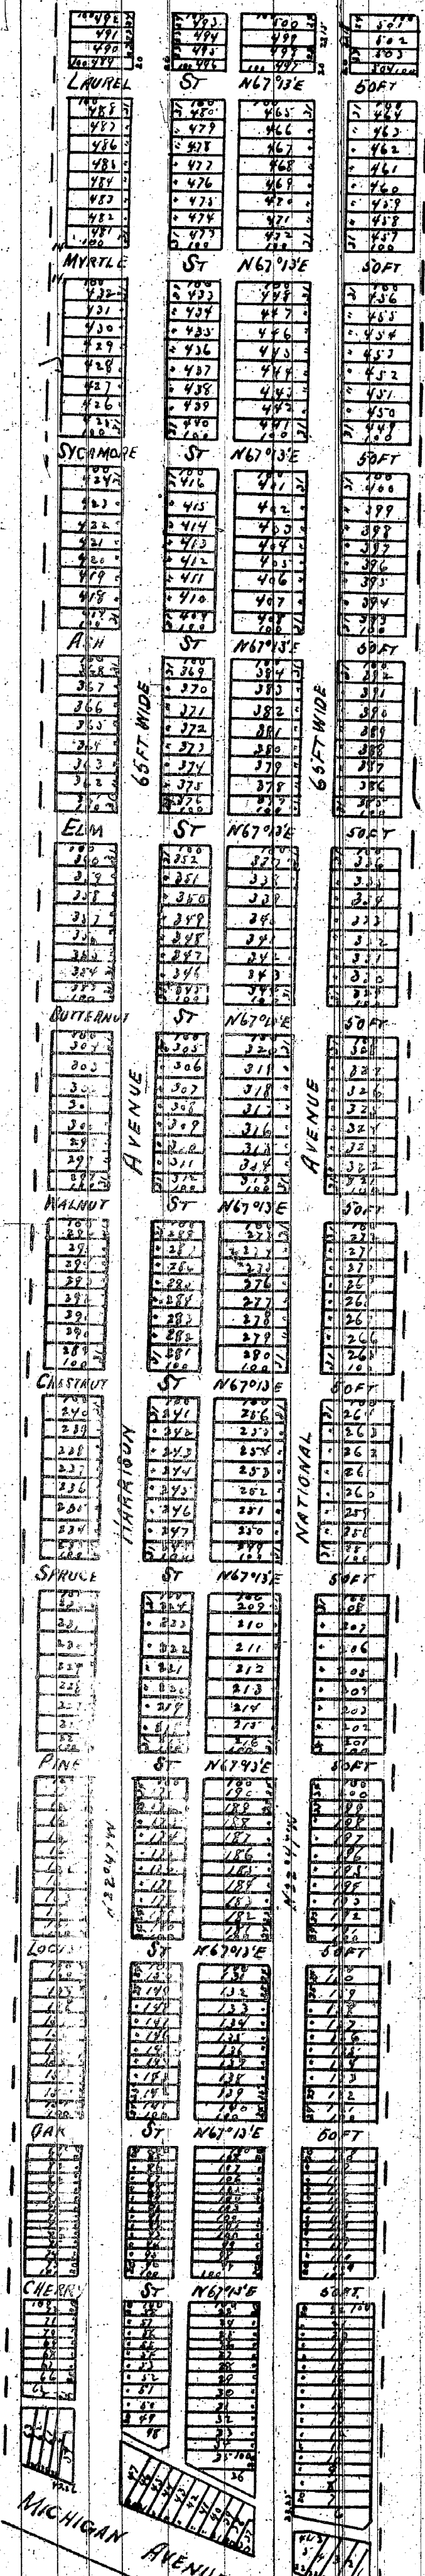


Know all men by these presents that I, Catharine H. Jones of Detroit Michigan do dedicate to the public the perpetual use of the streets and alleys on the plat hereto annexed being Crane and McCarroll sections of the Jones Farm, as called said sections being a subdivision of lots five (5) and six (6) in the plat of the division between the heirs of Louis Lognon on the Lognon Farm, as called being north of the Chicago Road and known as Private Claim 27 confirmed to Jacques Polier Witness my hand and seal this 18th day of July 1864

In presence of
J.H. Jones
Arthur Treadway
State of Michigan ss
Wayne County
Personally appeared before me this eighteenth day of July 1864 Catharine H. Jones who acknowledged that she executed this instrument for the uses and purposes mentioned

I certify the above plat to be correct from survey and calculation
Detroit December 1st 1864 John F. Warner Sur.
State of Michigan ss
Wayne County
On this 19th day of February 1867 personally appeared before me a Notary Public in and for said County John F. Warner Surveyor who is known to me to be the person who certified the above plat and acknowledged the same to be his free act and deed

Arthur Treadway
Notary Public
Wayne Co.
Mich.
This is to certify that the above plat has been compared with the original plat of record in the office of Register of Deeds of Wayne County, and found to be a true copy of the same.
A. H. Willmarth Surveyor.

SUBN OF PART OF PARK LOT 26.

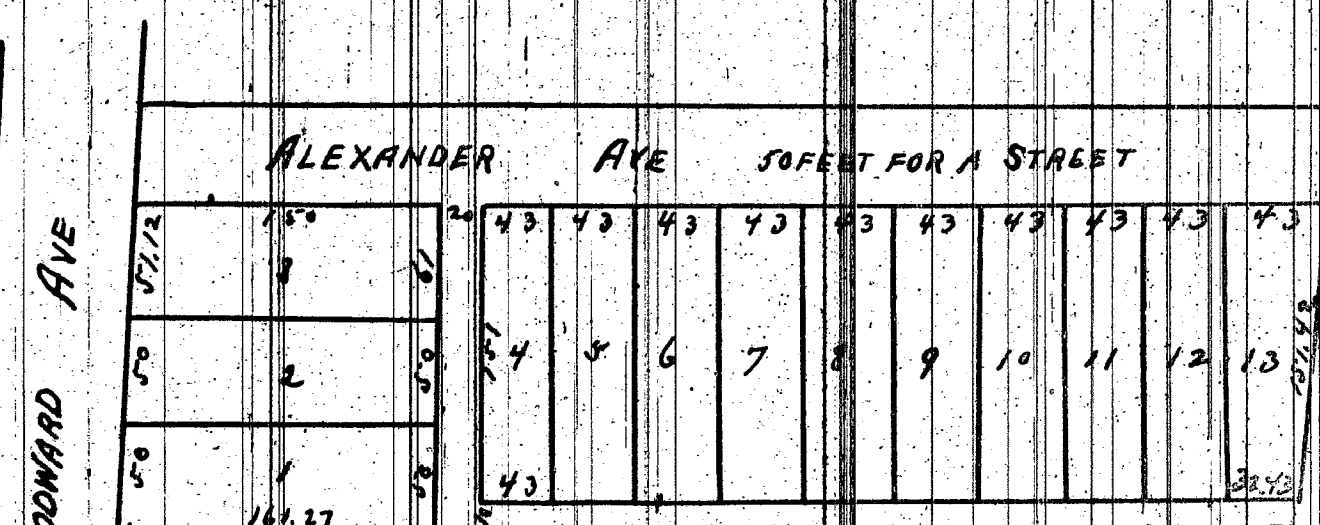

This is to certify that the above plat has been compared with the original plat of record in the office of Register of Deeds of Wayne County, and found to be a true copy of the same.
A. H. Willmarth Surveyor.

Approved Oct 22nd 1867
I certify the above to be correct from survey
Received for record September 15th 1868 at 12 o'clock M.
State of Michigan ss
Wayne County
Know all men by these presents that we John McShenney and Ann McShenney of Detroit Wayne County Michigan do hereby dedicate to the public the perpetual use of the streets on the plat hereto annexed. Witness our hands and seals this first day of October A.D. 1867.

In presence of
Francis Pranstetter
Henry Stork
John F. Warner
Ann McShenney
mark
Notary Public
Wayne County
Michigan

I hereby certify that these plats are correct copies of the plats now on record in the Register of Deeds office, being made under the supervision of the Auditor General by tracing the plats on record and affixing thereto carefully compared copies of the dedications and certificates.
Dated this 6th day of July 1910
Geo. W. Bebbeth
Clark and Genl. Supt.