


— "SCOTTEN, LOVETT AND DAVIS," —
 SUBDIVISION OF
 — "SCOTTEN AND LOVETT'S SUBDIVISION," —
 OF ALL THAT PART OF
 — "PRIVATE CLAIM NO 78 ALEXIS CAMPBELL FARM," —
 SO CALLED, LYING BETWEEN DIX ROAD SO CALLED
 AND MICHIGAN CENTRAL RAIL ROAD
 — "TOWN OF SPRINGWELLS WAYNE CO. MICHIGAN," —

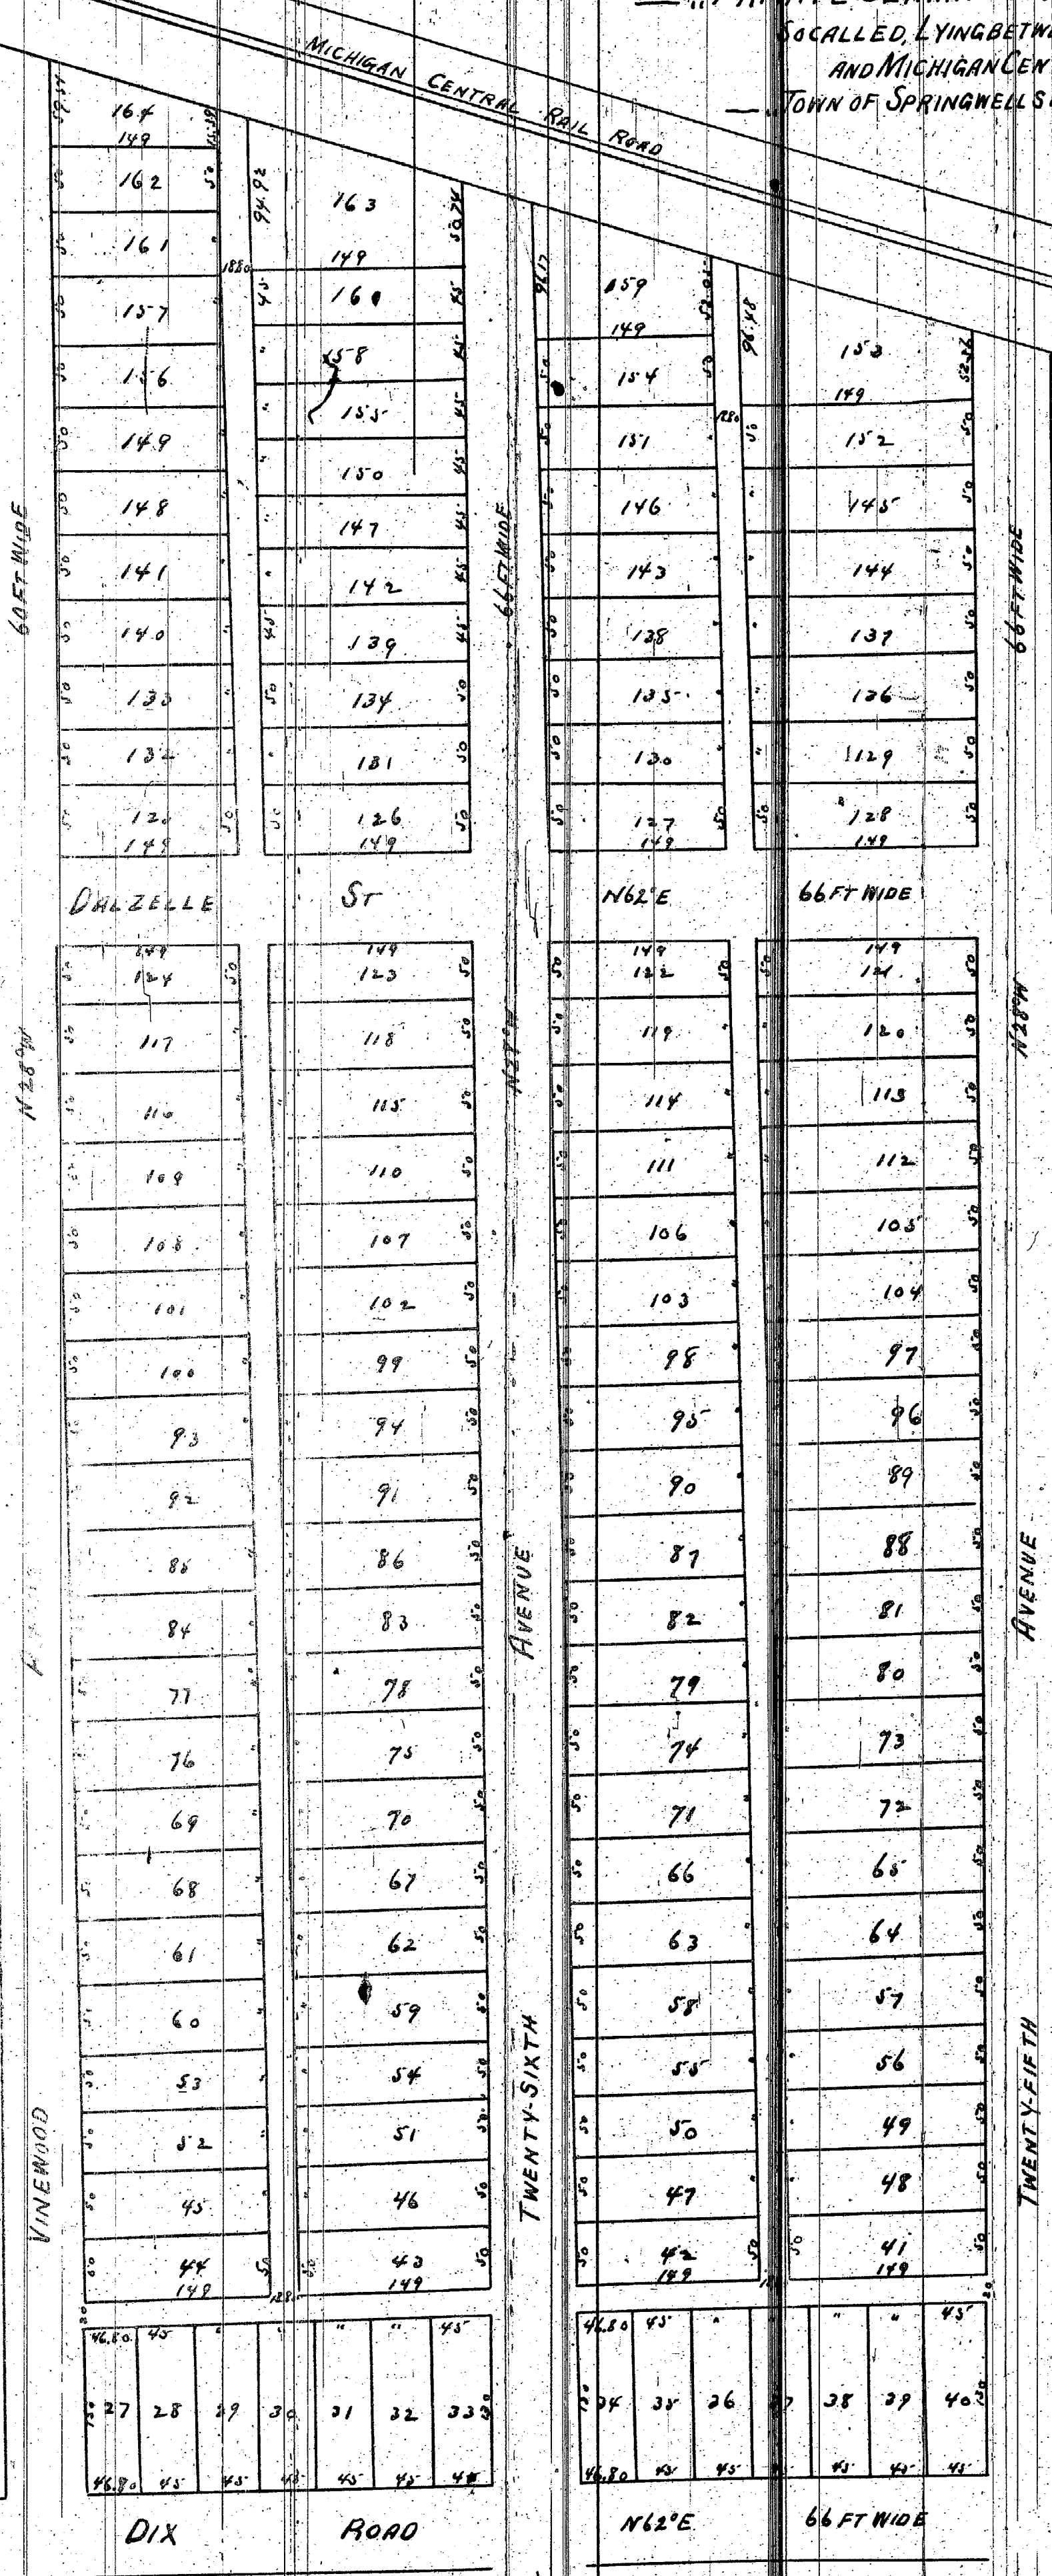

Found for record Sept. 23rd A.D. 1872 at 2 o'clock P.M. along Eaton Register
 the above plat is correct from calculation and actual survey
 Detroit, Aug. 2nd 1872.

Know all men by these presents that we Daniel Scotten Elizabeth N. Scotten
 William E. Lovett Sarah E. Lovett and B. M. Davis of Wayne County Michigan
 do hereby dedicate to the public the perpetual use of this street and alley
 on the plat hereto annexed reserving to ourselves and our heirs and
 assigns the revenue thereof whenever the same may be discontinued according
 to law. Witness our hands and seals this first day of August A.D. 1872
 In presence of
 Daniel Scotten (1) Elizabeth N. Scotten (2)
 William E. Lovett (3) Sarah E. Lovett (4)
 B. M. Davis (5)
 R. H. Van Winkle, Notary Public

State of Michigan }
 County of Wayne } On this sixth day of August in the year one thousand
 eight hundred and seventy-two before me the undersigned a Notary
 Public in and for said County personally appeared Daniel Scotten
 Elizabeth N. Scotten William E. Lovett Sarah E. Lovett and B. M. Davis to me
 known to be the same persons described and who executed the above
 instrument who severally acknowledged the same to be their free will
 and deed and the said Elizabeth N. Scotten wife of said Daniel Scotten
 and Sarah E. Lovett wife of said William E. Lovett on a private conversation
 by me separate and apart from their said husbands acknowledged that
 they executed the same freely and without fear of or compulsion from
 any one.
 R. H. Van Winkle Notary Public
 Wayne County Michigan

State of Michigan }
 County of Wayne } On this sixth day of August in the year one thousand
 eight hundred and seventy-two before me the undersigned a Notary
 Public in and for said County personally appeared Daniel Scotten
 Elizabeth N. Scotten William E. Lovett Sarah E. Lovett and B. M. Davis to me
 known to be the same persons described and who executed the above
 instrument who severally acknowledged the same to be their free will
 and deed and the said Elizabeth N. Scotten wife of said Daniel Scotten
 and Sarah E. Lovett wife of said William E. Lovett on a private conversation
 by me separate and apart from their said husbands acknowledged that
 they executed the same freely and without fear of or compulsion from
 any one.
 R. H. Van Winkle Notary Public
 Wayne County Michigan

This is to certify that the above plat has been
 compared with the original plat of record in the
 office of Register of Deeds of Wayne County and
 found to be a true copy of the same.
 C. H. Williams
 Surveyor
 I hereby certify that this plat is a correct copy of the plat now on
 record in the Register of Deeds of Wayne County and under the supervision
 of the Auditor General by tracing the plat on record and affixing
 thereto a carefully compared copy of the dedication and authentications
 Dated this 11th day of January 1873
 Geo. W. Brewster
 Clerk and Ex. Sec. Dept.