


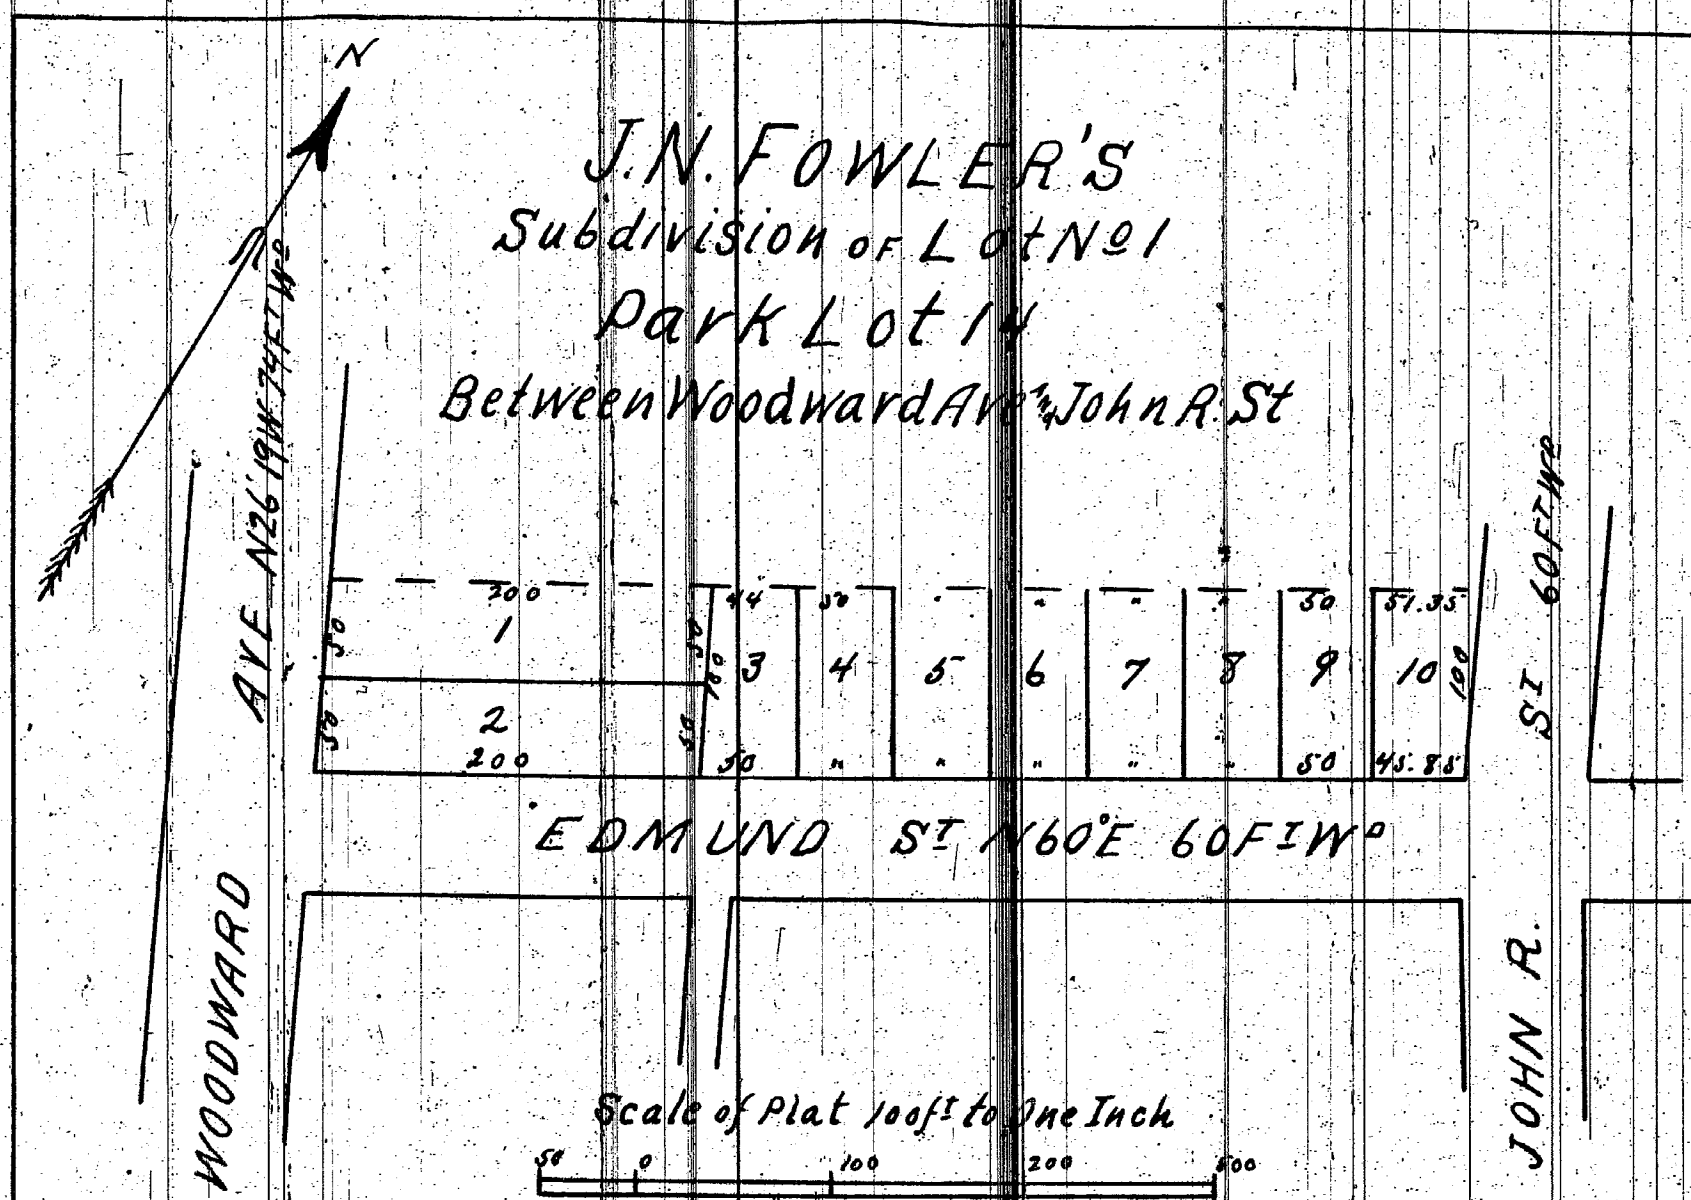

I certify the above Plat to be correct
 1875
 Eugene Robinson Surveyor

Approved
 Harvey King
 Abby Chapman
 Michael Mitchell
 Board of Public Works
 1875

We Charles Dupont Register of Deeds for Wayne County and Eugene Robinson Surveyor do hereby certify that we have carefully compared this Plat of J. N. Fowler's Subdivision of Lot one Park Lot 14 with the original Plat thereof and that it is an exact duplicate copy of the same for Record
 Charles Dupont
 Eugene Robinson Surveyor

Know all men by these presents that We John N. Fowler and Elizabeth D. Fowler have caused to be made for Record the above Map of J. N. Fowler's Subdivision of Lot one Park Lot 14 between Woodward Avenue and John R. Street

Witness our hands & seals this 2nd day of October A.D. Eighteen hundred & twenty five

John N. Fowler LS
 Elizabeth D. Fowler LS

In presence of
 J. M. Vitell
 M. F. Merick

State of Michigan
 County of Wayne

On this 2nd day of October A.D. Eighteen hundred & twenty five before me the Subscriber a Notary Public in & for said County personally appeared John N. Fowler and Elizabeth D. his wife of the City of Detroit State of Michigan known to me to be the persons who executed the above instrument & who acknowledged the same to be their free act & deed I hereby certify that this plat is a correct copy of the plat now on record in the Register of Deeds office, being made under the supervision of the Auditor General by tracing on record and affixing thereto a carefully compared copy of the dedication and certificate

J. M. Vitell
 Notary Public for
 Wayne Co. Mich.

Dated this 13th day of Aug 1910
 Geo W Bennett
 Clerk And. Genl. Supt.

REGISTERS OFFICE
 Wayne County, State of Michigan
 Received for Record this 20
 day of November A.D. 1875
 at 11 45 o'clock A.M. and
 Recorded in Liber 4 of
 Plats on Page 31
 Chas Dupont
 Register