


MAP OF SLOCUM'S FIRST SOUTH ADDITION. TO THE VILLAGE OF TRENTON.

SURVEYED AND DRAWN BY WILLIAM IVES,

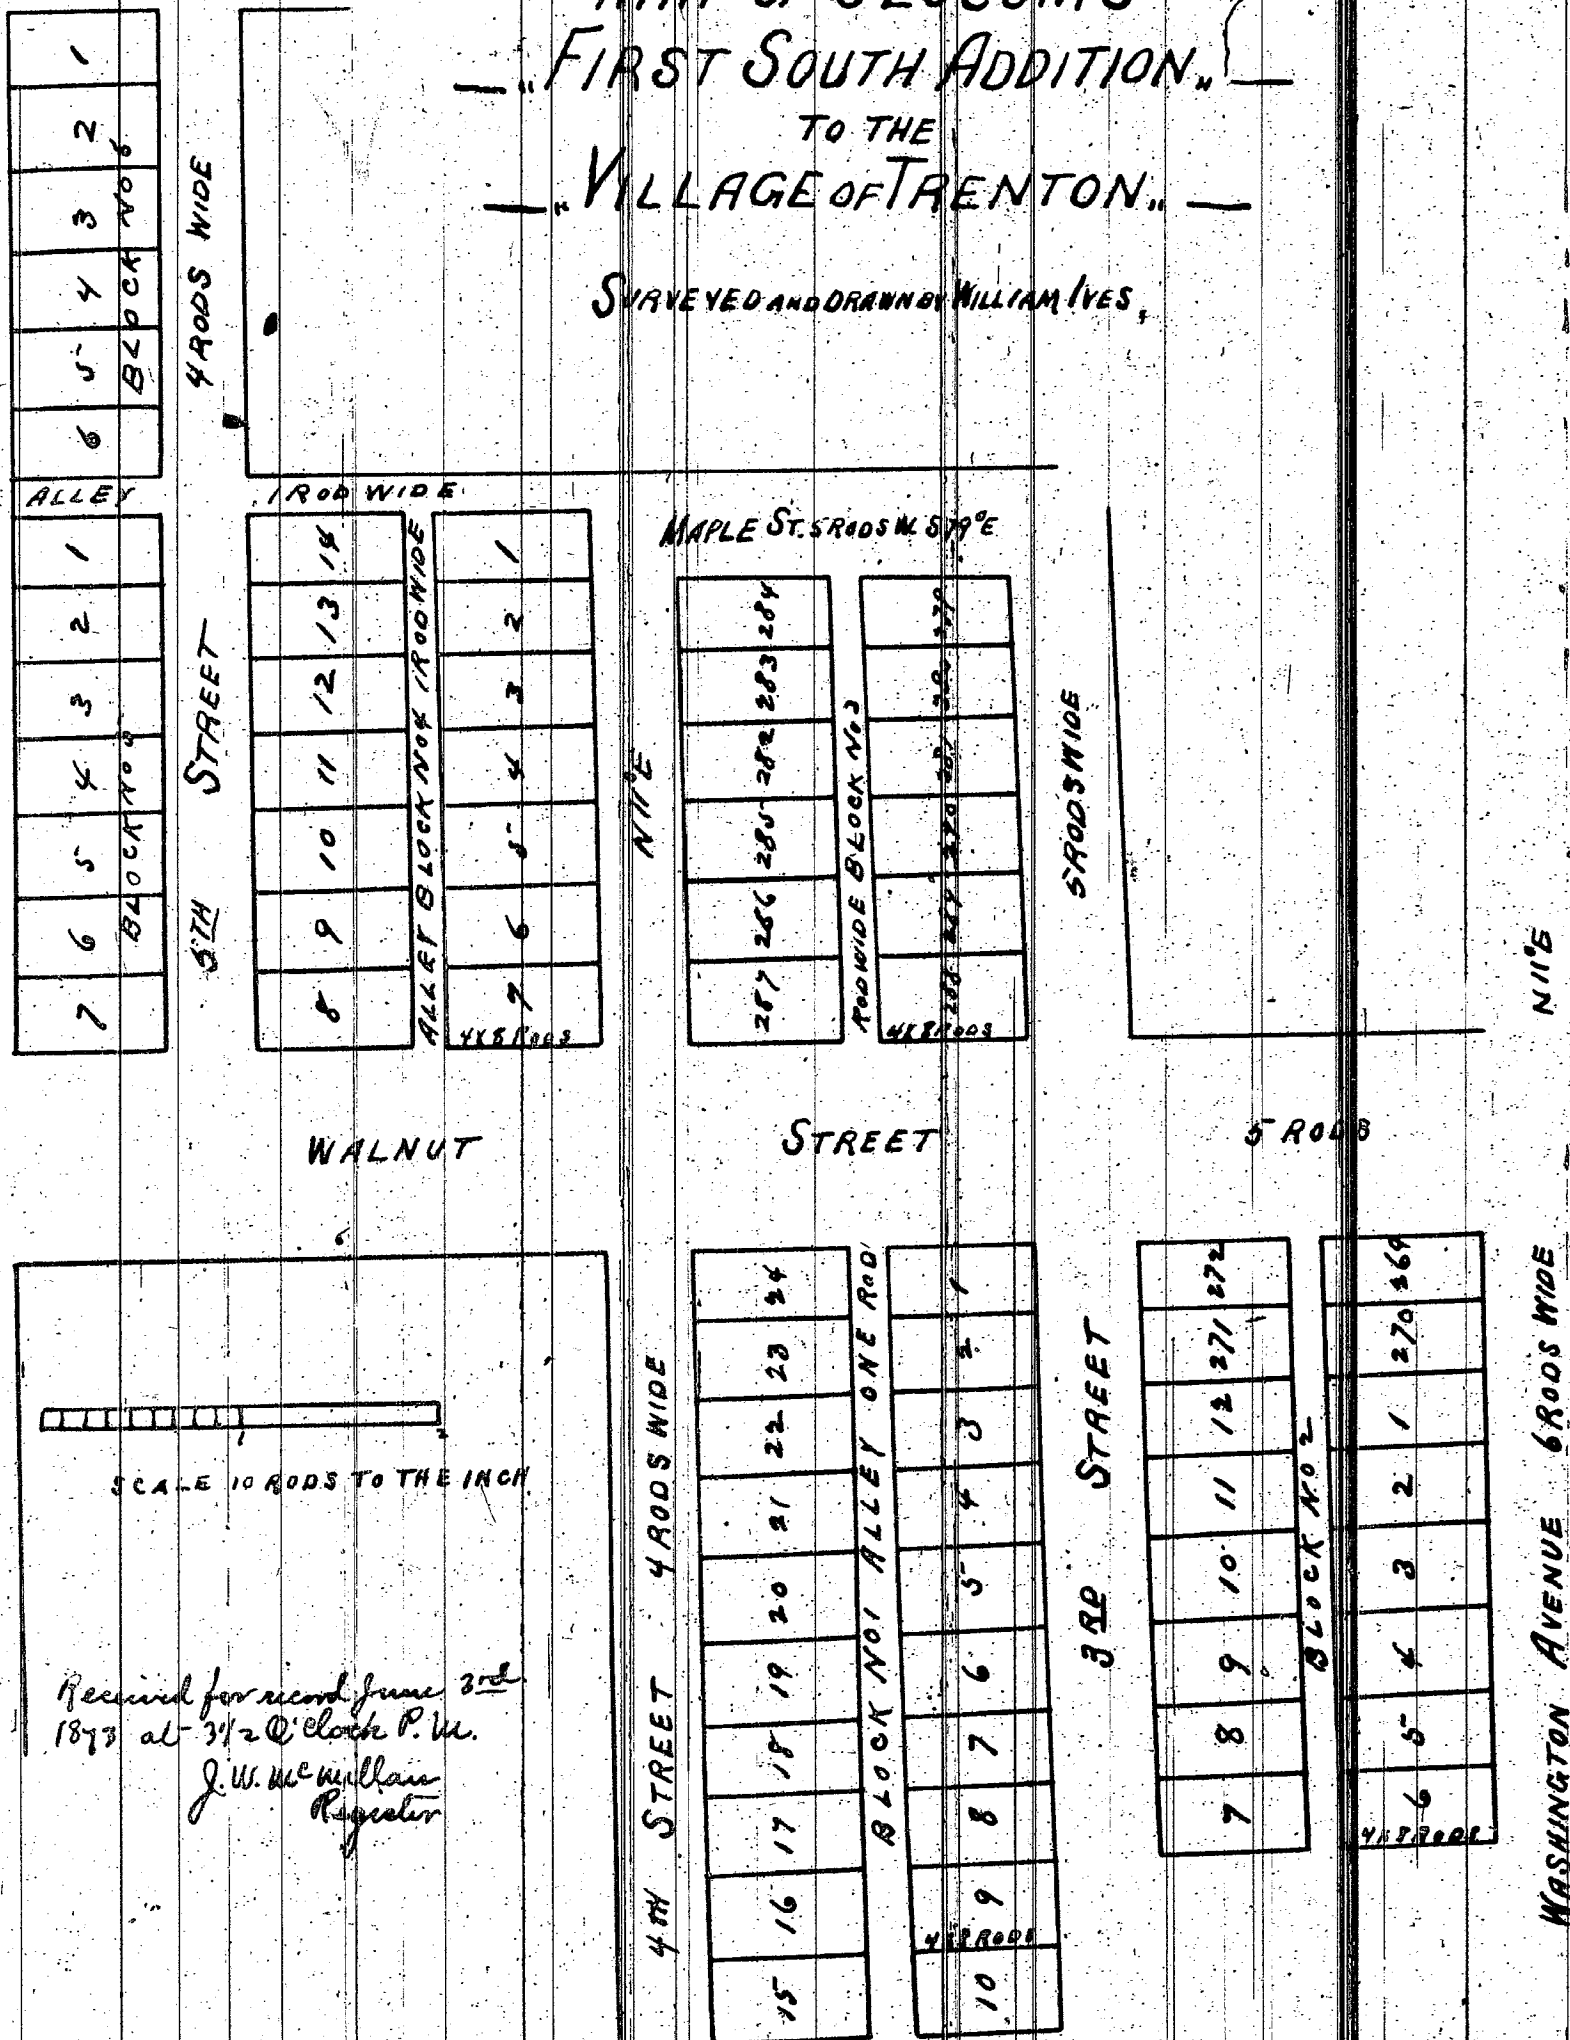

This plat represents that part of section No. nineteen (19) in township No. four (4) South of Range No. Eleven (11) East in the County of Wayne State of Michigan as lies south of Walnut Maple and Pine Streets and west of Washington Avenue (Block 3) Fourth (4) and Fifth (5) Streets in the Village of Trenton County of Wayne State of Michigan. Said plat is to be known as Slocum's First South Addition to the Village of Trenton the blocks being numbered from one (1) to six (6) inclusive as shown in the plat on this page.

Know all men by these presents that we Elias B. Slocum and Sophia M. B. Slocum his wife of the Village of Trenton County of Wayne and State of Michigan proprietors and proprietors of the lands described above the same being a part of section 19, Township 4, South of Range 11 East in said county of Wayne have caused the same to be surveyed and subdivided into Blocks Lots Streets and Alleys as represented in said plat as drawn on this page to be known as Slocum's First South Addition in the Village of Trenton and to be described in the subdivision by blocks and lots and numbered on said plat and as much of said plat as is occupied by streets and alleys as numbered and named in said plat is hereby dedicated to the public use and occupation for the purpose of highways forever.

In witness whereof we have hereunto set our hands and seals this twenty-seventh day of May A.D. 1873.

In presence of
Jonathan Hudson
Notary Public

Elias B. Slocum
Sophia M. B. Slocum

I hereby certify that the annexed plat is true and correct from actual survey and calculation
Trenton May 1st 1873
William Ives

State of Michigan }
County of Wayne } On this first day of May A.D. 1873 before me a Notary Public in and for said County personally appeared the within named William Ives known to me to be the person and resident described in and who executed the annexed plat and acknowledged the same to be his free act and deed and that the annexed plat is true and correct from actual survey and calculation.

Jonathan Hudson
Notary Public

I hereby certify that these plats are correct copies of the plats now on record in the Register of Deeds office, being made under the supervision of the Auditor General by tracing the plats on record and affixing thereto carefully compared copies of the dedications and certificates
Dated this 11th day of Aug 1910
E. W. Bennett
Clerk and Louis Doyle

WOODRUFF'S SUBDIVISION. OF THE SOUTH PART OF SEC. No 20. T. N. 3 S. of R. N. 1 E.

