


"LEAVITT'S SUBDIVISION"
OF PART OF
"PRIVATE CLAIMS 574 & 171"
TOWN OF SPRINGWELLS
"MICHIGAN"

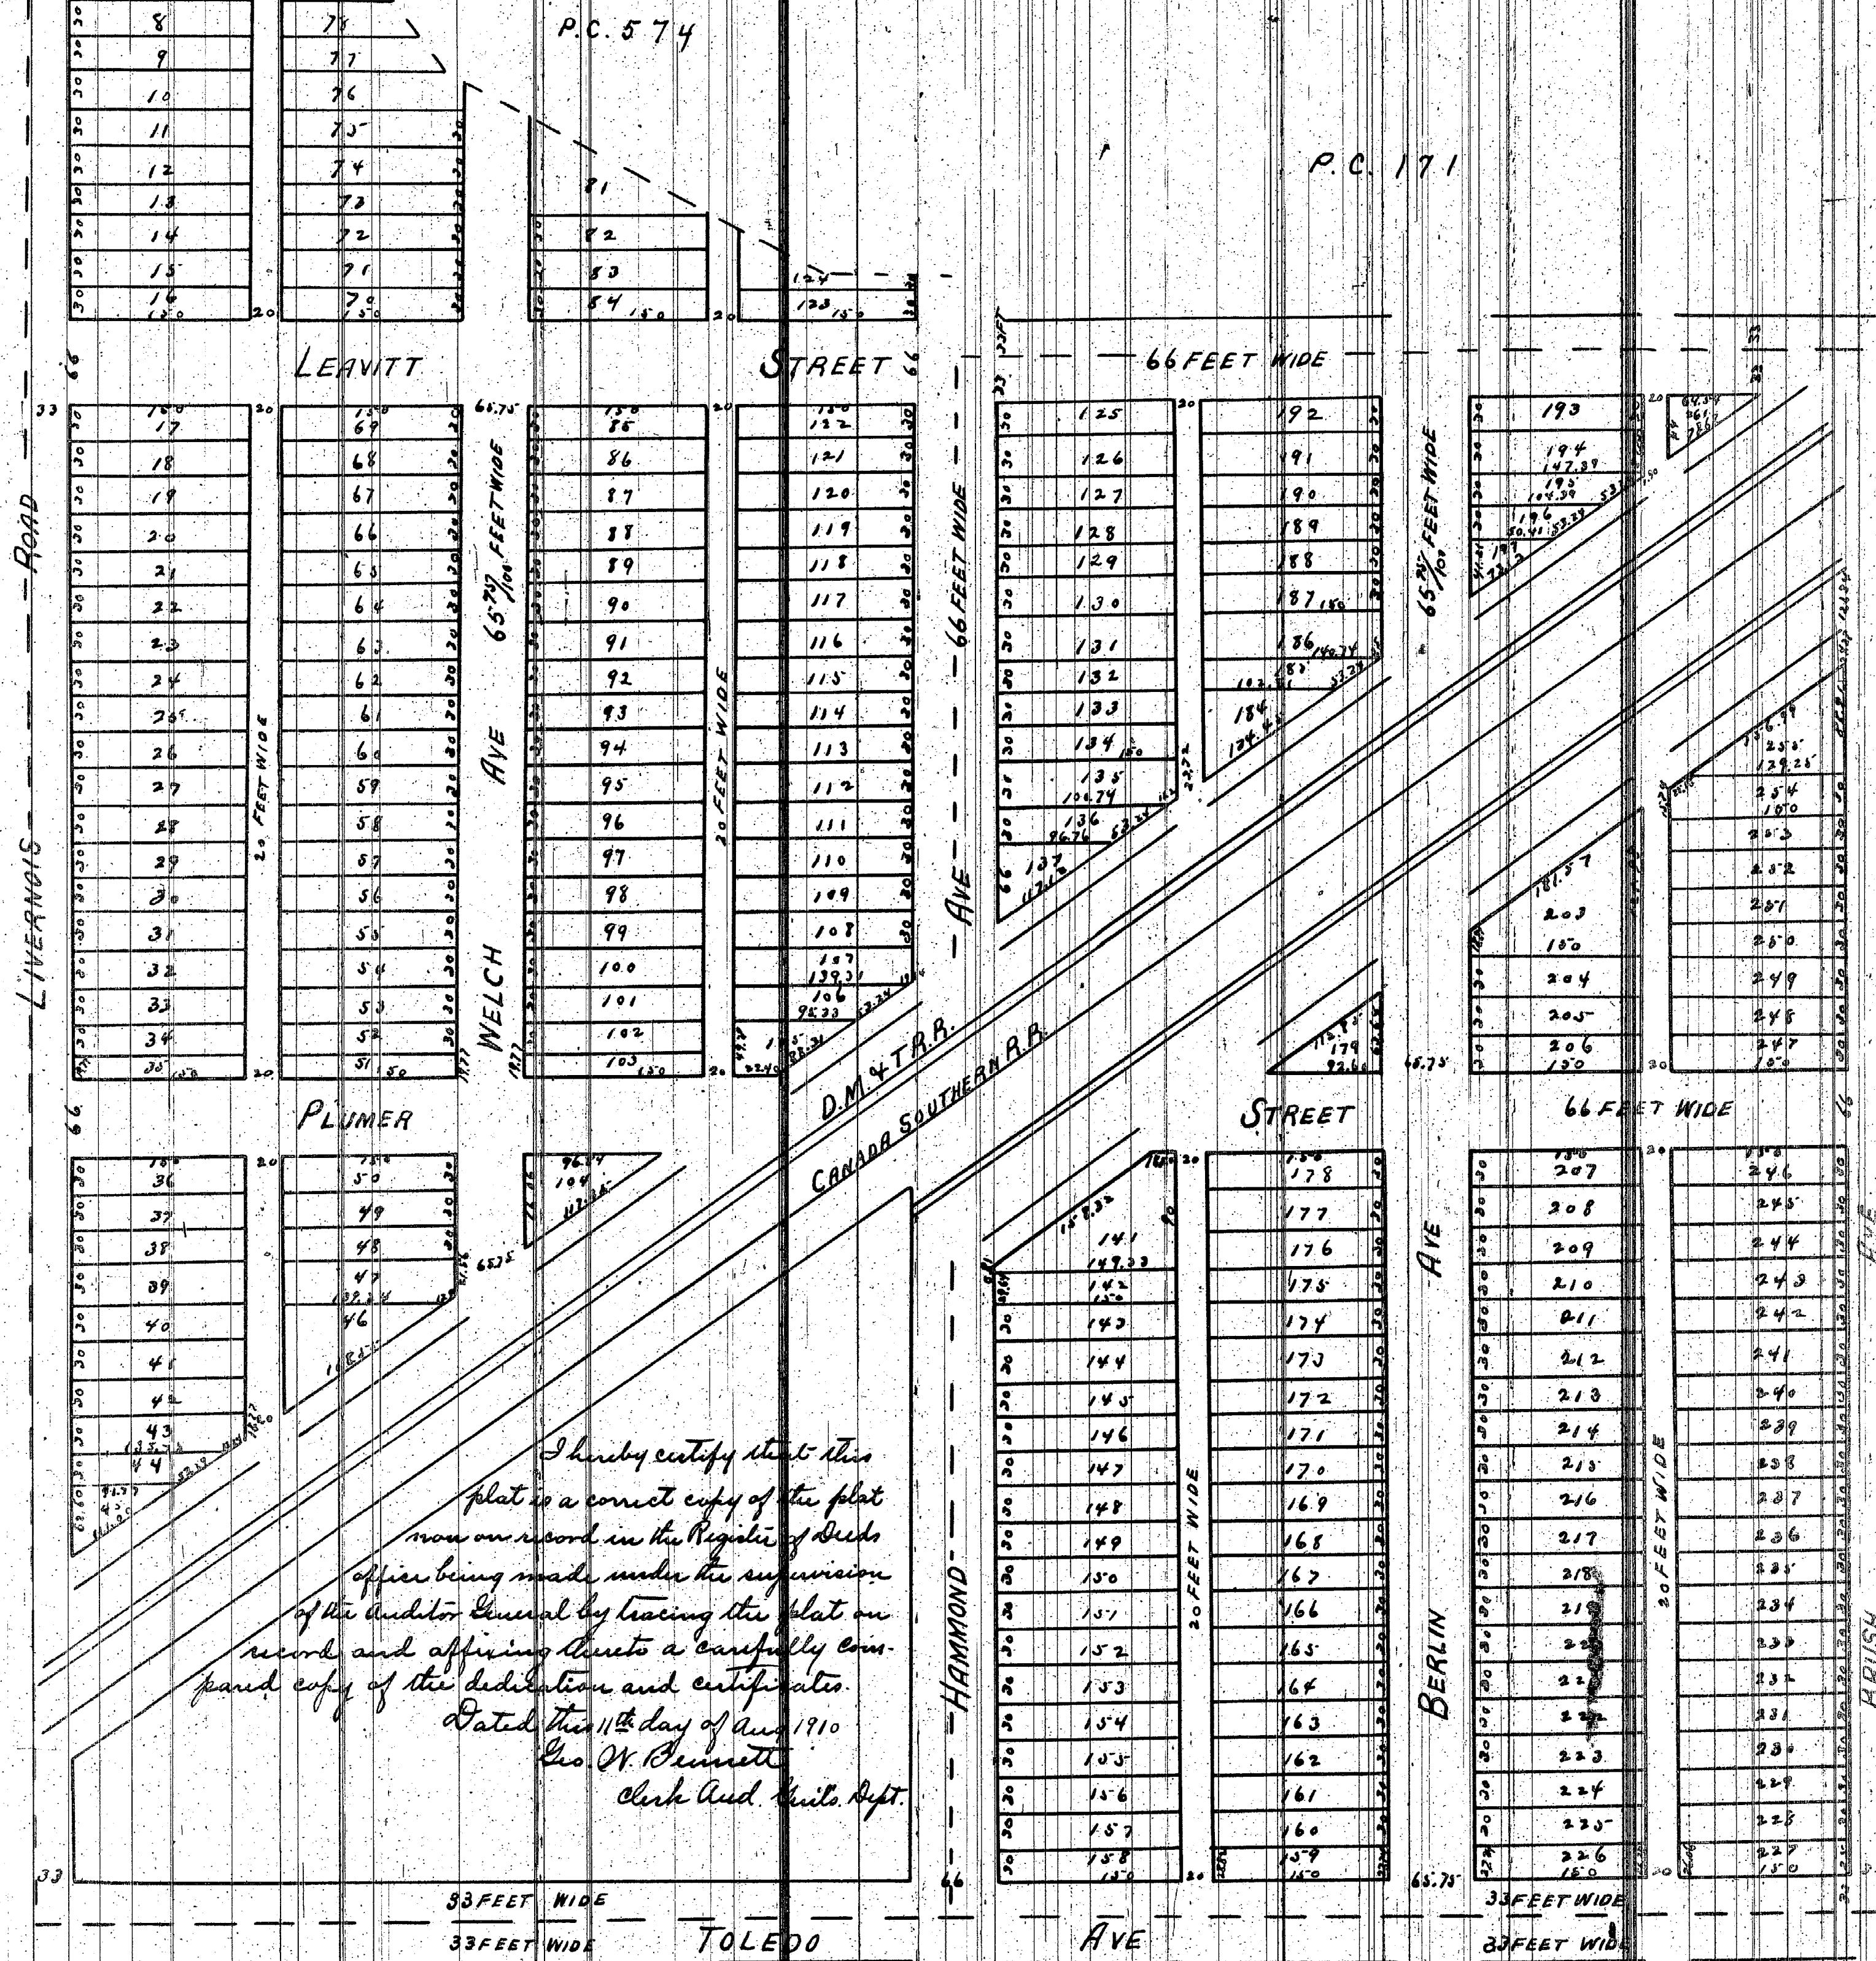

I hereby certify that this plat is a correct copy of the plat now on record in the Register of Deeds office being made under the supervision of the Auditor General by tracing the plat on record and affixing thereto a carefully compared copy of the dedication and certificate.
Dated this 11th day of Aug 1910
Geo W. Bennett
Clark Aud. Genl. Dept.

Read for record June 17th day of June 1873 at 5 o'clock P.M. J.W. McWilliam Register. Know all men by these presents that we Alvah E. Leavitt and Emma H. Leavitt his wife C.A. Warren and M.E. Warren his wife Frank E. Snow Joseph B. Moore and Judith Inveney owners of the land embraced within the foregoing plat and of certain lands adjoining thereto being part of Private Claims numbered 574 and 171 have executed the said plat for the purpose of having the same recorded as required by law and we do hereby give grant and dedicate to the perpetual use of the public to be used as public highways so much of our respective tracts of land as is embraced within the several streets and alleys as represented in said plat in witness whereof we have hereunto set our hands and seals this 2nd day of June AD 1873

Alvah E. Leavitt (S) Thomas E. Snow (S)
Emma H. Leavitt (S) Joseph B. Moore (S)
C.A. Warren (S) Judith Inveney (S)
M.E. Warren (S)

State of Michigan) On this 2nd day of June AD 1873 before me a Notary Public in and for the County of Wayne and State of Michigan personally appeared Alvah E. Leavitt and Emma H. Leavitt his wife C.A. Warren and M.E. Warren his wife Frank E. Snow Joseph B. Moore and Judith Inveney known to me to be the persons named in and who executed the foregoing plat and within instrument thereto annexed and acknowledged his name to be their free act and deed and the said Emma H. Leavitt and M.E. Warren being examined by me separately and apart from their said husbands declared that they executed the same freely and without fear or compulsion from any one.

This is to certify that the above plat has been compared with the original plat of record in the office of Register of Deeds of Wayne County and found to be a true copy of the same.
A.W. Willmarth
Surveyor

James H. Jones Notary Public
County of Wayne
State of Michigan