


— "ALBERT CRANE'S." —
 SUBDIVISION OF
 — "OUT LOT NO 186." —
 — "LAMBERT BEAUBIEN FARM," —
 — "DETROIT, MICH." —

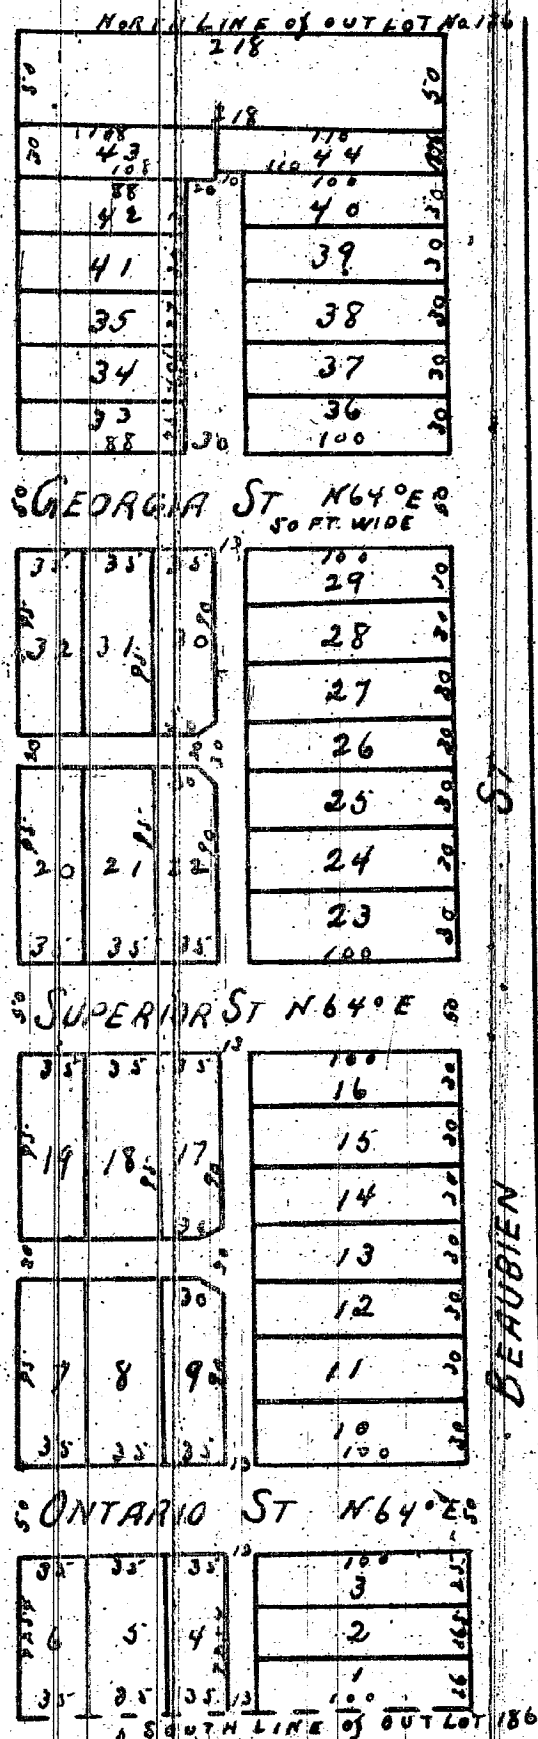

Received the 21st day of February A.D. 1857 at 2 o'clock P.M.


H. S. Roberts
 Register

Know all men by these presents That we Albert Crane and Anna Crane his Wife of Detroit Michigan do hereby dedicate to the public the perpetual use of the streets and alleys on the Plat hereto annexed reserving to ourselves our heirs and assigns the reversion thereof whenever the same may be discontinued by Law. Detroit Michigan February 19th 1857

Signed and sealed in presence of }
 A. F. Draper }
 Wm. P. Patterson }
 Albert Crane Seal
 Anna Crane Seal

State of Michigan ss. Personally appeared before me this Twenty first day of February 1857 Albert Crane and Anna his Wife who acknowledged they executed the foregoing instrument for the uses and purposes mentioned and the said Anna Crane Wife of the said Albert on a private Examination separate and apart from her said husband acknowledged she executed the foregoing instrument fully and without any fear or compulsion of any persons.
 A. F. Draper Notary Public Wayne County Michigan

PLAT OF
 — THE SUBDIVISION OF —
 — "PRIVATE CLAIM NO 47." —
 IN THE TOWNSHIP OF SPRINGWELLS
 — "WAYNE COUNTY, MICHIGAN." —

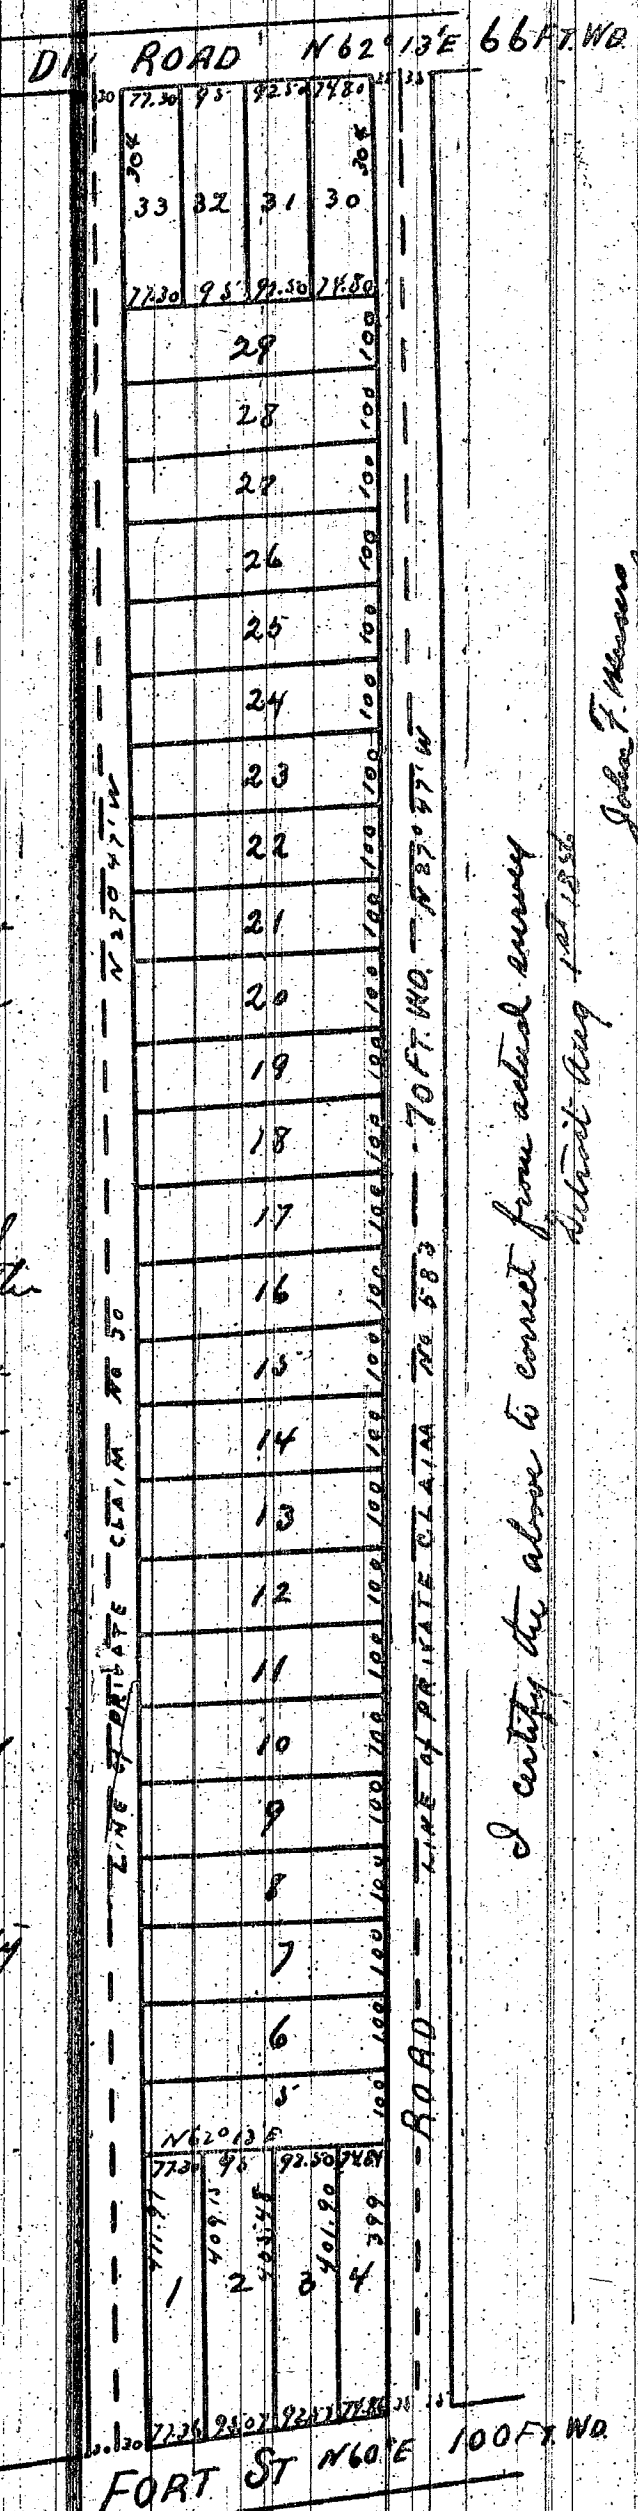

Received the Fifth day of March A.D. 1857 at 9 o'clock A.M.

James A. Bascom
 Deputy Register

Received for Record the 11th November A.D. 1875 at 12 o'clock M. Charles Dupont Register

Know all men by these presents that we Albert M. Bartholomew proprietor of the premises specified in and covered by the within plat and Amanda M. Wife of the said Albert do hereby make execute and acknowledge the within plat as our free act and deed

Signed and sealed in presence of }
 D. B. Greene }
 Edward Bush }
 Albert M. Bartholomew Seal
 Amanda M. Bartholomew Seal

State of Michigan ss. On this 27th day of August in the year Eighteen hundred fifty nine before me a Notary Public in and for said County personally came Albert M. Bartholomew and Amanda M. his Wife to me known to be the same persons who executed the above instrument and acknowledged that they had executed the above instrument and the within plat as their free act and deed and the said Amanda M. Wife of the said Albert being then and there examined by me separately and apart from her said husband acknowledged on said examination, that she executed the same freely and without fear or compulsion from any one

In witness whereof, I have hereunto affixed my hand and official seal the day and year first above written



D. B. Greene
 Notary Public
 of Washtenaw County
 Michigan

This is to certify that the above plat has been compared with the original plat of record at the office of Register of Deeds of Wayne County and found to be true copies of the same.
 A. H. Willmarth
 Surveyor

I hereby certify that these plats are correct copies of the plats now on record in the Register of Deeds office being made under the supervision of the Auditor General by tracing the plats on record and affixing thereto carefully compared copies of the dedications and certificates

Dated this 9th day of Aug 1910
 Geo W Bennett
 Clerk Aud. Genl's Dept

I certify the above to correct from actual survey
 Detroit Aug 1st 1856

John F. Messersmith

through 7, both inclusive, south of Alexandria Avenue all of the above-mentioned subdivision.

All of the north-south public alley, 15.52 feet wide, east of St. Antoine Street, between Crane and Leland Avenue as platted in Albert's consolidated Gas Company and the Michigan Bell Telephone Company section of the Antoine Beaubien Farm north of Elizabeth Street, Wayne County, Michigan, as recorded in Liber 9, Page 25 of Plats Wayne County Records lying east of and adjoining the east-west line of Lot 360, south of and including both inclusive, west of and adjoining the westerly line of Lots 360 and 368, and lying west of and adjoining the southerly line of the public alley lying between Lots 360 and 368, all of the above-mentioned subdivision.

All that part of the east-west public alley, 15.52 feet wide, south of St. Antoine Street, between Crane and Leland Avenue as platted in Crane and Westons section of the Antoine Beaubien Farm north of Elizabeth Street, City of Detroit, Wayne County, Michigan, as recorded in Liber 1, Page 9 of Plats Wayne County Records lying north of and adjoining the northerly line of Lots 358 and 359, north of and adjoining the northerly and northwest-westerly line of Lot 360, south of and adjoining the easterly and south-easterly line of Lot 368, and south of and adjoining the southerly line of Lots 360 and 370, all of the above-mentioned subdivision.

All of the east-west public alley, 20 feet wide, west of the Walter P. Chrysler Service Drive between Illinois Avenue and Leland Avenue as platted in Charles Moran Farm, north of the Michigan Bell Telephone Company section of the Antoine Beaubien Farm, Michigan, as recorded in Liber 3, Page 25 of Plats Wayne County Records lying north of and adjoining the northerly line of Lots through 7, both inclusive, north of Illinois Avenue and lying south of and adjoining the southerly line of the public alley lying between the south of Leland Avenue, all of the above-mentioned subdivision, there-

Resolved, That all of the above-described streets and alleys hereby become a part and parcel of the said public property; and be it further resolved, That upon proper application, the Department of Public Works shall issue to the Detroit Edison Company, the Michigan Bell Telephone Company, and the Michigan Consolidated Gas Company, orders to relocate their pipes, poles, and lines in the vacated streets and alleys to avoid interference with the public health, safety, convenience and good care; and be it further resolved, That the Detroit Edison Company and the Michigan Consolidated Gas Company are hereby

directed to remove all their pipes, poles, and wires from the vacated streets and alleys without expense to them within thirty days after receipt of a copy of this resolution; and be it further

Resolved, That the City Clerk is directed to mail to the Detroit Edison Company, the Michigan Bell Telephone Company and the Michigan Consolidated Gas Co., a certified copy of this resolution; and be it further resolved, That the City Clerk of Superior Avenue, 50 foot wide, east of Superior Street as platted in Brush Farm, City of Detroit, Wayne County, Michigan, as recorded in Liber 2, Page 29 of Plats Wayne County Records lying north of and adjoining the northerly line of the public alley adjoining the southerly line of Lot 16, all of the above-mentioned subdivisions.

Also, all that part of Superior Avenue, 50 foot wide, west of Beaubien Subdivision, as plated in Albert Crane's consolidated Gas Company and Lambert's consolidated Gas Company section of the Antoine Beaubien Farm north of Elizabeth Street, Wayne County, Michigan, as recorded in Liber 9, Page 25 of Plats Wayne County Records lying north of and adjoining the northerly line of Lots 16, 17, 18 and 19, north of and adjoining the northerly line of the public alley lying between the south of and adjoining the southerly line of Lots 20, 21, and 22 and 23, and lying north of and adjoining the southerly line of the public alley lying between Lots 22 and 23, all of the above-mentioned subdivision.

Also, all that part of Superior Avenue, 50 foot wide, east of Beaubien Street, lying north of and adjoining the southerly line of the public alley inclusive, of J. C. Goodrich's consolidated vision of Lots 9 and 10 of Beaubien Subdivision of Outlot 187 of Lambert's consolidated Gas Company of Detroit, Wayne County, Michigan, as recorded in Liber 6, Page 44 of Plats Wayne County Records and lying north of and adjoining the northerly line of the public alley lying between Lots 16 and 17, and north of and adjoining the northerly line of the public alley lying between Lots 16 and 17, both inclusive, of the subdivision of Outlot 187 of Lambert's consolidated Gas Company of Detroit, Wayne County, Michigan, as recorded in Liber 5, Page 67 of Plats Wayne County Records;

Also, all that part of Superior Avenue, 50 foot wide, west of St. Antoine Street, 120 feet wide, established as platted in Van Dyke's consolidated division of Part of the Antoine Beaubien Farm, north of Grove Street, City of Detroit, Wayne County, Michigan, as recorded in Liber 1, Page 11 of Plats Wayne County Records lying north of and adjoining the northerly line of Lot 15 of Block 15 or Block 16, north of and adjoining the northerly line of the westerly 300.00 feet of

Alexandrine Avenue and the southeasterly line of new Beauble Avenue, 120 feet wide, as platted in the Medical Center Urban Renewal Plat No. 1, as recorded in the Michigan Bell Telephone Company's Plat Wayne County Records and as platted in Van Dyke's Subdivision of Part of the Antoine Beauble Farm, north of Grove Street, as recorded in the Michigan Bell Telephone Company's Plat Wayne County Records, all of the above being more particularly described as follows: Beginning at the intersection of the southeasterly line of Beauble Avenue and with the west line of St. Antoine Street; thence N. 26d 09m 00s W., along the westerly line of St. Antoine Street, 229.02 feet to a point; thence along a curve concave to the left, radius 520.00 feet, central angle 25d 52m 52s, chord bearing N 13d 29m 06s W., chord distance 229.02 feet to a point on the east line of St. Antoine Street; thence S. 26d 09m 00s E., along the east line of St. Antoine Street, 229.02 feet to the south line of Alexandrine Avenue; thence S. 63d 41m 30s W., along the south line of Alexandrine Avenue, 53.00 feet to the east line of Beauble Avenue.

And the same are hereby vacated as public streets to become a part and parcel of the adjoining property subject to the following reservations:

- 1) Underground easements are hereby reserved within the right-of-way of the streets hereinabove described for the public utilities.
- 2) The right of ingress and egress to and over said easements for the purpose of installing, maintaining, repairing, removing or replacing public utilities.
- 3) Public utilities shall not be installed on surface but only underground and no buildings or structures of any kind whatsoever (except fences or line fences) shall be built or placed upon said easements, and further

RESOLVED, That the Detroit Edison Company, the Michigan Bell Telephone Company are hereby directed to remove all their overhead poles and wires from the vacated streets without expense, and to execute any and all other receipt of a copy of this resolution; and be it further

RESOLVED, That the City Clerk is hereby directed to mail a copy of this resolution to the Michigan Bell Telephone Company, and the Michigan Consolidated Gas Company, a certified copy of this resolution.

Adopted as follows:

Votes— Councilmen Brickley, Connelley, McGowan, Ravitz, Rogell and President Carter—7.

Nays—None.

By Councilman and Councilor. Whereas, The City is undertaking the rehabilitation of the blighted area known as the Medical and Medical Center Project, No. 2, Mich. Ave. and is pursuant to Act 344 of the Acts of 1965, as amended, to carry out the following order for the projects, it is deemed necessary among other things for the City to vacate portions of streets and alleys:

All that part of Alexandrine Avenue, 50 feet wide, east of Brush Street lying south of and adjoining the southerly line of Lot 4 of Brush Subdivision of the above-mentioned Farm living between the south line of Farmworth Street and the south line of Alexandrine Avenue City of Detroit, Wayne County, Michigan, as recorded in Liber 9, Page 292 of Plats Wayne County Records and adjoining the northerly line of Lot 1 of eastern 72.65 feet, north 33.10 feet and east 10.00 feet of the northerly line of the vacated alley adjoining Lot 33, all of Brush Subdivision of that part of the Brush Farm living between the south line of Farmworth Avenue and the north line of Brady Street, City of Detroit, Wayne County, Michigan, as recorded in Liber 9, Page 292 of Plats Wayne County Records and Alexandrine Avenue, 50 feet wide, west of Beaubien Street, as plotted in Albert Crane's Subdivision of Quaker 186, Lambert Farm, north of and adjoining the southerly line of Wayne County, Michigan, as recorded in Liber 1, Page 8 of Plats Wayne County Records lying north of and adjoining the southerly line of Lots 4, 5, and 6 north of and adjoining the northerly line of the vacated alley lying between Lots 3 and 4, south of and adjoining the southerly line of Lots 7, 8, 9, and 10, and lying south of and adjoining the southerly line of the public alley lying between Lots 3 and 4 of the above-mentioned subdivision.

All that part of Alexandrine Avenue, 50 feet wide, east of Beaubien Street, as plotted in the above-mentioned Albert Crane's Subdivision of Quaker 186 of the Subdivision of Quaker 186 of the Lambert Beaubien Farm, City of Detroit, Wayne County, Michigan, as recorded in Liber 1, Page 8 of Plats Wayne County Records lying north of and adjoining the northerly line of Lots 3, 4, 5, and 6 north of and adjoining the southerly line of the vacated alley lying between Lots 3 and 4, south of and adjoining the southerly line of Lots 7, 8, 9, and 10, and lying south of and adjoining the public alley lying between Lots 3 and 10, all of the above-mentioned subdivision.

All that part of Alexandrine Avenue, 50 feet wide, west of Antoine Street as plotted in Van Dyke's Subdivision of part of the Antoine Beaubien Farm, north of and adjoining the southerly line of Wayne County, Michigan, as recorded in Liber 1, Page 294 of Plats Wayne County Records lying north of and adjoining the northerly line of Lot 15, of Block 13, except the

SHORT FORM--TRUE COPY CERTIFICATE

adopted by the Common Council on 2-22-66
 ACTING
 and approved by the Mayor on 2-28-66

as appears from the Journal of said Common Council, on file in my office.

IN WITNESS WHEREOF, I have hereunto
set my hand and affixed the Corporate
Seal of said City, at Detroit, on

3-4-66

City Clerk

A

B

C

D

E

F

G

WOODWARD AVE. 120 FT. WD.

CANFIELD AVE. 60 FT. WD.

WILLIS AVE. 100 FT. WD.

ALEXANDRINE AVE. 100 FT. WD.

MARTIN PLACE 100 FT. WD.

ORCHESTRA PLACE 30 FT. WD.

BRADY ST. 50 FT. WD.

JOHN R. ST. 60 FT. WD.

BRUSH ST. 60 FT. WD.

CANFIELD

WILLIS

SUPERIOR


ALEXANDRINE

LELAND

ILLINOIS

I HEREBY
TO BE ACQUIRED BY
PUBLIC PURPOSES
COMMON COUNCIL

REFERENCE DRAWINGS		DESIGNED BY	APPROVED: <i>Behm</i>	CITY OF DETROIT DEPARTMENT OF PUBLIC CITY ENGINEERS OF																																			
DRAWN BY J.B. JONES		ENGINEER OF STREETS																																					
TRACED BY		ASSISTANT CITY ENGINEER																																					
CHECKED BY <i>R. Kowalski</i>																																							
<table border="1"> <thead> <tr> <th>COORD</th> <th>DESCRIPTION</th> <th>DATE</th> <th>APPROVED</th> <th>DATE</th> </tr> </thead> <tbody> <tr> <td>1</td> <td></td> <td></td> <td></td> <td></td> </tr> <tr> <td>2</td> <td></td> <td></td> <td></td> <td></td> </tr> <tr> <td>3</td> <td></td> <td></td> <td></td> <td></td> </tr> <tr> <td>4</td> <td></td> <td></td> <td></td> <td></td> </tr> <tr> <td>5</td> <td></td> <td></td> <td></td> <td></td> </tr> <tr> <td>6</td> <td></td> <td></td> <td></td> <td></td> </tr> </tbody> </table>					COORD	DESCRIPTION	DATE	APPROVED	DATE	1					2					3					4					5					6				
COORD	DESCRIPTION	DATE	APPROVED	DATE																																			
1																																							
2																																							
3																																							
4																																							
5																																							
6																																							

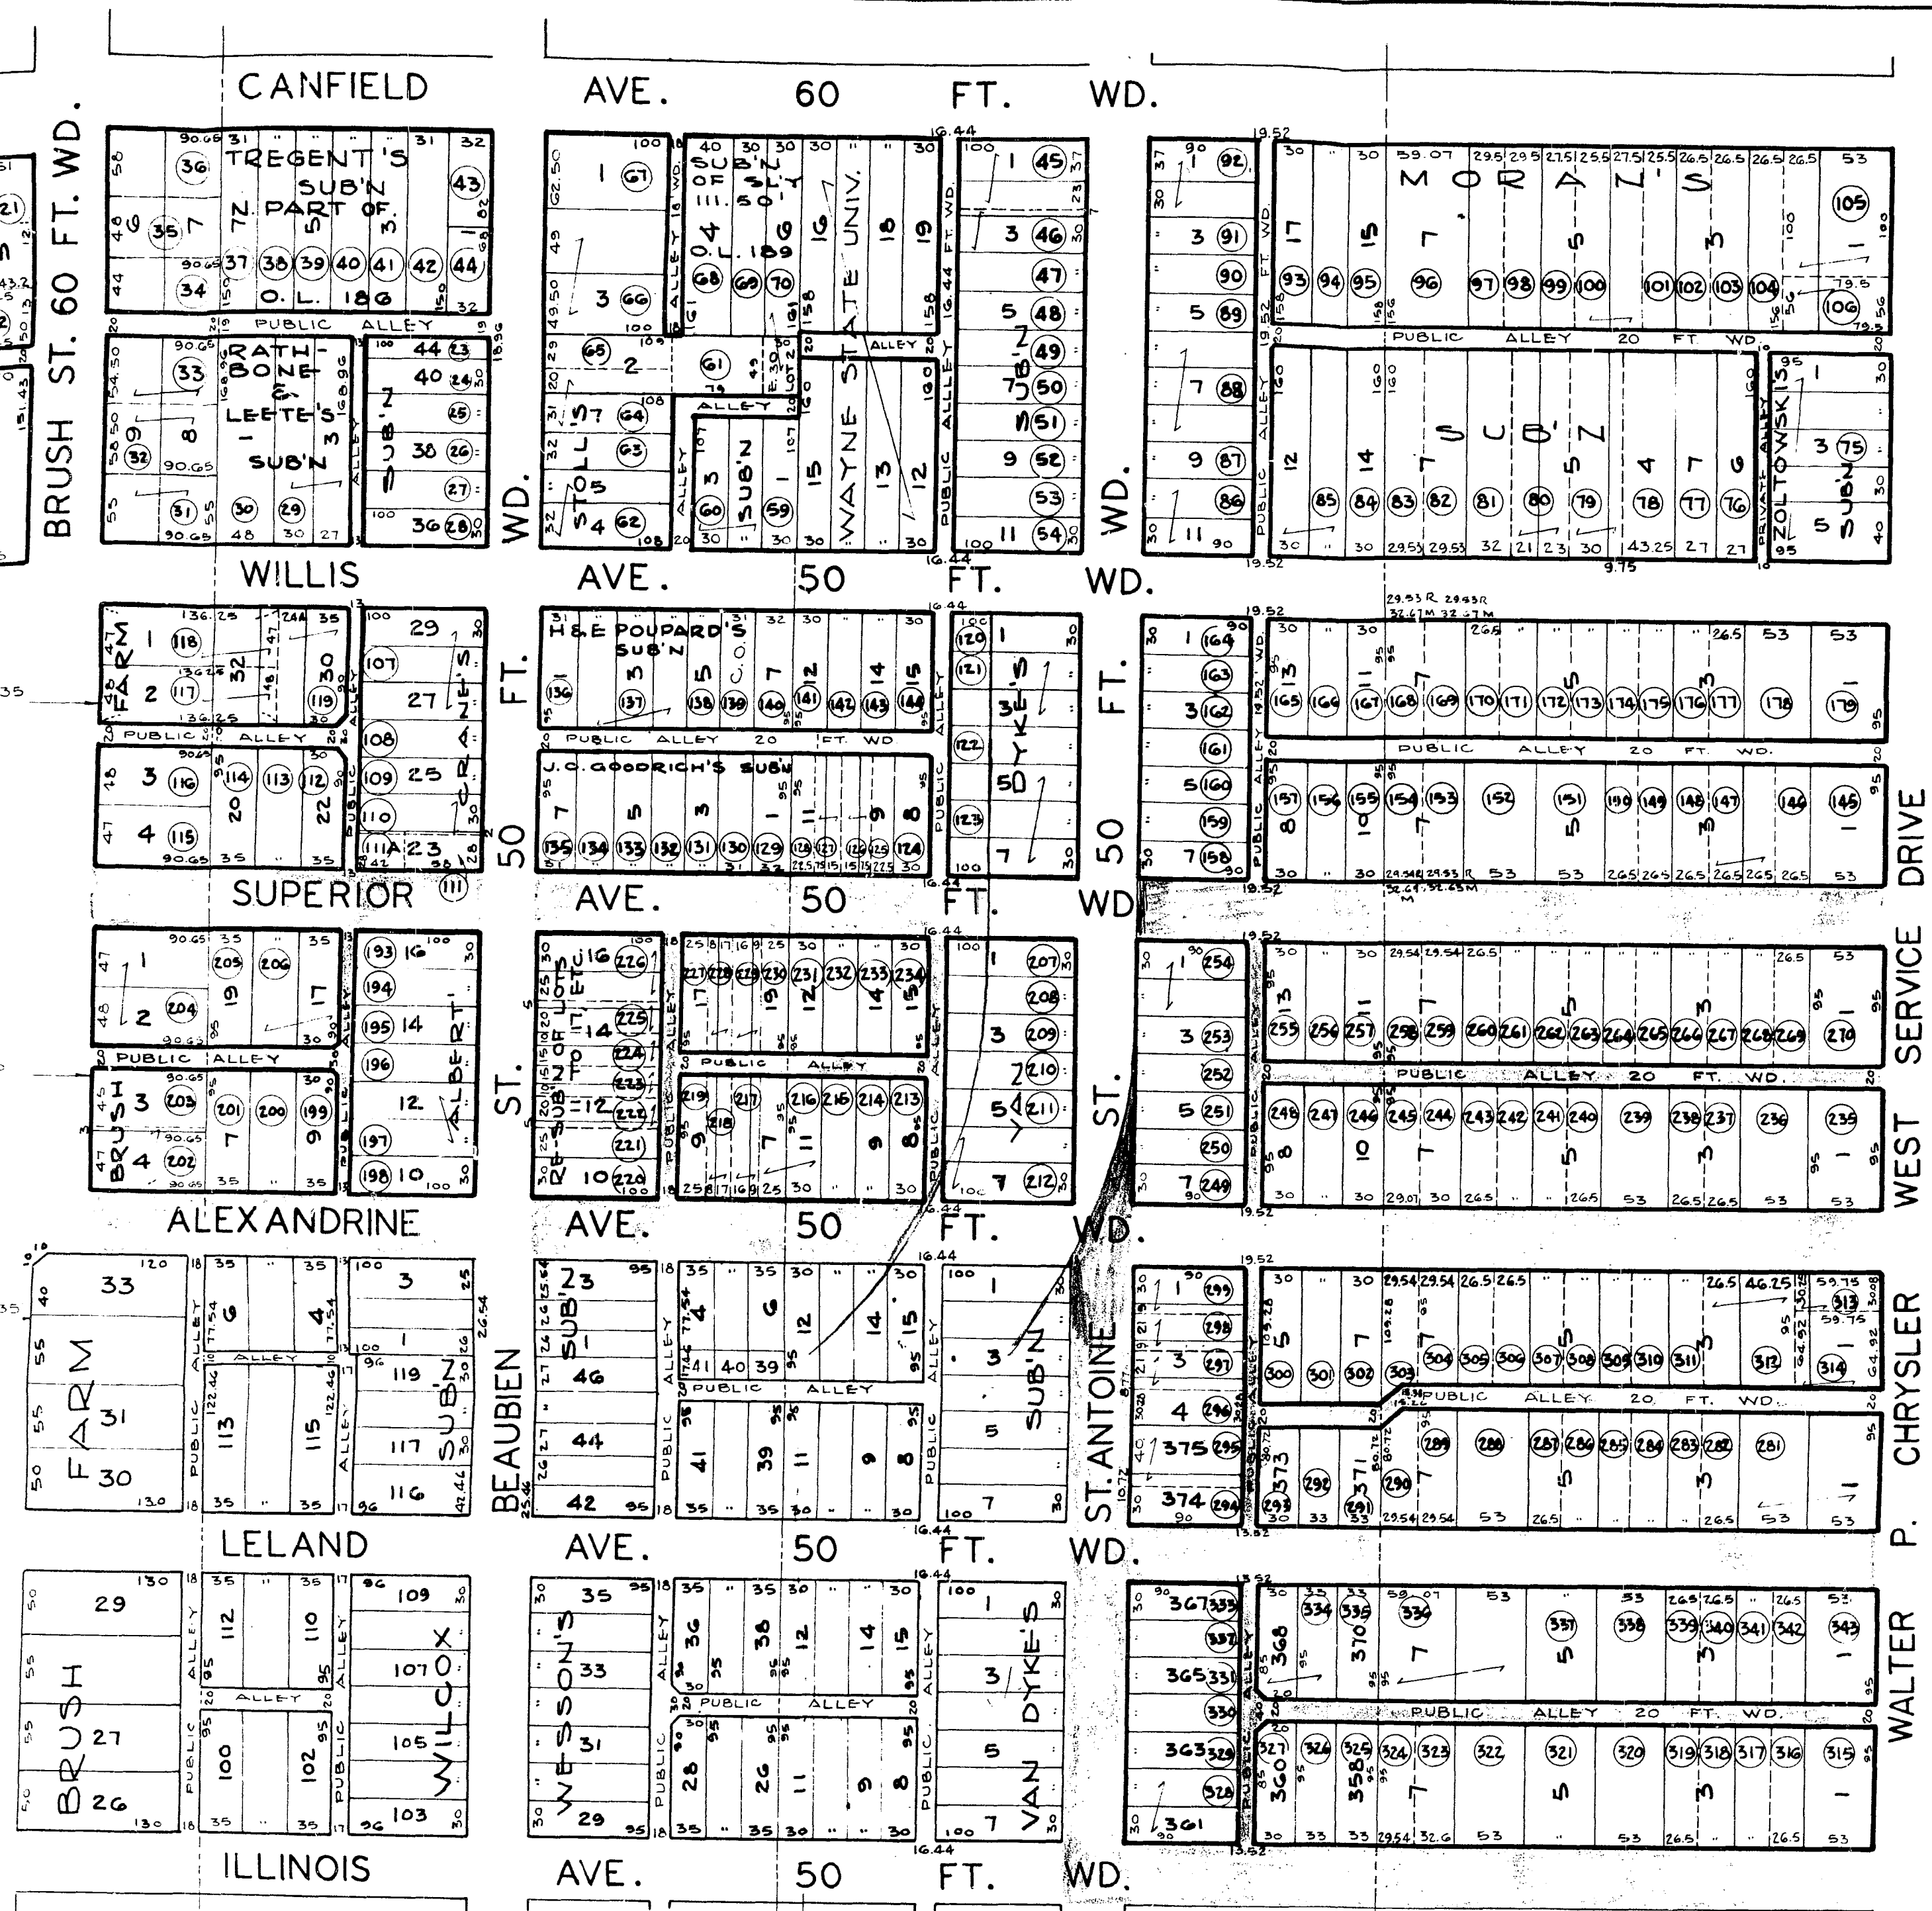

I HEREBY CERTIFY THAT THE PORTION OF THIS PLAT IN HEAVY OUTLINE SHOWS PROPERTY TO BE ACQUIRED BY THE CITY OF DETROIT FOR URBAN RENEWAL DEVELOPMENT AND OTHER MUNICIPAL PUBLIC PURPOSES, MEDICAL CENTER PROJECT SECTION 2, IN ACCORDANCE WITH A RESOLUTION OF THE COMMON COUNCIL ON OCTOBER 9, 1962 J.C.C. PAGES 2313-2315.

CITY ENGINEER

REQUESTED VACATION OF STREETS & ALLEYS
REQUESTED VACATION WITH RESERVATION FOR
UNDERGROUND EASEMENT.

DRAWING NO. 2296

CITY OF DETROIT
DEPARTMENT OF PUBLIC WORKS
CITY ENGINEERS OFFICE

LAND TO BE ACQUIRED FOR MEDICAL CENTER-SECTION 2
LOCATED IN AN AREA BOUNDED BY WOODWARD, CHRYSLER FREEWAY,
ILLINOIS AND CANFIELD AVENUES.

SCALE 1"=100'

SHEET 1 OF 1 SHEETS
JOB NO. MO 2 (1-531)
DRWG NO. [REDACTED]
DATE 1-21-63

Whereas, The City is undertaking the rehabilitation of the blighted area known as the Medical Center Project No. 1, Mich. R-35, and the Medical Center Project No. 2, Mich. R-52, pursuant to Act 344 of the Public Acts of 1945, as amended, and

All of Beaubien Street, 50 feet wide between the northwestern line of new Beaubien Street, 120 feet wide, and the south line of Alexandrine Avenue, 50 feet wide, as plotted in the Medical Center Urban Renewal Plat No. 1 of Part of Park Lots 20 to 24 and 25, of P.C.S. 1-2, and 5, City of Detroit, Wayne County, Michigan, as recorded at Liber 88, Pages 74, 75, and 76, of said Wayne County Records, lying west of and adjoining the westerly line of Lot 8, east of and adjoining the easterly line of the northerly 149.90 feet of Lot 7, all of the above mentioned subdivision;

Also, all of Beaubien Street, 50 feet wide, between the north line of Superior Avenue, 50 feet wide, and the north line of Willis Avenue, 50 feet wide, lying east of and adjoining the westerly line of Lots 23 to 29, both of the Albert Cranes Subdivision of Outhwaite and Beaubien Streets, City of Detroit, Wayne County, Michigan, as recorded in Liber Page 8 of Plats, Wayne County Records, west of and adjoining the westerly line of Lot 1, west of and adjoining the westerly line of the northerly 19.00 feet of the vacated alley adjoining Lot 1, all of H & E Edwards Subdivision of Lots 6, 7,

RESOLVED, That the above described street is hereby vacated as a public street to become a part and parcel of the adjoining property; and be it further

RESOLVED, That upon proper application, the Department of Public Works shall issue to the Detroit Edison Company, the Michigan Bell Telephone Company and the Michigan Consolidated Gas Company, permits to relocate their pipes, poles and lines from the vacated street to public streets most conveniently located in reference to the vacated street, and consistent with the public health, safety, convenience, and general well-

RESOLVED, That the City Clerk is hereby directed to mail to the Detroit Edison Company, the Michigan Bell Telephone Company, and the Michigan Consolidated Gas Company a certified copy of this resolution; and be it further

Also, all of Beaubien Street, 50 feet wide, between the north and south lines of Willis Avenue, 50 feet wide, as platted in Albert Cranes Subdivision of Outlot 186 of Lambert Beaubien Farm, City of Detroit, Wayne County Michigan, as recorded in Liber 1, Page 8 of Plats, Wayne County Records; J. Stolls Subdivision of Lots 3, 4, and 5 of Genevieve Poupards Subdivision of Outlot 187, Lambert Beaubien Farm, City of Detroit, Wayne County, Michigan, as recorded in Liber 6, Page 49 of Plats, Wayne County Records; and as platted in H. and E. Poupards Subdivision of Lots 6, 7, and 8 of Genevieve Poupards Subdivision of Outlot 187, Lambert Beaubien Farm, City of Detroit, Wayne County, Michigan, as recorded in Liber 6, Page 49 of Plats, Wayne County Records.

1) Underground easements are hereby reserved within the right-of-way of said street hereinabove described for public utilities.

2) The right of ingress and egress to and over said easements for the purpose of installing, maintaining, repairing, removing or replacing public utilities.

3) Public utilities shall not be in-

without expense to the City within thirty days after receipt of a copy of this resolution; and be it further

Resolved, That the City Clerk is hereby directed to mail to the Detroit Edison Company, the Michigan Bell Telephone Company, and the Michigan Consolidated Gas Company, a certified copy of this resolution.

Adopted as follows:

Yeas—Councilmen Erickley, Connor, Hood, Miriani, Ravitz, Rogell and President Carey—7.

Nays—None.

Sketch
Page

SHORT FORM--TRUE COPY CERTIFICATE

I, THOMAS D. LEADBETTER, CITY CLERK of the City of Detroit, do hereby certify that the annexed paper is a True Copy of a Resolution

adopted by the Common Council on 2-22-66



and approved by the ^{Acting} Mayor on 2-28-66

as appears from the Journal of said Common Council, on file in my office.

IN WITNESS WHEREOF, I have hereunto
set my hand and affixed the Corporate
Seal of said City, at Detroit, on

3-8-66

Thomas S. Leadbetter
City Clerk

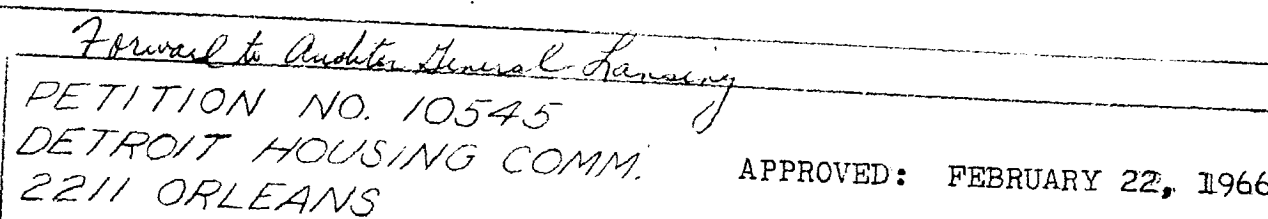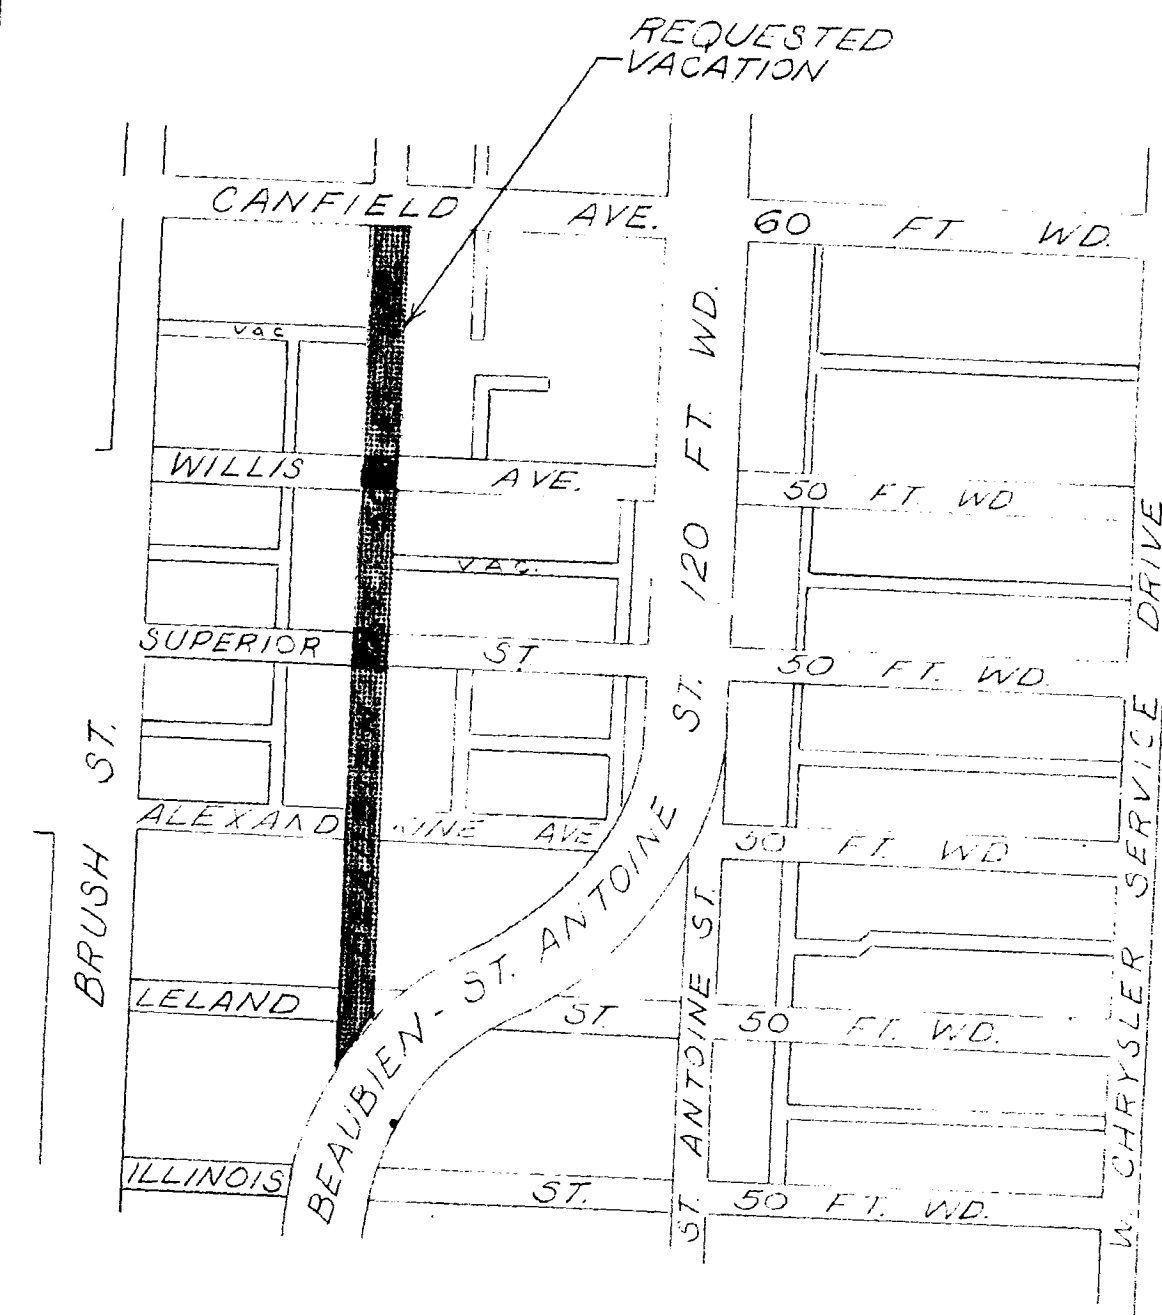

TOPO'S NO. 29 & 30
SCALE 1" = 200'

FOR OFFICE USE ONLY

REQUESTED VACATION
OF BEAUBIEN BET.
CANFIELD & THE NEW
BEAUBIEN.

CITY OF DETROIT
Dept. of Public Works
City Engineers Office

Job No. *MO 1-1*
Drawg. No. *X-2338*
Date *10-26-65*

B					
A					
DESCRIPTION		Drawn	Checked	App'd	Date
<div style="text-align: center;"> REVISIONS </div>					
DRAWN BY <i>D.J. PLUNGIS</i>		APPROVED			
TRACED BY		APPROVED			
CHECKED		APPROVED			
CITY ENGINEER					