


— "ALBERT CRANE'S." —
 SUBDIVISION OF
 — "OUT LOT NO 186." —
 — "LAMBERT BEAUBIEN FARM," —
 — "DETROIT, MICH." —

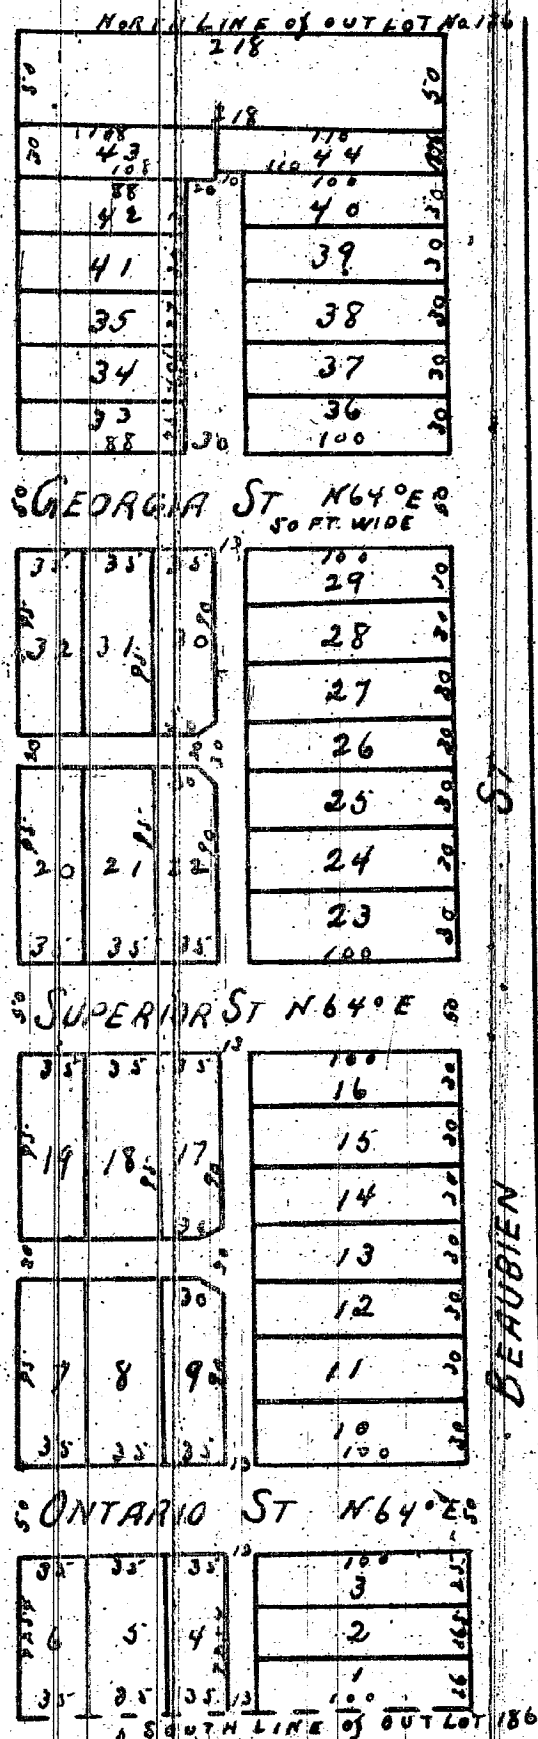

Received the 21st day of February A.D. 1857 at 2 o'clock P.M.

H. S. Roberts
 Register

Know all men by these presents That we Albert Crane and Anna Crane his Wife of Detroit Michigan do hereby dedicate to the public the perpetual use of the streets and alleys on the Plat hereto annexed reserving to ourselves our heirs and assigns the reversion thereof whenever the same may be discontinued by Law. Detroit Michigan February 19th 1857

Signed and sealed in presence of }
 A. F. Draper }
 Wm. P. Patterson }
 Albert Crane
 Anna Crane

State of Michigan ss. Personally appeared before me this Twenty first day of February 1857 Albert Crane and Anna his Wife who acknowledged they executed the foregoing instrument for the uses and purposes mentioned and the said Anna Crane Wife of the said Albert on a private Examination separate and apart from her said husband acknowledged she executed the foregoing instrument fully and without any fear or compulsion of any persons.
 A. F. Draper Notary Public Wayne County Michigan

PLAT OF
 — THE SUBDIVISION OF —
 — "PRIVATE CLAIM NO 47." —
 IN THE TOWNSHIP OF SPRINGWELLS
 — "WAYNE COUNTY, MICHIGAN." —

Received the Fifth day of March A.D. 1857 at 9 o'clock A.M.

James A. Bascom
 Deputy Register

Received for Record the 11th November A.D. 1875 at 12 o'clock M. Charles Dupont Register

Know all men by these presents that we Albert M. Bartholomew proprietor of the premises specified in and covered by the within plat and Amanda M. Wife of the said Albert do hereby make execute and acknowledge the within plat as our free act and deed

Signed and sealed in presence of
 D. B. Greene } Albert M. Bartholomew (S)
 Edward Bush } Amanda M. Bartholomew (S)


State of Michigan ss. On this 27th day of August in the year Eighteen hundred fifty nine before me a Notary Public in and for said County personally came Albert M. Bartholomew and Amanda M. his Wife to me known to be the same persons who executed the above instrument and acknowledged that they had executed the above instrument and the within plat as their free act and deed and the said Amanda M. Wife of the said Albert being then and there examined by me separately and apart from her said husband acknowledged on said examination that she executed the same freely and without fear or compulsion from any one

In witness whereof I have hereunto affixed my hand and official seal the day and year first above written

D. B. Greene
 Notary Public
 of Washtenaw County
 Michigan



This is to certify that the above plat has been compared with the original plat of record at the office of Register of Deeds of Wayne County and found to be true copies of the same.
 A. H. Willmarth
 Surveyor

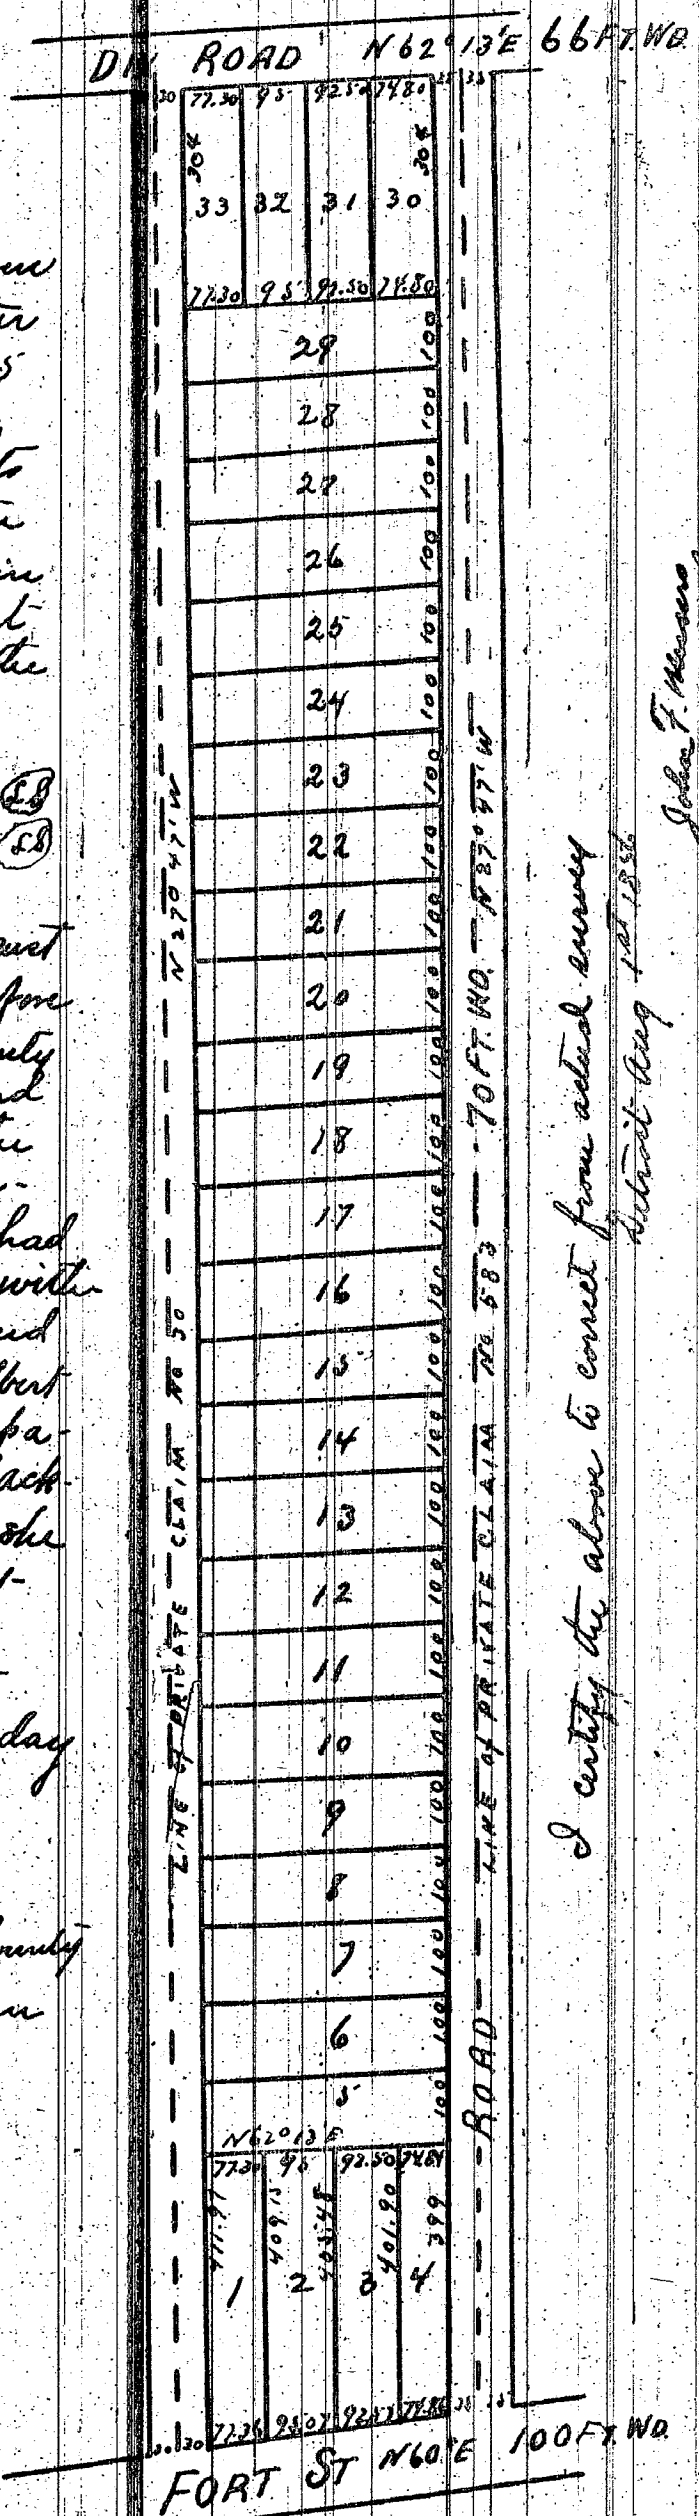

I hereby certify that these plats are correct copies of the plats now on record in the Register of Deeds office being made under the supervision of the Auditor General by tracing the plats on record and affixing thereto carefully compared copies of the dedications and certificates

Dated this 9th day of Aug 1910
 Geo W. Bennett
 Clerk and Genl. Deft

I certify the above to correct from actual survey
 Detroit Aug 1st 1856

John F. Messersmith