

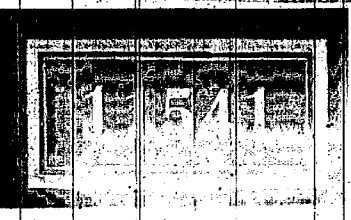


10449


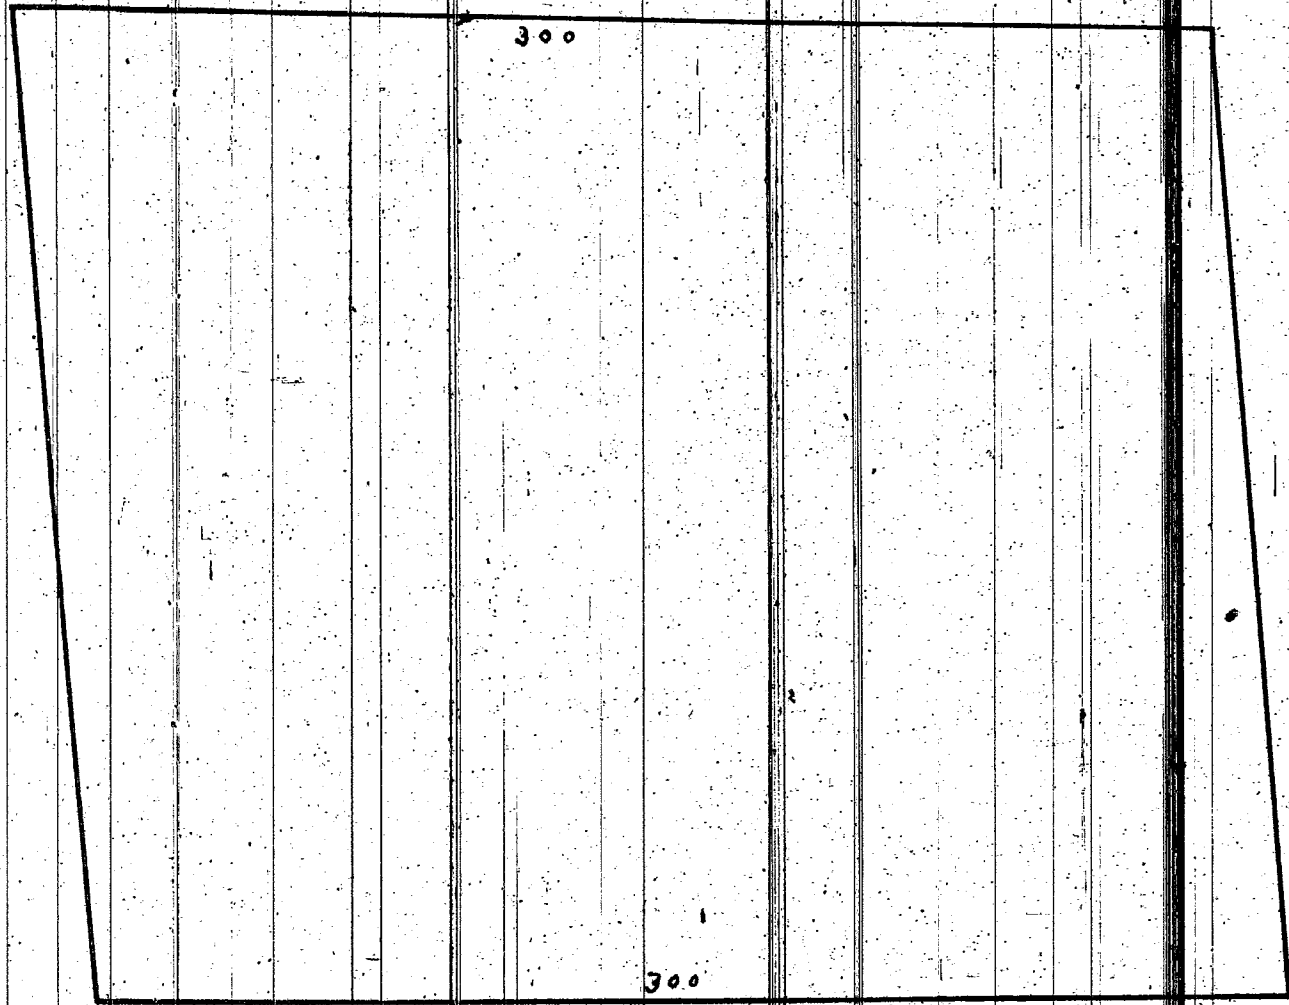


Part I

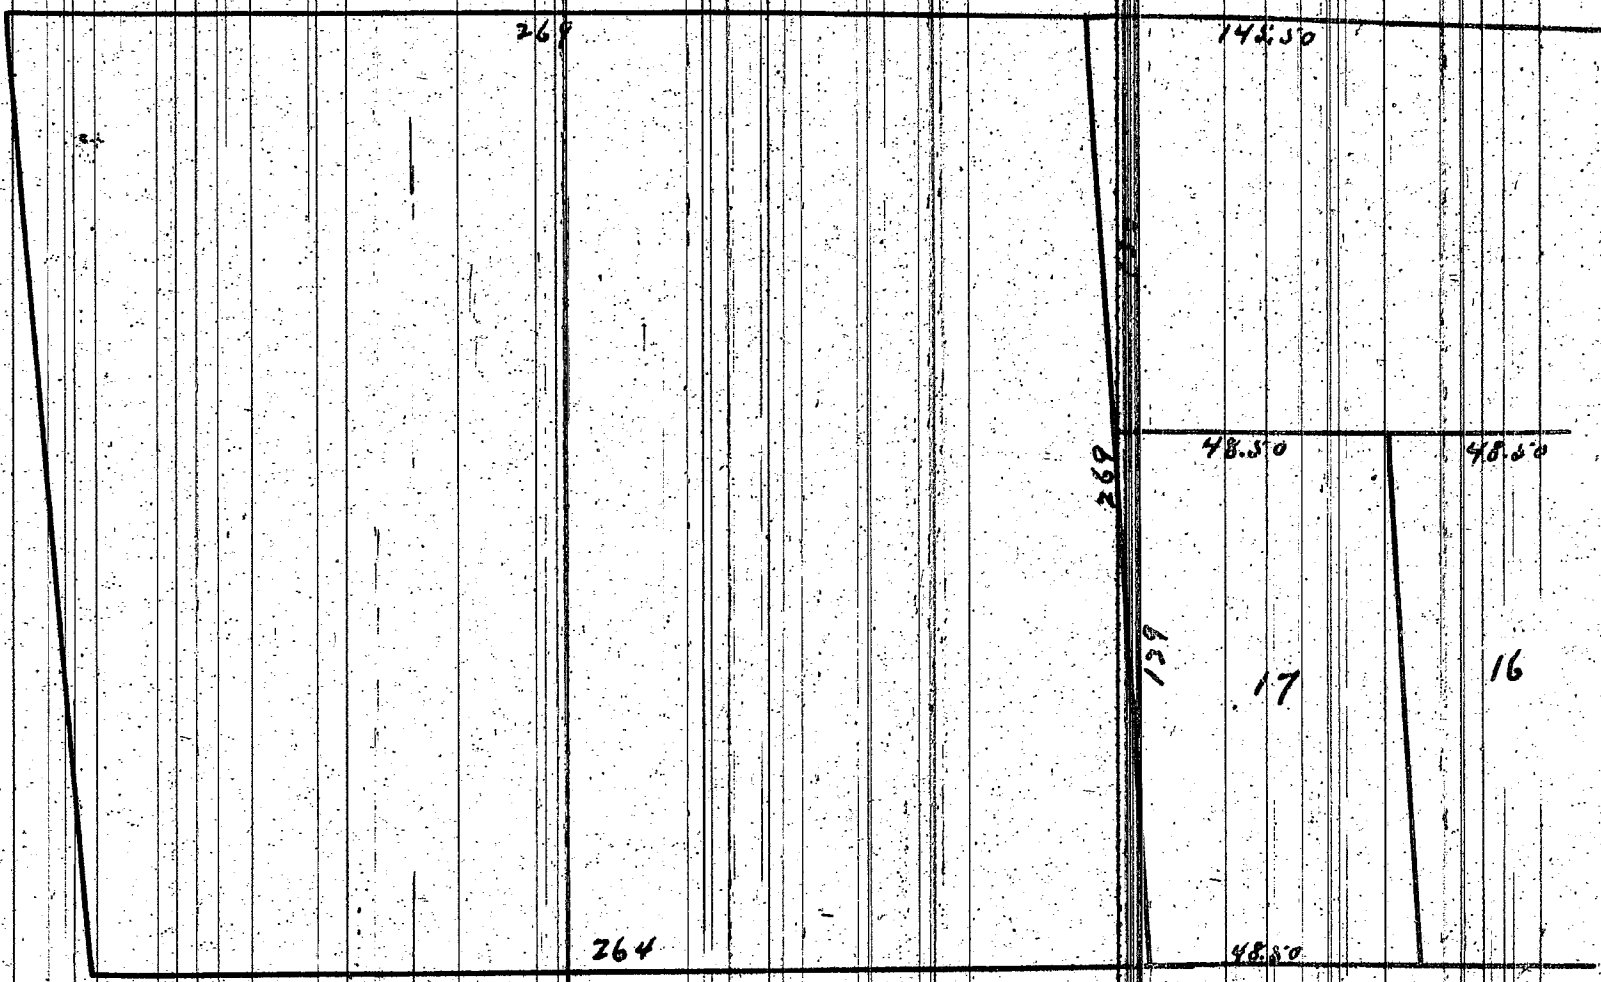

BOWERY


ST

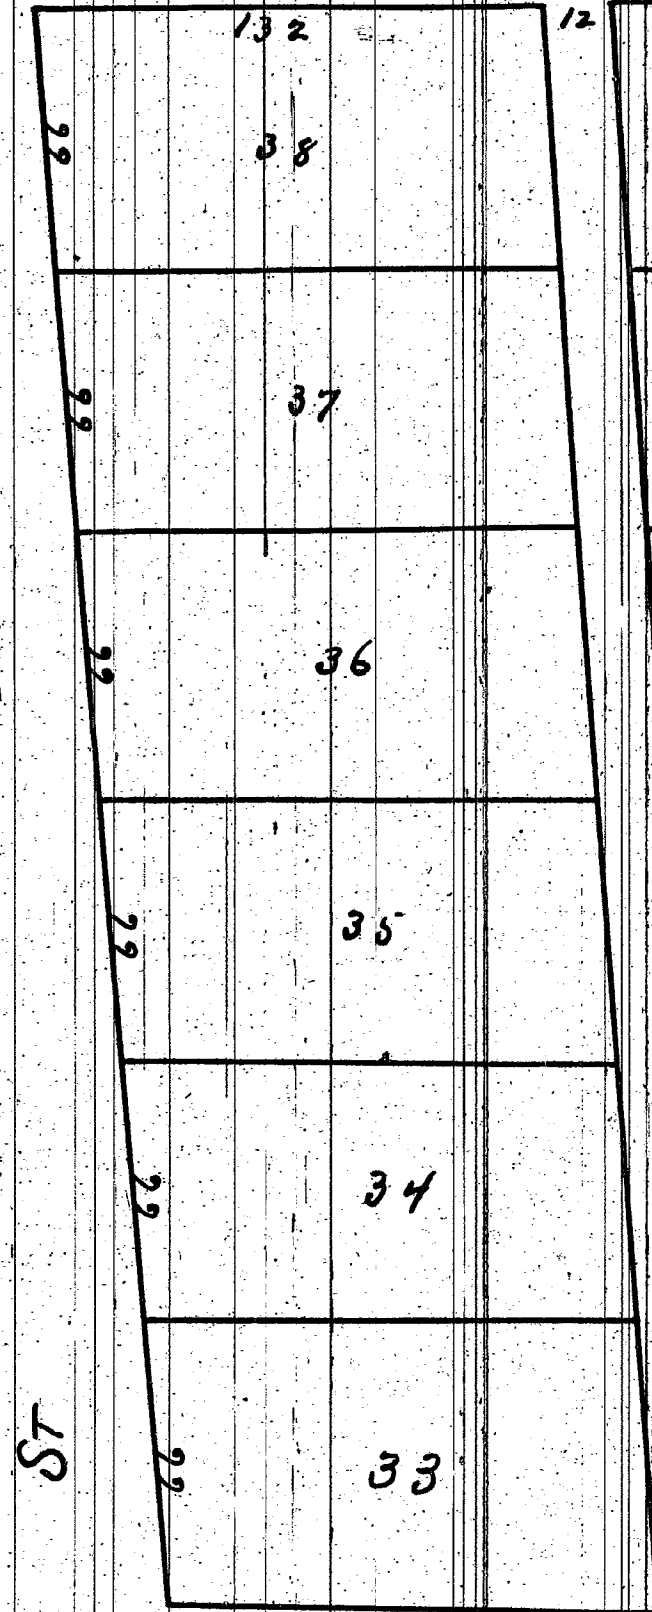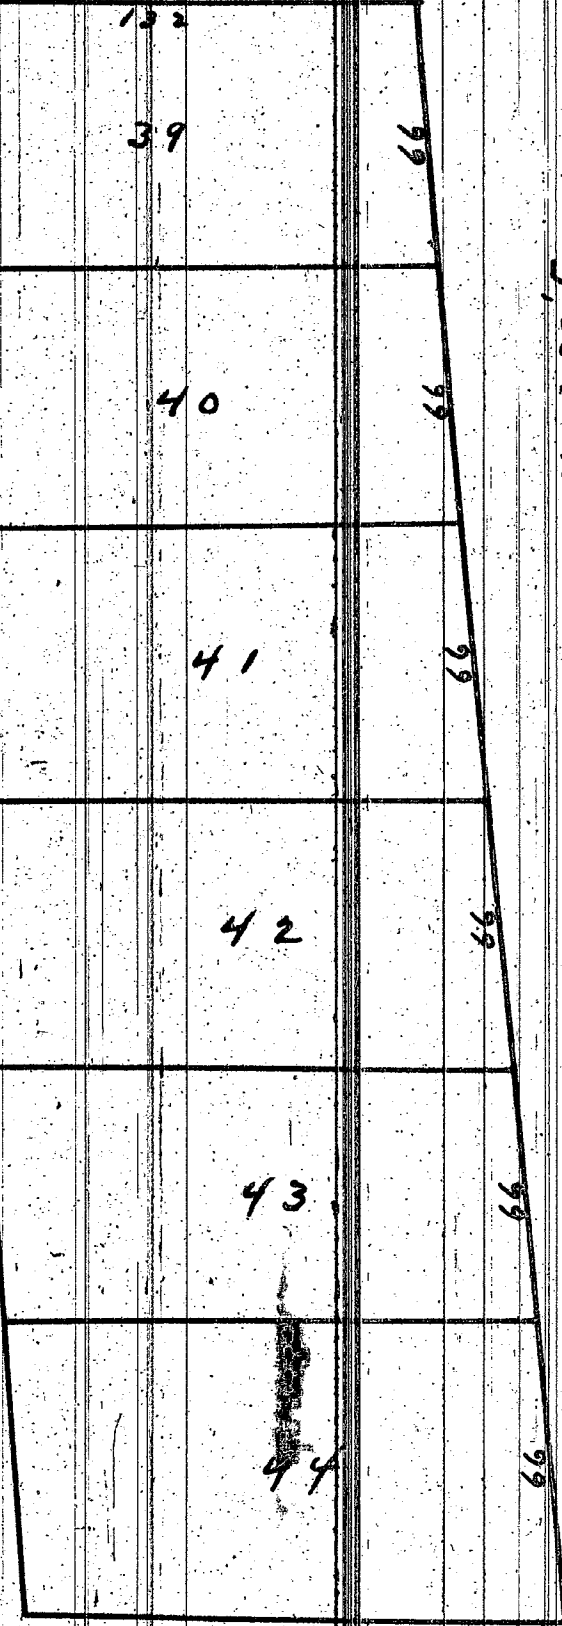

N 7° 30' E



NING

ST


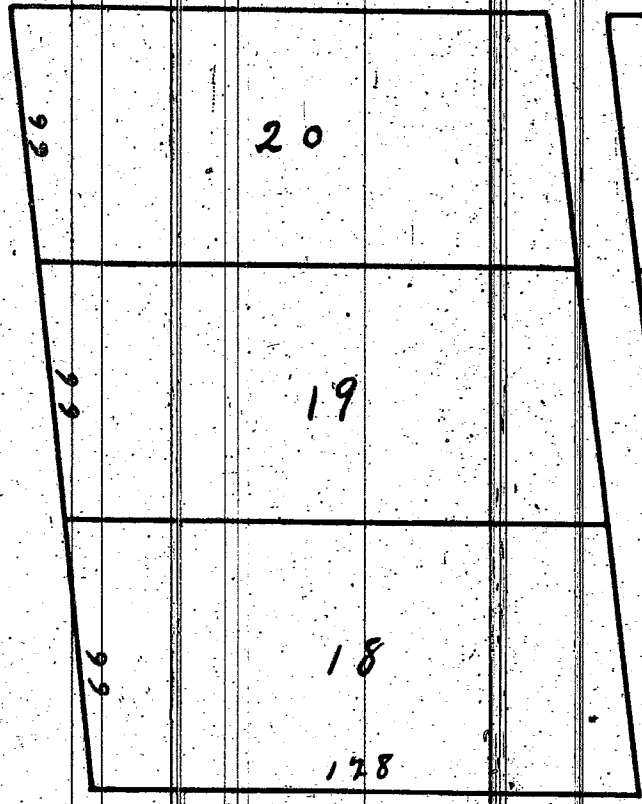


49.50 FT W

N 77° 30' W

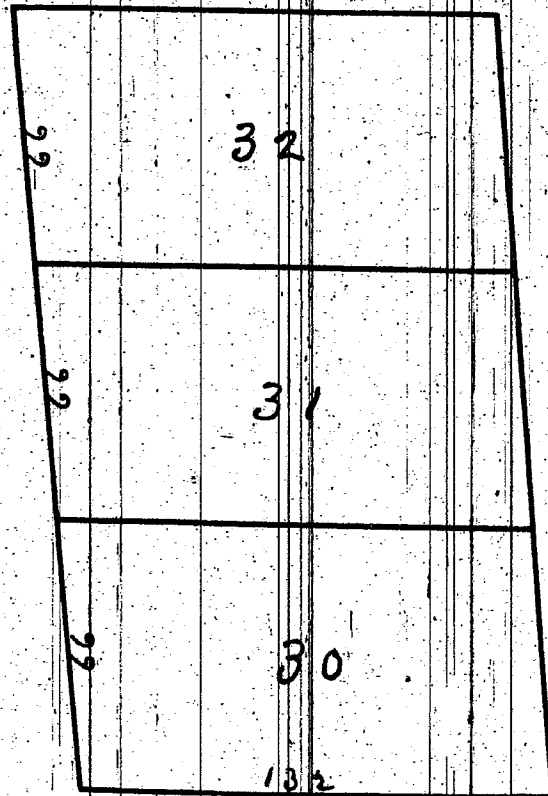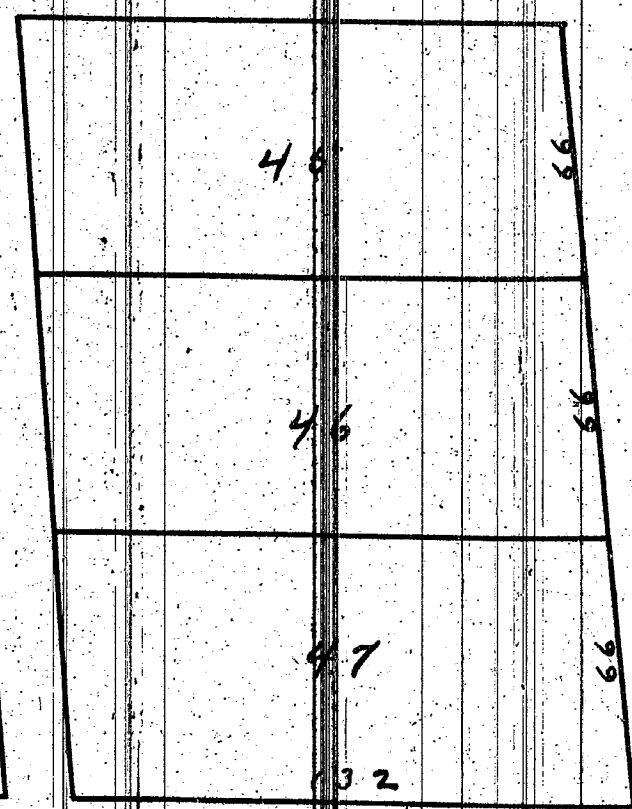

KELLOGG

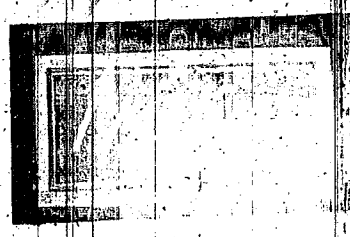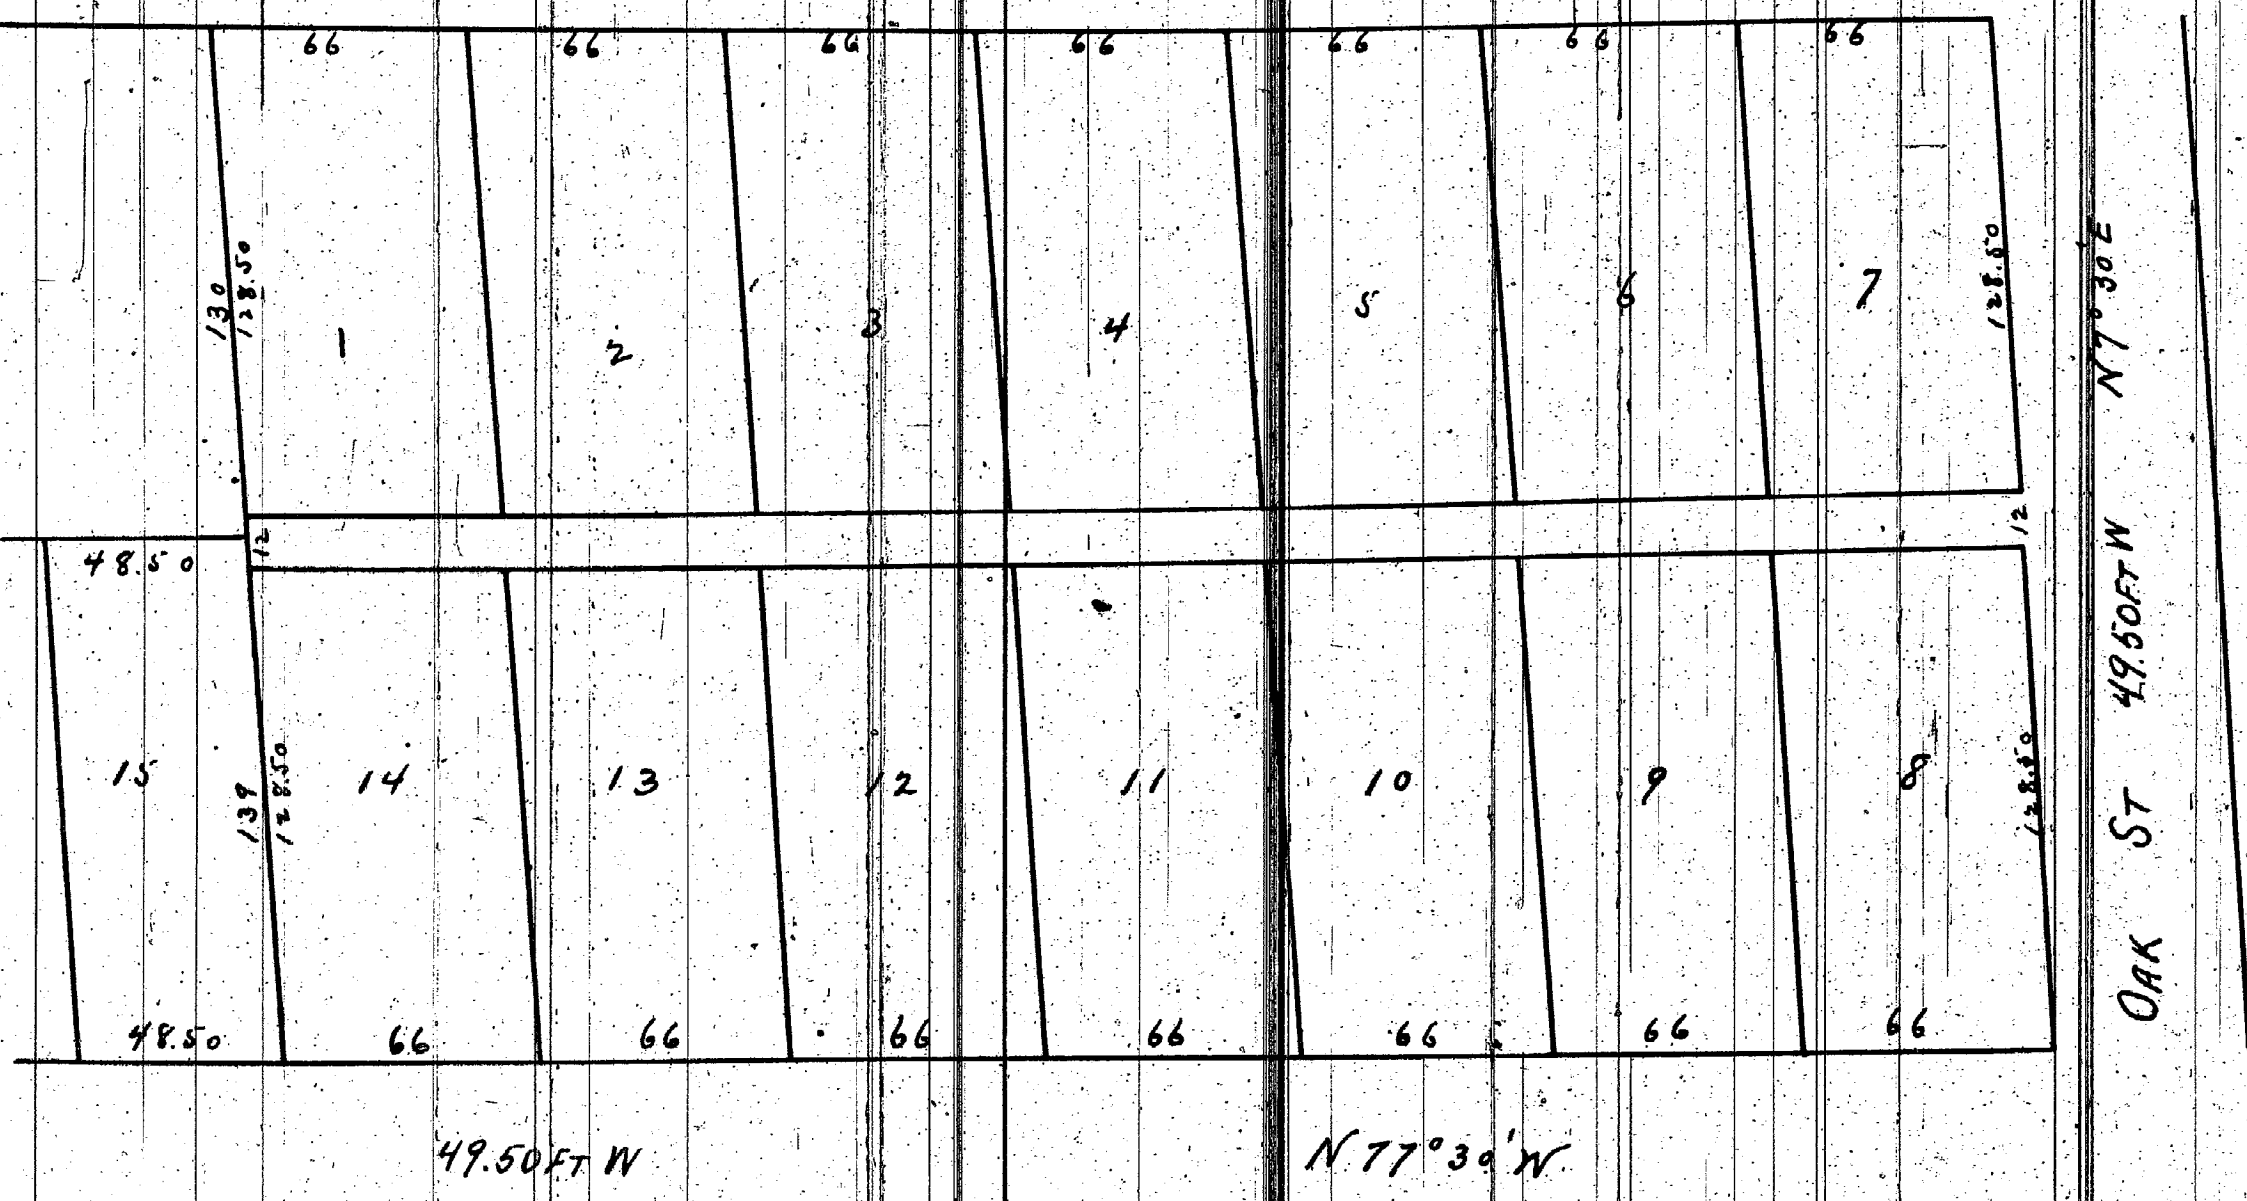

PLAT OF
 — "PLYMOUTH" —
 — "WAYNE COUNTY MICHIGAN." —
 BEING
 — "KELLOGG'S SUBDIVISION." —
 OF A PART OF
 — "SECTION 26 T. 1 S. R. 8 E." —

Received June 19th 1860 at 3/4 o'clock P.M.
 H. S. Roberts
 Register

I certify the above survey and plat to be correct
 Surveyed April 1857 by Nicholas Thelen
 Surveyor and Civil Engineer

Know all men by these presents that Simon W. Kellogg of Plymouth Wayne County Michigan do hereby
 dedicate to the Public the perpetual use of the Streets and Alleys, as the above plat shows, Reserving to our
 selves, our heirs & assigns the reversion thereof whenever the same may be discontinued by law.
 Signed Sealed and Delivered Detroit on the Nineteenth day of June A.D. 1860.

In presence of
 Nicholas Thelen
 Louis E. Levy

S. W. Kellogg

State of Michigan } ss. Personally appeared before me a Notary Public in and for said County this nineteenth day
 County of Wayne } of June A.D. one thousand eight hundred and sixty Simon W. Kellogg of Plymouth known
 to me to be the person who executed the foregoing instrument and acknowledged to be his free act and
 deed.

Nicholas Thelen
 Notary Public
 for said County.

This is to certify that the above plat has been
 compared with the original plat of record in the
 office of Register of Deeds of Wayne County, and
 found to be a true copy of the same.
 A. H. Willmarth
 Surveyor

I hereby certify that this plat is a correct copy of the plat now on record
 in the Register of Deeds office, being made under the supervision of the Auditor
 General by tracing the plat on record and affixing thereto a carefully compared
 copy of the dedication and certificates.

Dated this 8th day of Aug. 1910
 Geo. W. Bennett
 Clerk Aud. Genl. Dept.