


1044

— "CRANE AND WESSON'S" —
 SUBDIVISION OF
 — "OUT LOT NO 25" —
 — "LABROSSE FARM" —
 NORTH OF THE GRAND RIVER ROAD

Scale 100 ft to an inch $\frac{1}{1250}$

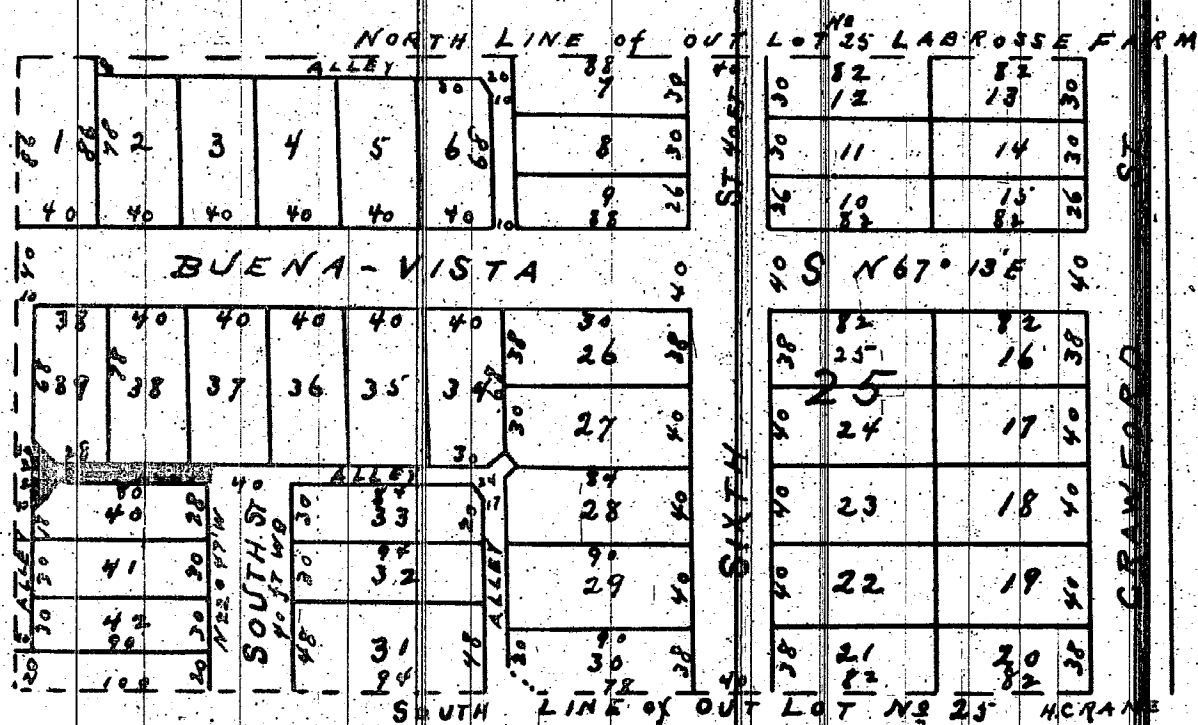

This is to certify that the above plat has been compared with the original plat record in the office of Register of Deeds of Wayne County and found to be a True Copy of the same.

A. H. Willmarth

Surveyor

Received for Record the 23rd day of January A.D. 1857 at 4 P.M.

N. S. Roberts

Register

Know all men by these presents that we Albert Crane and Anna Crane his wife and Wm B. Wesson and Laura E. Wesson his wife of Detroit Michigan do hereby dedicate to the Public the perpetual use of the streets and alleys on the Plat hereto annexed reserving to ourselves our heirs and assigns the reversion thereof whenever the same may be discontinued by law.

Detroit Michigan January 20th 1857

Signed & sealed in presence of

A. F. Draper

Mrs P. Rathbone

Albert Crane

Anna Crane

William B. Wesson

Laura E. Wesson

State of Michigan } ss.
 County of Wayne }

Personally appeared before me this twenty-second day of January 1857 Albert Crane and Anna Crane his wife and William B. Wesson and Laura his wife who acknowledged they executed the above instrument for the uses and purposes mentioned. And the said Anna Crane wife of the said Albert and Laura E. Wesson wife of the said Wm B. on a private examination separate and apart from their said husbands acknowledged they executed the above instrument freely and without any fear or compulsion of any person.

A. F. Draper

Notary Public

Wayne County

Michigan

I hereby certify that these plats are correct copies of the plats now on record in the Register of Deeds office, being made under the supervision of the Auditor General by tracing the plats on record and affixing thereto carefully compared copies of the dedications and certificates.

Dated this 9th Day of Aug. 1910

Geo W. Bennett

Chief Clerk, Genl. Dept.

Received for record the 22nd January 1857 at 3 O'clock P.M.

Norace S. Roberts

Register

Know all men by these presents that we Albert Crane and Anna his wife of Detroit Michigan do hereby dedicate to the Public the perpetual use of the Streets and Alleys on the Plat hereto annexed reserving to ourselves our heirs and assigns the reversion thereof whenever the same may be discontinued by law.

Detroit Michigan January 20th 1857

Signed & sealed in presence of

A. F. Draper

Mrs P. Rathbone

Albert Crane

Anna Crane

State of Michigan } ss.
 County of Wayne }

Personally appeared before me this 20th day of January 1857 Albert Crane and Anna his wife who acknowledged they executed the above instrument for the uses and purposes mentioned. And the said Anna Crane wife of the said Albert on a private examination separate and apart from her said husband acknowledged she executed the above instrument freely and without any fear or compulsion of any person.


A. F. Draper

Notary Public

Wayne County

Michigan

— "ALBERT CRANE'S" —
 SUBDIVISION OF
 — "LOTS 7 TO 16 BOTH INCLUSIVE" —
 — "SECT 26 OF THE" —
 — "DEQUINDRE FARM" —

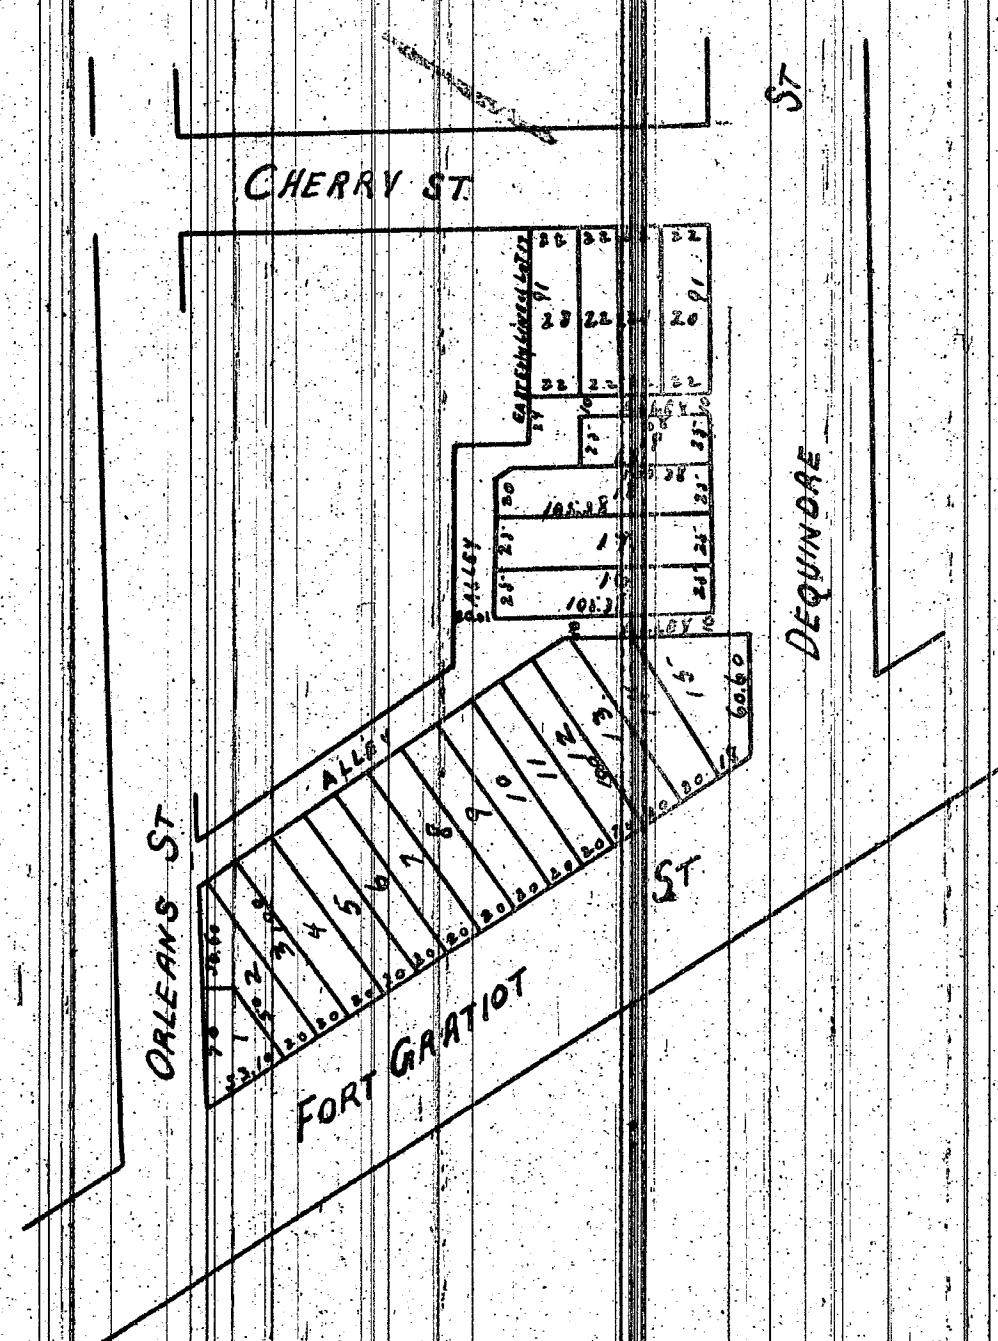

115 43

Thomoo D Leadbetter
City Clerk.

Wayne Co.

John

ALBERT CRANE SUBN.
TOPO NO. 39
SCALE 1"=100'

B A		DESCRIPTION REVISIONS		Drwn Chkd Appd Date	REQUESTED VACATION OF DEQUINDRE SOUTH OF ADELAIDE	CITY OF DETROIT Dept. of Public Works City Engineers Office
DRAWN BY PLUNGIS		APPROVED		Job No. MO 1-1		
TRACED BY		APPROVED		Drwg. No. X-2432		
CHECKED		APPROVED		Date 5-11-66		
CITY ENGINEER						