


PLAT OF SUBDIVISION
OF BLOCKS 52, 61, 67,
PART OF BLOCKS 57, 64, 69 & 71
OF THE CASS FARM,
CITY OF DETROIT

Received for Record Oct. 14. 1863 at 10 1/2
O'clock A.M.
E. N. Lacroix
Register of Deeds
By E. P. Rankin Dep.

I certify the above to be correct from survey and
Calculation Detroit March 15th 1863
John F. Munro Sur.


State of Michigan }
Wayne County } On this sixteenth day of
March A.D. 1863 before me
a Notary Public for said County personally appeared
John F. Munro known to me to be the person
whose certificate above attached, who acknow-
ledged this plat to be his proper official act for
the purpose therein set forth
Attest Notary Public
Wayne County Mich.

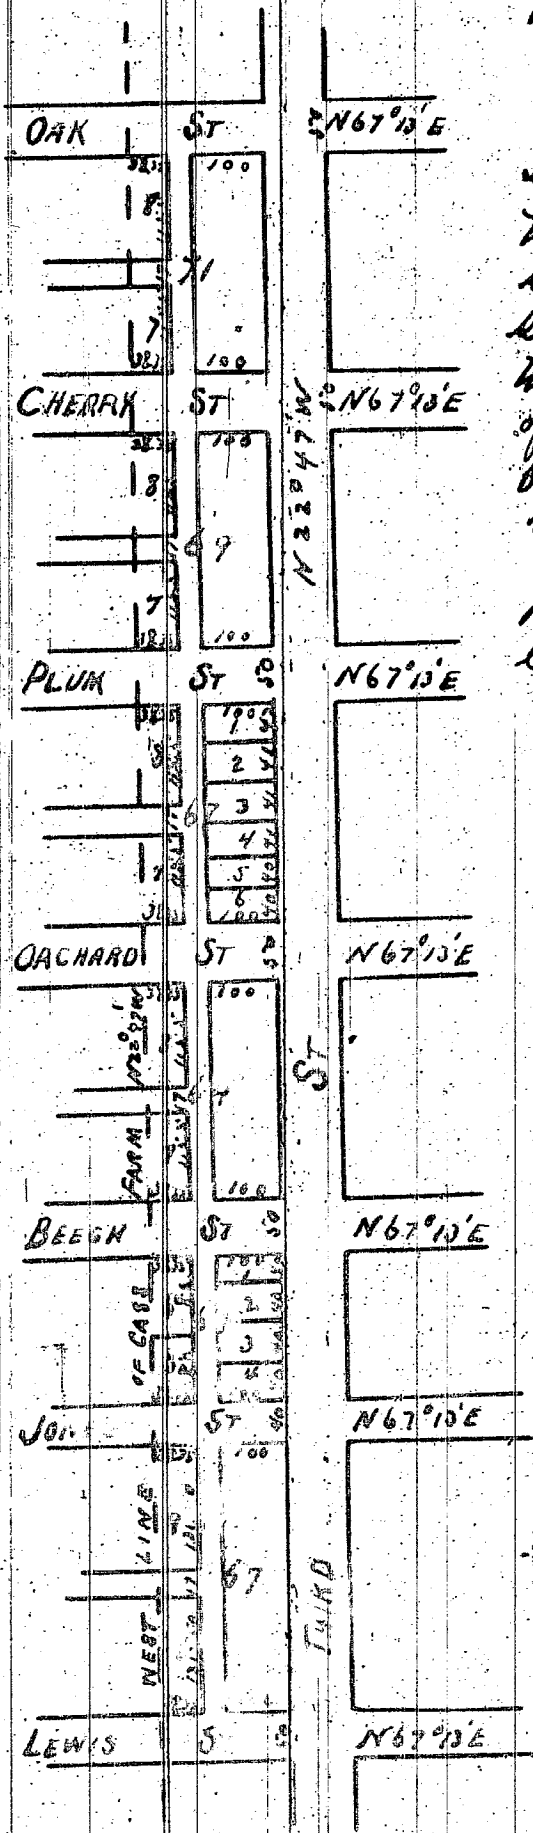

Approved June 9. 1863
E. A. Brush } Commissioners
H. P. Baldwin } out of the City

The within plan of Subdivision of Blocks
Numbered fifty two (52) fifty seven (57),
sixty one (61) sixty four (64) sixty seven (67)
sixty nine (69) and seventy one (71) on
the Cass Farm in the City of Detroit County
of Wayne and State of Michigan is here
by executed by me this fifth day of
February A.D. 1863


Munro my hand and seal at
Detroit the day and year above mention-
ed
A. H. Adams } Lewis Cass (seal)
W. Fox } his atty
Lewis Cass Jr.

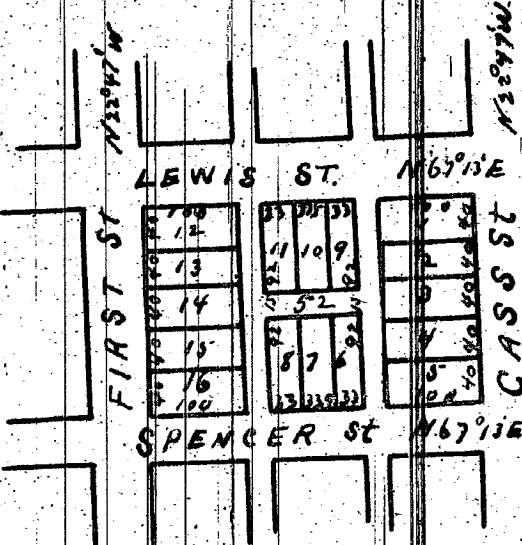

State of Michigan }
Wayne County } On this sixteenth day of
March A.D. 1863 before me a Notary Public
for said County personally appeared Lewis
Cass Jr. Attorney for Lewis Cass who acknow-
ledges this plat of Subdivision to be the pro-
per act and deed of said Lewis Cass, by him his
legally authorized attorney
Attest Notary Public
Wayne County Mich.

This is to certify that the above plat has been
compared with the original plat of record in the
office of Register of Deeds of Wayne County, and
found to be a true copy of the same.
A. H. Williams
Surveyor.

PLAT OF SUBDIVISION OF
"PARK LOTS 61 & 62"
BY J. F. MUNRO SUR 1863

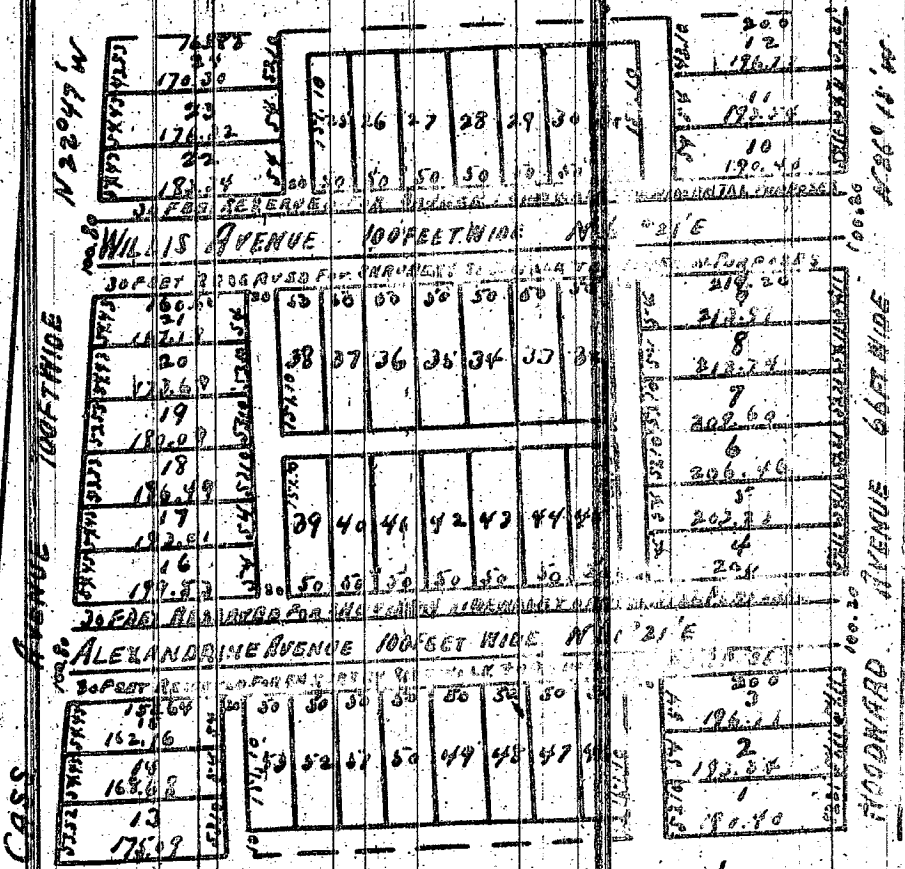

Alexandrine M. Willis (seal)
Richard Stours Willis (seal)

Approved Oct. 18. 1863
E. A. Brush } Commissioners
H. P. Baldwin } out of the place
Geo. Jerome } of the City

The undersigned Constituting the Board
of Commissioners upon the form of the City
of Detroit do hereby consent to the sub-
division of Park Lots 61 & 62 into blocks
and streets in the manner and form
indicated by the above plat and they do
hereby approve of each plat of the sub-
division
Dated Detroit Sept. 29. 1863
H. P. Baldwin } Commissioners
Geo. Jerome }

Received for Record Oct. 15. 1863 at 3 1/2 O'clock P.M.
E. N. Lacroix Reg.
By E. P. Rankin Dep.

State of Michigan }
County of Wayne } On this 29th day of September A.D. 1863 before me
personally appeared Alexandrine M. Willis and
Richard Stours Willis known to me to be the persons who signed the above
plat of the Subdivision of Park Lots numbered sixty one (61) and sixty two
(62) and acknowledged that they had signed the same for the purpose of mak-
ing a legal Subdivision of said Park Lots, and that the same was their free
and lawful act and deed, and that said Alexandrine M. Willis wife of said Richard
Stours Willis, on a private examination taken separate and apart from her
said husband acknowledged that she had executed the same freely and
without any fear of or compulsion from any person

James E. Fisher (seal)
Notary Public
Wayne County Mich.

I certify this plat to be correct from actual survey and Calculation
Detroit Sept. 29. 1863
John F. Munro (seal)

State of Michigan }
Wayne County } On this 29th day of September A.D. 1863 before me
the Subscriber a Notary Public in and for said
County personally appeared John F. Munro and acknowledged that he
had made the foregoing certificate
E. P. Rankin
(seal) Notary Public
Wayne Co. M.

I hereby certify that these plats are correct copies of the plats now on record in the
Register of Deeds office, being made under the supervision of the Auditor General
by tracing the plats on record and affixing thereto carefully compared copies
of the dedications and certificates
Dated this 5th day of Aug. 1910
Geo. W. Bernhardt
Clerk and Genl. Supt.

[illegible]

City Clerk

[illegible]