


A black and white photograph of a large, ornate, rectangular object, possibly a piece of furniture or a large box. It features a decorative border and a central panel with intricate carvings or patterns. The object is set against a dark background.

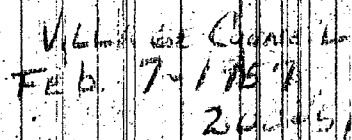

W. C. Stiers of Wayne, Wayne County and State of Michigan proprietor of the Land covered by the above
do hereby adopt the said Pat. and plan of my Addition to the Village of Wayne
In presence of
S. B. Wainwright
W. C. Stiers }
W. C. Stiers (seal)

S. W. Walker
Notary Public
Wayne County
Michigan

E. A. Shaw Surveyor (Seal)

Dated this 4th day of Aug 1910

Geo W Bennett
Clerk Aud. & Inv. Dept.

This is to certify that the above plat has been compared with the original plat of record in the office of Register of Deeds, Wayne County, and found to be a true copy of the same.

A. N. Willmarth

Return to:
City of Wayne
Clerk's Office
4808 W. Main Ave.
Wayne, MI
48184

G687749

U21477PA201

11556

Moved by Mack, supported by Weyand, the following resolution was offered for adoption:

RESOLUTION

WHEREAS, the City Council of the City of Wayne did, on the 15th day of June, A.D. 1982, determine it advisable to vacate a portion of public street within the City of Wayne as hereinafter described; and

WHEREAS, on said date the City Council ordered a public hearing to be held on Tuesday, July 20, 1982; and

WHEREAS, said public hearing was held at which time there were no objections expressed;

NOW, THEREFORE, BE IT RESOLVED, that the master plan of the City of Wayne be changed and amended and that portion of public street located as follows:

That public street known as Fourth Street, 66 ft. in width, and bounded on the north by the south right-of-way line of Brush Street; on the south by the north right-of-way line of the Con-Rail Railroad; on the east by Lot 101; and on the west by Lot 100 of W. C. Steers Addition Subdivision, as recorded in Liber 1, Page 136, of Plats, Wayne County Records,

be, and the same is hereby, vacated; and

BE IT FURTHER RESOLVED, that an easement the full width thereof be retained for public utilities, water and sewer.


ROLL CALL: AYES NAYS ABSENT
Mack, Weyand, Beeny, Brown, Heidmann, Norton

RECORDED SEP 9 1982 AT 12:45 CLOCK A.M.
FOREST E. YOUNGBLOOD, Register of Deeds
WAYNE COUNTY, MICHIGAN 48226

I, Geneva M. Ford, City Clerk for the City of Wayne, do hereby certify that the foregoing is a true and complete copy of resolution duly adopted by the City Council at a regular meeting of the City Council held on Tuesday, July 20, 1982.

Geneva M. Ford, CMC
City Clerk

Drafted by: Geneva M. Ford, CMC
City Clerk

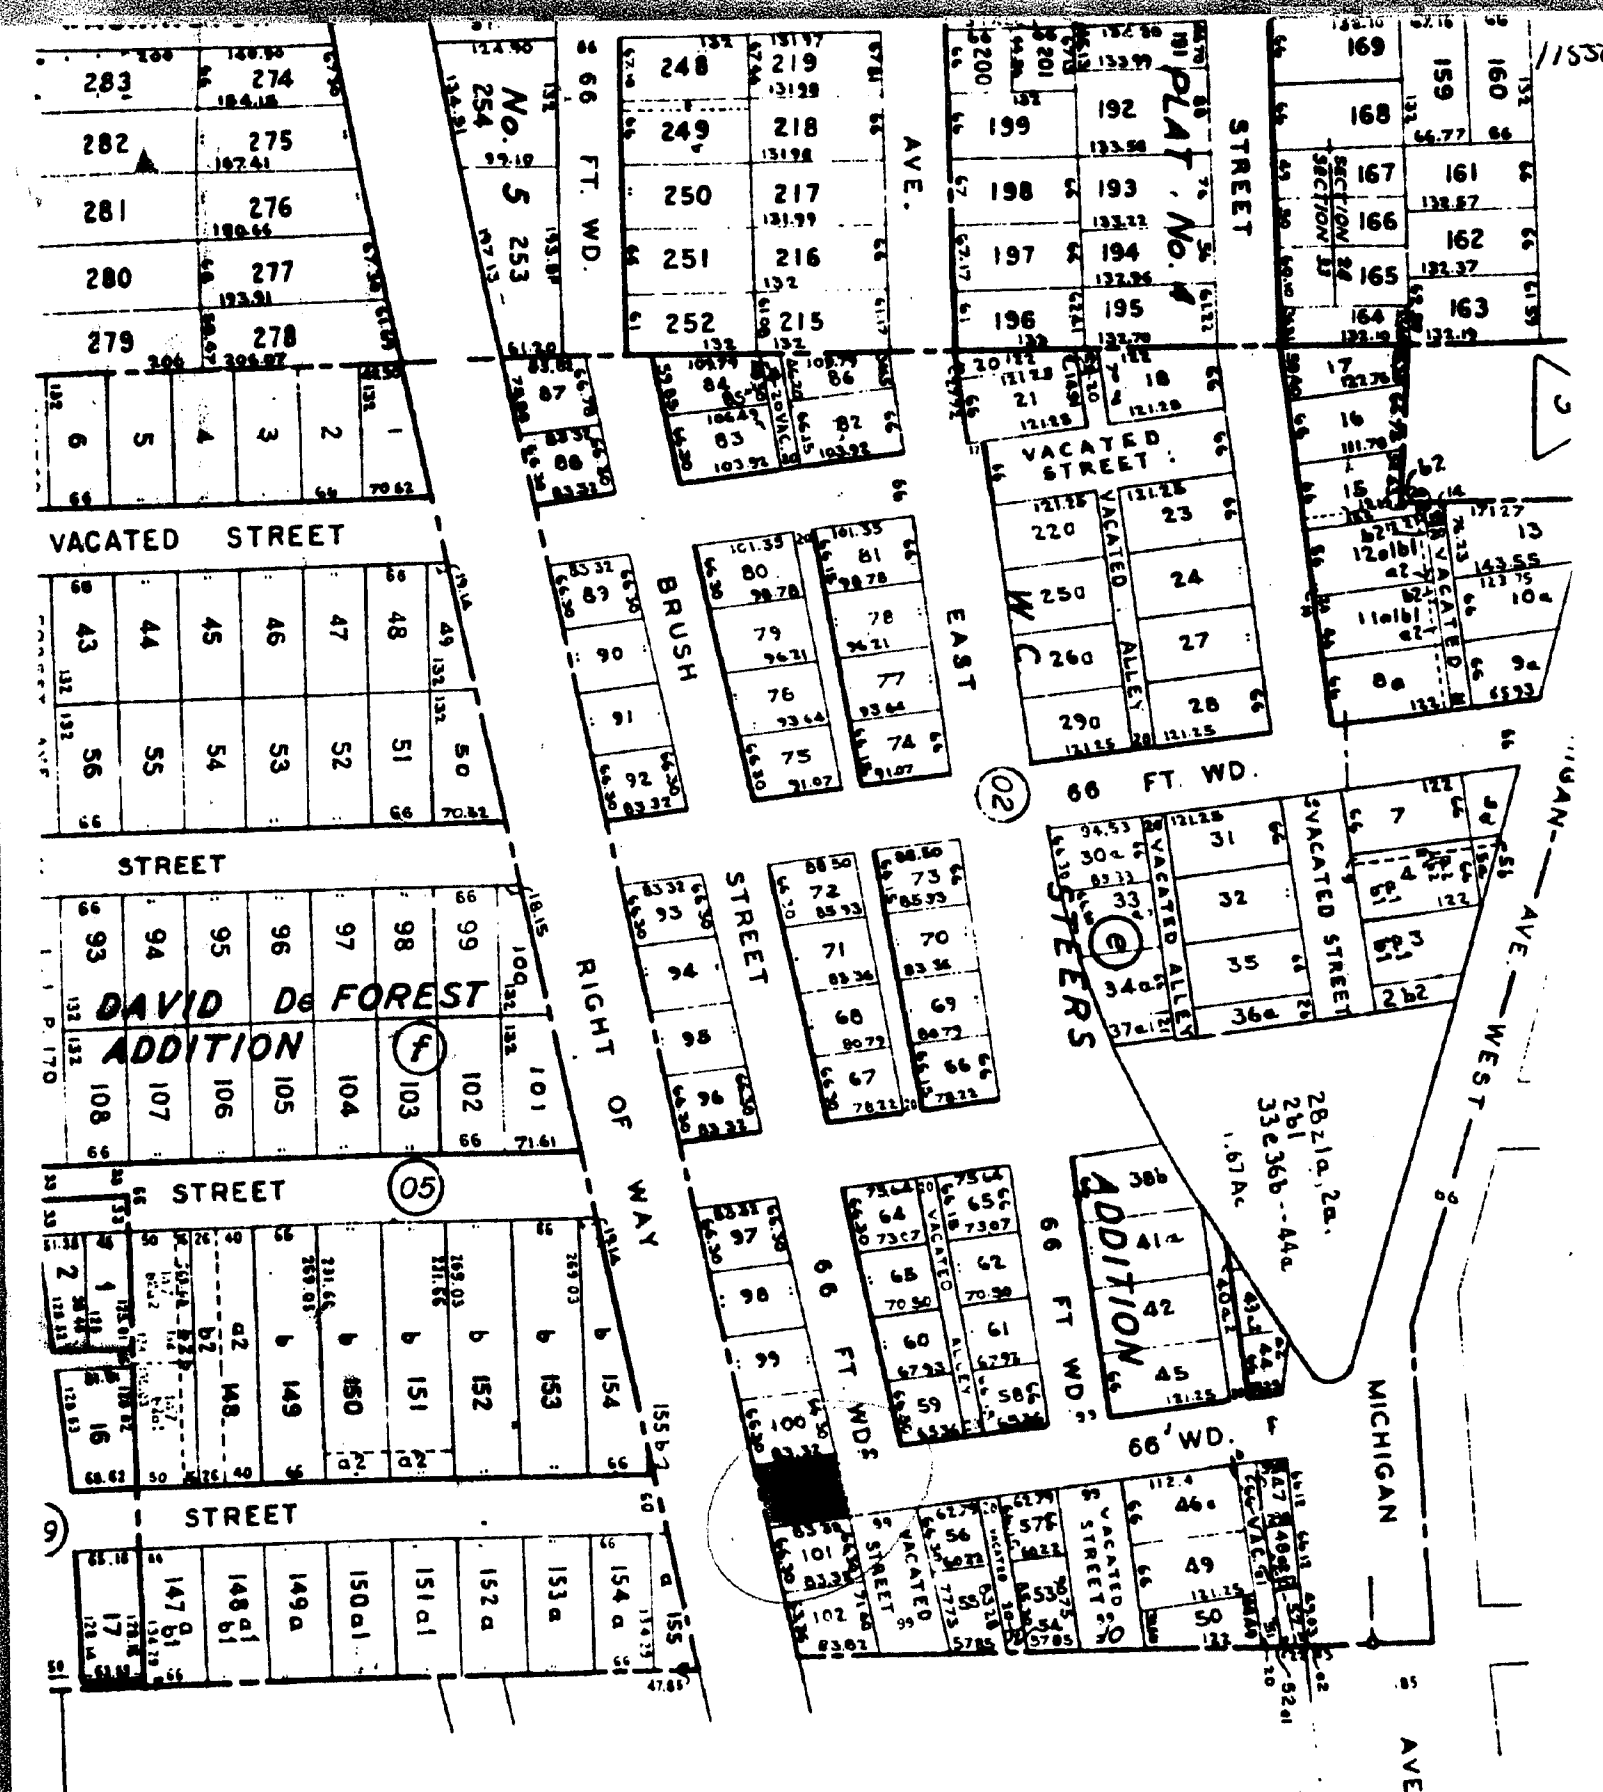

11516

11516

11516

11516

11516

11516

11516


11516

11516

11516

11516

11516

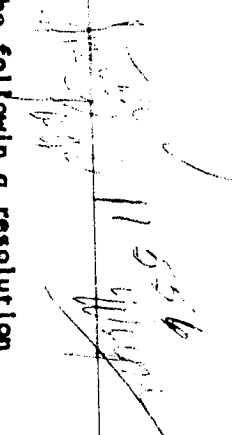

OFFERED:

RESOLUTION

WHEREAS, THE City Council of the City of Wayne has heretofore determined it advisable to vacate that part of a public alley hereinafter described; and

WHEREAS, the Council ordered a public hearing to be held on Tuesday, the 5th day of May, A.D. 1965, at 8:00 o'clock P.M. in the Council Chambers at 34508 Sinn Avenue, Wayne, Michigan, on the question of amendment of the master plan of the City of Wayne and the vacation of that portion of the alley hereinafter described; and

WHEREAS, said public hearing was held at which no objections were expressed,

NOW, THEREFORE, BE IT RESOLVED that the portion of public alley described as

That part of the alley adjacent to Lots 26, 27, 28 and 29 of W. C. Steer's Addition to the Village of Wayne in the Township of Warren, Wayne County, Michigan, being part of the east 1/2 of the north-west 1/4 of Section 33, and part of the east 1/2 of the southwest 1/4 of Section 28, Town 2 East, Range 9 East, according to the plat thereof recorded in Liber 1, Page 136 of Plats, Wayne County Records.

be, and the same is hereby vacated;

ROLL CALL:

AYES

McKay, Leda, Butler, Martin,
Norton, Curtiss, Attwood

NAYS

None

ABSENT

None

I, Robert W. Little, duly appointed and qualified Clerk for the City of Wayne, do hereby certify that the foregoing is a true and complete copy of resolution adopted by the City Council of the City of Wayne at a regular meeting held on Tuesday, May 4, 1965.

Robert W. Little
Robert W. Little, City Clerk

RESOLUTION

On motion of Butler, supported by Curtiss, the following resolution was offered:

WHEREAS, the City Council of the City of Wayne has heretofore determined it advisable to vacate certain public alleys and street hereinafter described; and

WHEREAS, the Council ordered a public hearing to be held on Tuesday, the 5th day of October, A.D., 1965 at 8:00 o'clock P.M. in the Council Chambers at 34508 Sinn Avenue, Wayne, Michigan, on the question of amendment of the master plan of the City of Wayne and the vacation of portions of alleys and street hereinafter described; and

WHEREAS, said public hearing was held and there were no objections voiced,

NOW, THEREFORE, BE IT RESOLVED that the master plan of the City of Wayne be amended and that portion of the public alleys and street described as follows:

That part of the alley abutting Lots 18, 19 and 21, W. C. Steer's Addition to the Village of Wayne, to the west right-of-way line of First Street, being part of the east 1/2 of the northwest 1/4 of Section 33, Town 2 South, Range 9 East, City of Wayne, Wayne County, Michigan, according to the plat recorded in Liber 1, Page 136 of Plats, Wayne County Records;

Also, the alley from the east right-of-way line of First Street to the west lot line of Lots 26 and 27 extended, and abutting Lots 22, 23, 24 and 25, W. C. Steer's Addition to the Village of Wayne, being part of the east 1/2 of the northwest 1/4 of Section 33, Town 2 South, Range 9 East, City of Wayne, Wayne County, Michigan, according to the plat recorded in Liber 1, Page 136 of Plats, Wayne County Records, retaining an easement for public utilities over the north ten (10) feet of the vacated alley;

Also, First Street from the north right-of-way line of new Morris Street to the south right-of-way line of Main Street, W. C. Steer's Addition to the Village of Wayne, being part of the east 1/2 of the northwest 1/4 of Section 33, Town 2 South, Range 9 East, City of Wayne, Wayne County, Michigan, according to the plat recorded in Liber 1, Page 136 of Plats, Wayne County Records, retaining an easement for public utilities over the east twelve (12) feet of said vacated First Street between the south right-of-way line of Main Street and the center line of the vacated alley;

be, and the same is hereby vacated, retaining easements for utilities as herein set forth.

ROLL CALL:

AYES

Butler, Curtiss, Leda, Martin, McKay, Norton

NAYS


None

ABSENT: Attwood

STATE OF MICHIGAN),
COUNTY OF WAYNE

I, Robert W. Little, do depose and say that I am the duly appointed and qualified Clerk of the City of Wayne, State of Michigan; that I have compared the foregoing copy of Resolution with the original passed in a regular meeting duly and legally assembled on the 5th day of October, A.D., 1965, and find it to be a true and correct copy of said original.

Robert W. Little
Robert W. Little, City Clerk

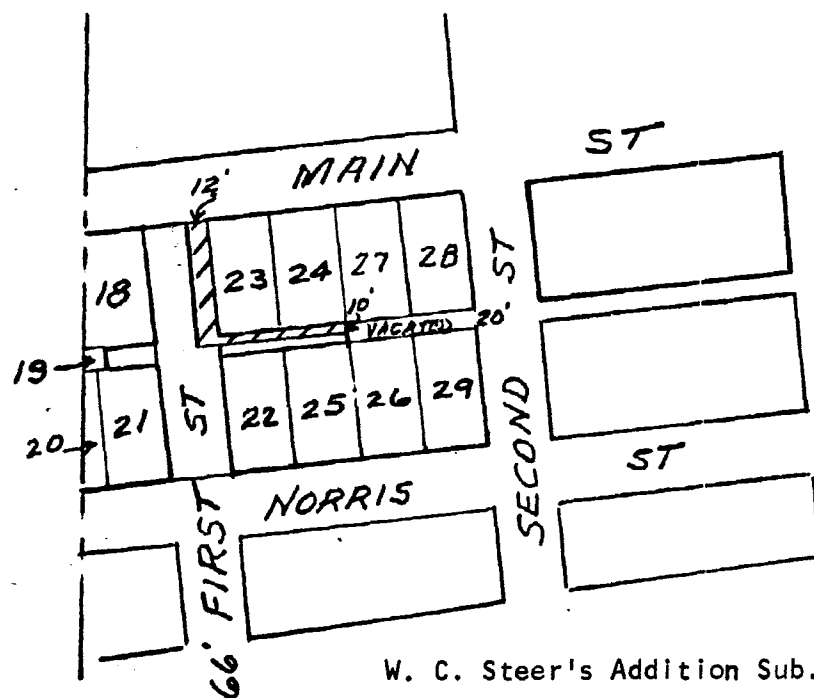

THIS MAP INCLUDES THE AREAS FOR ALL FOUR OF THE ATTACHED VACATIONS.

282
Revised map

296
ON MOTION OF LANE, SUPPORTED BY LINTINE, THE FOLLOWING RESOLUTION WAS OFFERED:

RESOLUTION

WHEREAS, the minutes of the meeting of the City Council of June 21, 1966, were in error with relation to the public hearing for the vacation of portion of public street and alley;

NOW, THEREFORE, BE IT RESOLVED, that the minutes of the City Council meeting held on the 21st day of June, 1966, with reference to the vacation of said street and alley, be amended and corrected to read as follows:

"On motion of Norton, supported by Lintine, the following resolution was offered:

RESOLUTION

WHEREAS, the City Council of the City of Wayne has heretofore determined it advisable to vacate that certain public street and alley hereinafter described; and

WHEREAS, the Council ordered a public hearing to be held on Tuesday, the 21st day of June, A.D. 1966, at 8:00 o'clock P.M. in the Council Chambers at 34008 Elm Avenue, Wayne, Michigan, on the question of amendment of the master plan of the City of Wayne and the vacation of that portion of public street and portion of public alley hereinafter described; and

WHEREAS, said public hearing was held and there were no objections voiced;

NOW, THEREFORE, BE IT RESOLVED, that the master plan of the City of Wayne be amended and that portion of the public street and portion of public alley described as follows:

That portion of Main Street from the E. right-of-way line of Third Street east to the intersection of a line parallel 50' south of the center line of Michigan Avenue and (Second and Third Streets extended), that portion joined by the intersection of new Morris Street and Michigan Avenue, that portion of Main Street bounded on the south by Lots 39, 40, 43, and the west part of Lot 44, on the north by the west part of Lot 1 intersecting the line 50' south of the center line of Michigan Avenue of V. C. Stearns Addition, retaining an easement for Michigan Bell cable 30 feet in width, south and parallel to the south line of Lot 1 of M. C. Stearns Addition, being part of the N.W. 1/4 of Sec. 33, T. 2 S., R. 9 E., City of Wayne, Wayne County, Michigan, as recorded in Liber 1, Page 136, of Plate, Wayne County Records;

That alley in the block bounded by Morris, Main and Third Streets from the east line of Third Street to the north line of relocated Morris Street, M. C. Stearns Addition, being part of the N.W. 1/4 of Sec. 33, T. 2 S., R. 9 E., City of Wayne, Wayne County, Michigan, as recorded in Liber 1, Page 136, of Plate, Wayne County Records, retaining an easement for public utilities the full width of the vacated alley

be, and the same is hereby vacated.

ROLL CALL: AYES: Norton, Lintine, Martin, Lane, McKay
NAYS: None
ABSENT: Attwood, Stettinmeyer

ROLL CALL: AYES: Norton, Lintine, Martin, Lane, McKay
NAYS: None
ABSENT: Attwood, Stettinmeyer

BE IT FURTHER RESOLVED, that the minutes of Council Meeting No. 25, June 21, 1966, be approved as so corrected; and

BE IT FURTHER RESOLVED, that the minutes of Council Meeting No. 26, June 28, 1966, be approved as published.

ROLL CALL: AYES: Lane, Lintine, Attwood, Martin, Norton, Stettinmeyer, McKay
NAYS: None
ABSENT: None

STATE OF MICHIGAN }
COUNTY OF WAYNE }

I, Patrick J. Cullen, do depose and say that I am the duly appointed and qualified Clerk of the City of Wayne, State of Michigan, that I have compared the foregoing copy of resolution with the original adopted in a regular meeting duly and legally assembled on the 19th day of July, A.D. 1966, and find it to be a true and correct copy of said original.

Patrick J. Cullen, City Clerk

