


SUBDIVISION OF THE "GABRIEL CHENE ESTATE" "CHENE FARM"

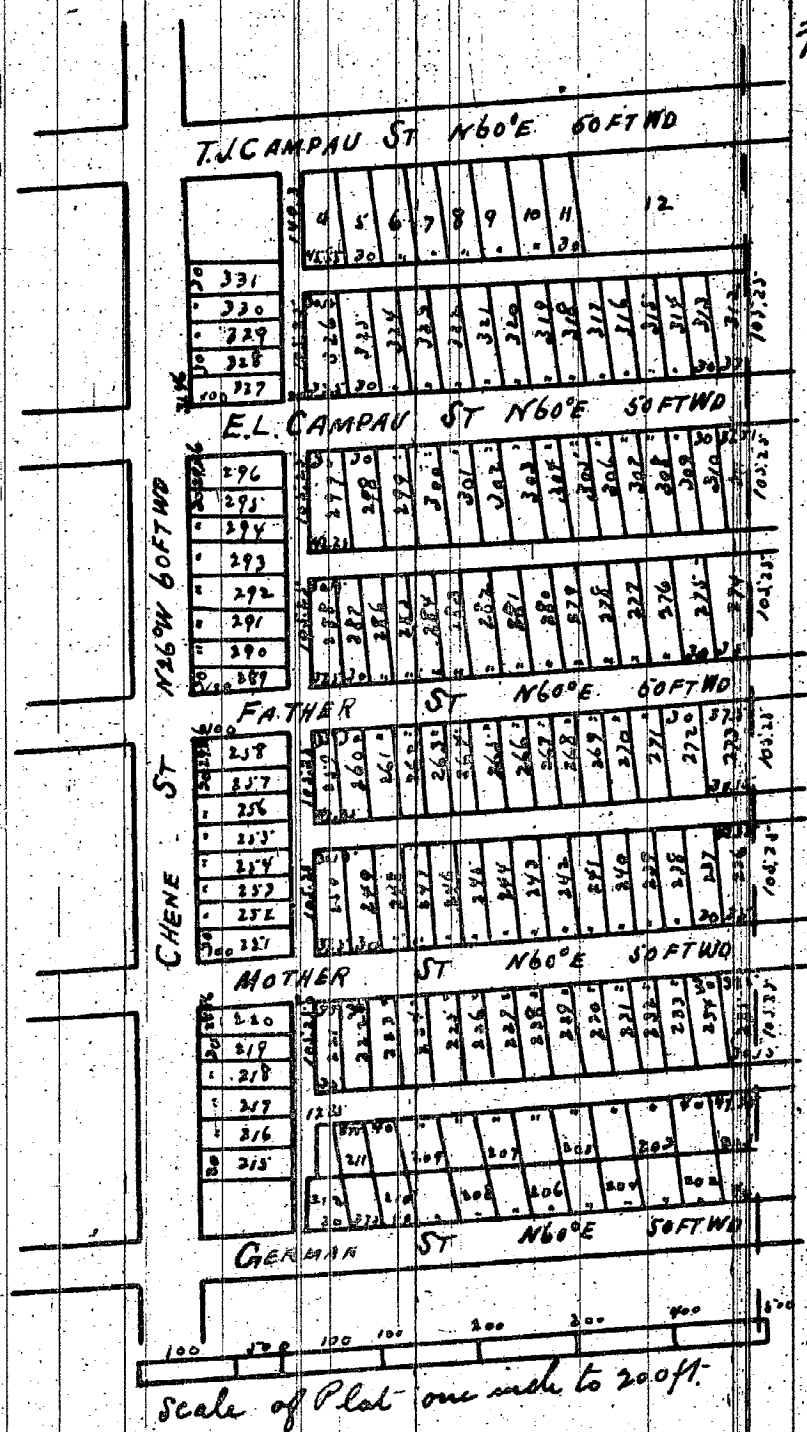

approved Sept 14, 1874

Harvey King } Board
Alex Chapaton } of
Nicol Mitchell } Public Works
I hereby certify the above plat to be correct
Engene Robinson Surveyor

Know all men by their presents that we Charles Chene, Emily Gagnier, Michael Chene, William Chene, Peter Chene, Elizabeth Baby, Isadore Chene, Gabriel H. Chene, Alexander Chene, Felicite Chene, Basilique Chene and Catherine Chene, wife of said Charles Chene have caused to be made for record the above map of the Subdivision of the Gabriel Chene Estate, Chene Farm, North of Gratiot st. Witness our hands and seals this 10th day of September A.D. eighteen hundred and seventy-four.

In presence of }
E. C. Hinsdale } Emily Gagnier
William Mc Garity } Charles Chene
Michael Chene
William Chene
Elizabeth Baby
Isadore Chene
Peter Chene
Gabriel H. Chene
Alex. Chene
Felicite Chene
Basilique Chene
Catherine Chene

This is to certify that the above plat has been compared with the original plat of record in the office of Register of Deeds of Wayne County, and found to be a true copy of the same.

A. H. Willmarth Surveyor

State of Michigan }
County of Wayne } On this 10th day of September
A.D. eighteen hundred and seventy-four, before me the Subscriber a Notary Public in and for said County, personally appeared Charles Chene, Emily Gagnier, Michael Chene, William Chene, Peter Chene, Elizabeth Baby, Isadore Chene, Gabriel H. Chene, Alexander Chene, Felicite Chene, Basilique Chene and Catherine Chene, wife of said Charles Chene, known to me to be the same persons who executed the above instrument and who severally acknowledged the same to be their own free act and deed and the said Catherine Chene, wife of said Charles Chene, on a private examination by me separate and apart from her husband, acknowledged that she executed the annexed instrument freely and without fear or compulsion from any one.

E. C. Hinsdale Notary Public
Wayne County
Michigan

Received for Record
5th day of October at 9 o'clock A.M.
J. W. McMillan
Register

I hereby certify that these plats are correct copies of the plats now on record in the Register of Deeds office being made under the supervision of the Auditor General by tracing the plats on record and affixing thereto carefully compared copies of the dedications and certificates.

Dated this 3rd day of Aug 1910

Geo W Bennett
Clark and Encl. Dept.

approved Sept 14, 1874 Harvey King } Board
Alex Chapaton } of Public
Nicol Mitchell } Works
I hereby certify the above plat to be correct
Engene Robinson Surveyor
Schedule A referred to in annexed report
Edmond C. Hinsdale Com.
Antoine Moras Com.
Gregory F. Compagnon




Know all men by their presents that we Charles Chene, Emily Gagnier, Michael Chene, William Chene, Peter Chene, Elizabeth Baby, Isadore Chene, Gabriel H. Chene, Alexander Chene, Felicite Chene, Basilique Chene, and Catherine Chene, wife of said Charles Chene have caused to be made for record the above map of the Subdivision of the Gabriel Chene Estate, Chene Farm, and we do hereby dedicate to the perpetual use of the public the streets and alleys shown therein according to ourselves or heirs or assigns the severance, conveyance and interest of whomsoever discontinued by law. Witness our hands and seals this 10th day of September A.D. eighteen hundred and seventy-four.

In presence of }
E. C. Hinsdale } Emily Gagnier
William Mc Garity } Charles Chene
Michael Chene
William Chene
Peter Chene
Gabriel H. Chene
Alex. Chene
Felicite Chene
Basilique Chene
Catherine Chene

State of Michigan }
County of Wayne } On this 10th day of September A.D. eighteen
hundred and seventy-four before me a Notary Public in
and for said County, personally appeared Charles Chene,
Emily Gagnier, Michael Chene, William Chene, Peter Chene,
Elizabeth Baby, Isadore Chene, Gabriel H. Chene, Alexander
Chene, Felicite Chene, Basilique Chene, and Catherine
Chene, wife of said Charles Chene, known to me to be
the same persons who executed the above instrument
and who severally acknowledged the same to be their
free act and deed and the said Catherine Chene,
wife of the said Charles Chene, on a private
examination by me separate and apart from her
said husband each and for herself acknowledged that
she executed the above freely, and without fear or
compulsion from any one.

E. C. Hinsdale Notary Public
Wayne County, Mich

"SUBDIVISION OF PART OF THE" CHENE ESTATE "CHENE FARM."

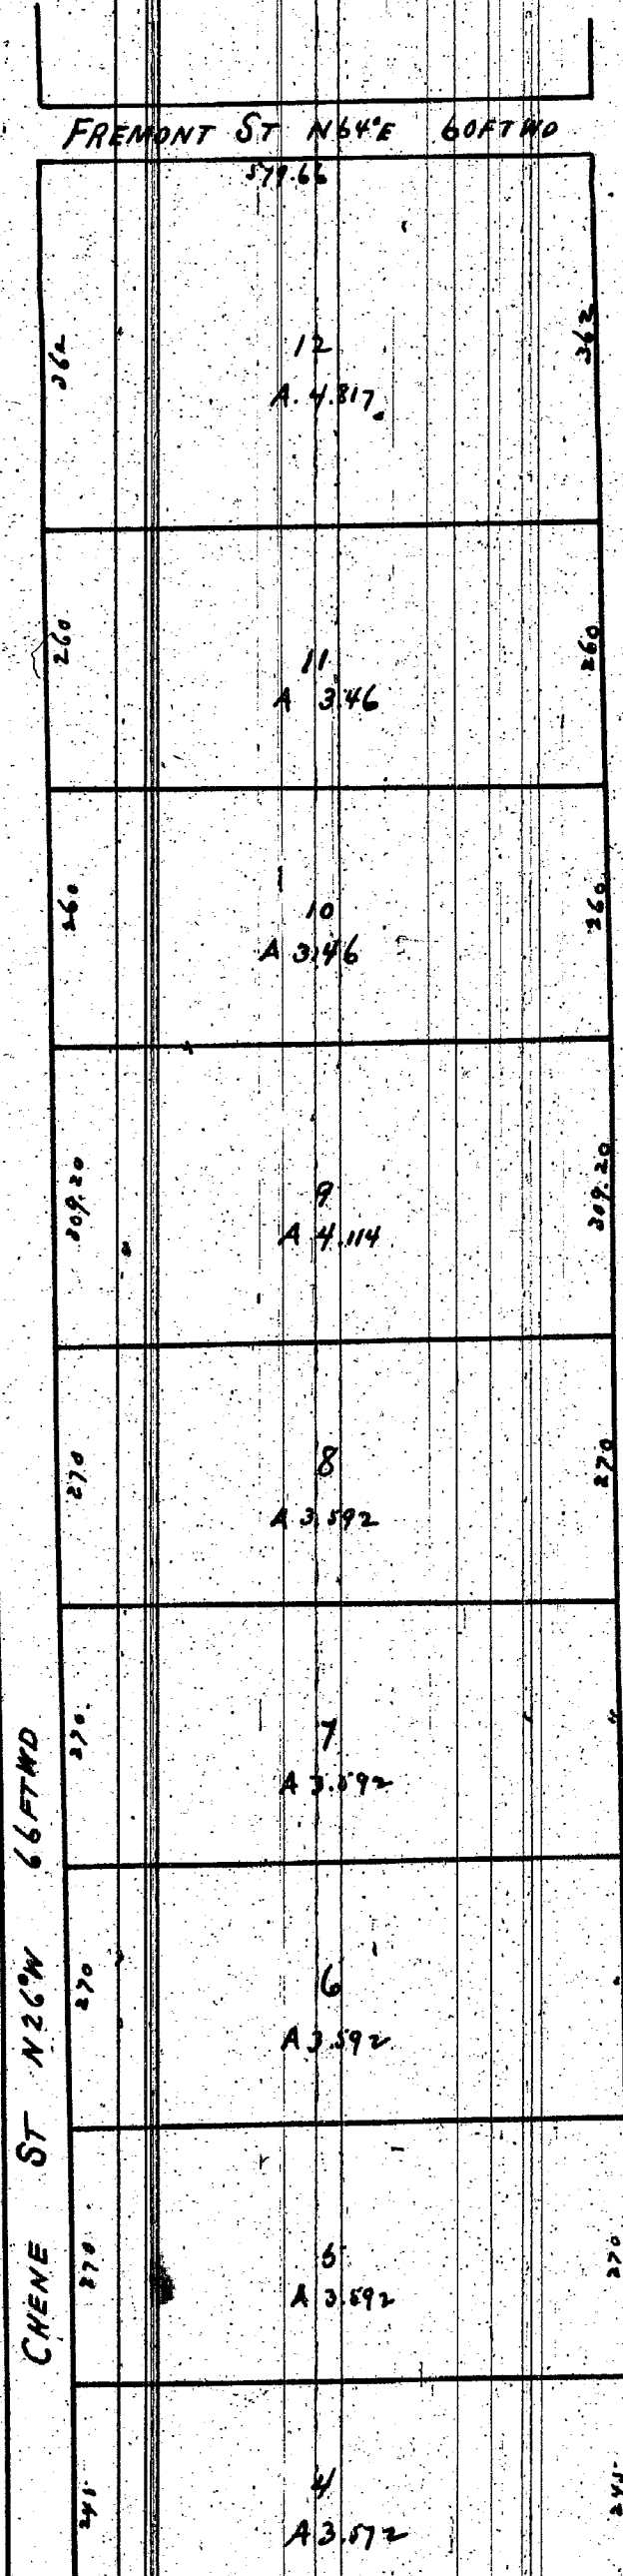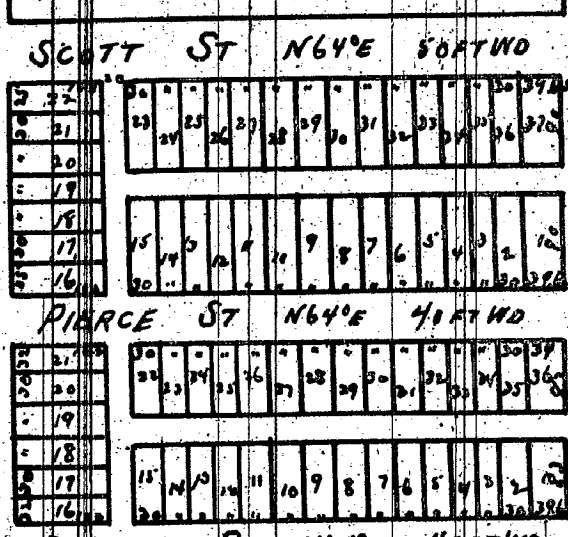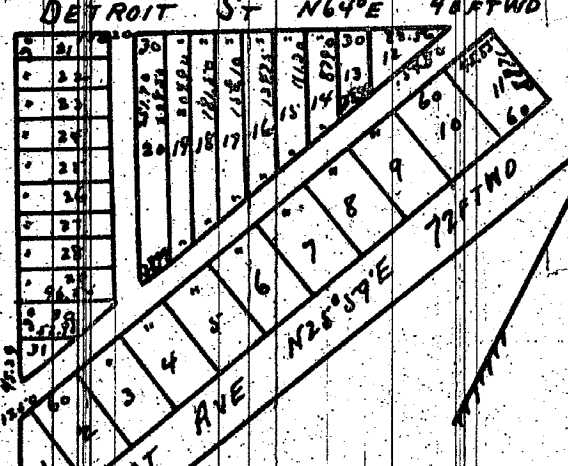

This is to certify that the above plat has been compared with the original plat of record in the office of Register of Deeds of Wayne County, and found to be a true copy of the same.

A. H. Willmarth Surveyor

