

Received for Record July 17th 1865 at 3 1/2 O'clock P.M.

Wm E Warner Register

We the undersigned owners of so much of the Bonville Chapoton farm situate in the City of Detroit & State of Michigan P.C. 11 & 453 as is embraced in the within plat do hereby adopt said plat & dedicate to the public all our right title and interest in and to the streets and alleys in said plat described

Witness our hands & seals at Detroit County of Wayne & State of Michigan this day of June 1865

In presence of
Catherine Nolan
C. J. O'Flynn

Aloysia Hardy (L.S.)

By Eugene Desmarquest
her attorney in fact

Regis E. Hamilton (L.S.)

By Eugene Desmarquest
her attorney in fact

State of Michigan }
County of Wayne } M. personally appeared before me a Notary Public in and for
said County on this 17th day of June A.D. 1865 Eugene Des-
marquest to me known to be the same person who executed the above instrument
& acknowledged that she executed the same as the free act and deed of Aloysia
Hardy & Regis E. Hamilton the persons above named as their duly appointed
Attorney & also that the above instrument was her own free act & deed also
came before me at the same time Eugene Robinson City Surveyor of the
City of Detroit known to me to be such and to be a competent Civil Engineer
and the same person who made the within plat & acknowledged the same
to be his free act and deed

In witness whereof I have hereunto set my hand and official seal
the day and year first above written



(Stamp 54)

C. J. O'Flynn

Notary Public
Wayne County Michigan

We hereby approve of the above plat

Geo. P. Baldwin Commissioner of Plan of City of Detroit

H. P. Baldwin Commissioner of Plan of City of Detroit

I hereby certify that these plats are correct
copies of the plats now on record in the Register
of Deeds office, being made under the supervision
of the Auditor General by tracing the plats on
record and affixing thereto carefully compared
copies of the dedications and certification.

Dated this 4th day of Aug. 1914


Geo H Bennett

Chief Clerk, Genl. Depts.

This is to certify that the above plat has been
compared with the original plat of record in the
office of Register of Deeds of Wayne County, and
found to be a true copy of the same.

A. H. Willmarth
Surveyor.

SUBDIVISION OF
— "THAT PORTION OF"
— "B CHAPOTON FARM P.C. 11 & 453."
— LYING BETWEEN THE NORTH SIDE OF JEFFERSON AVENUE
— "AND THE NORTH SIDE OF CONGRESS ST."

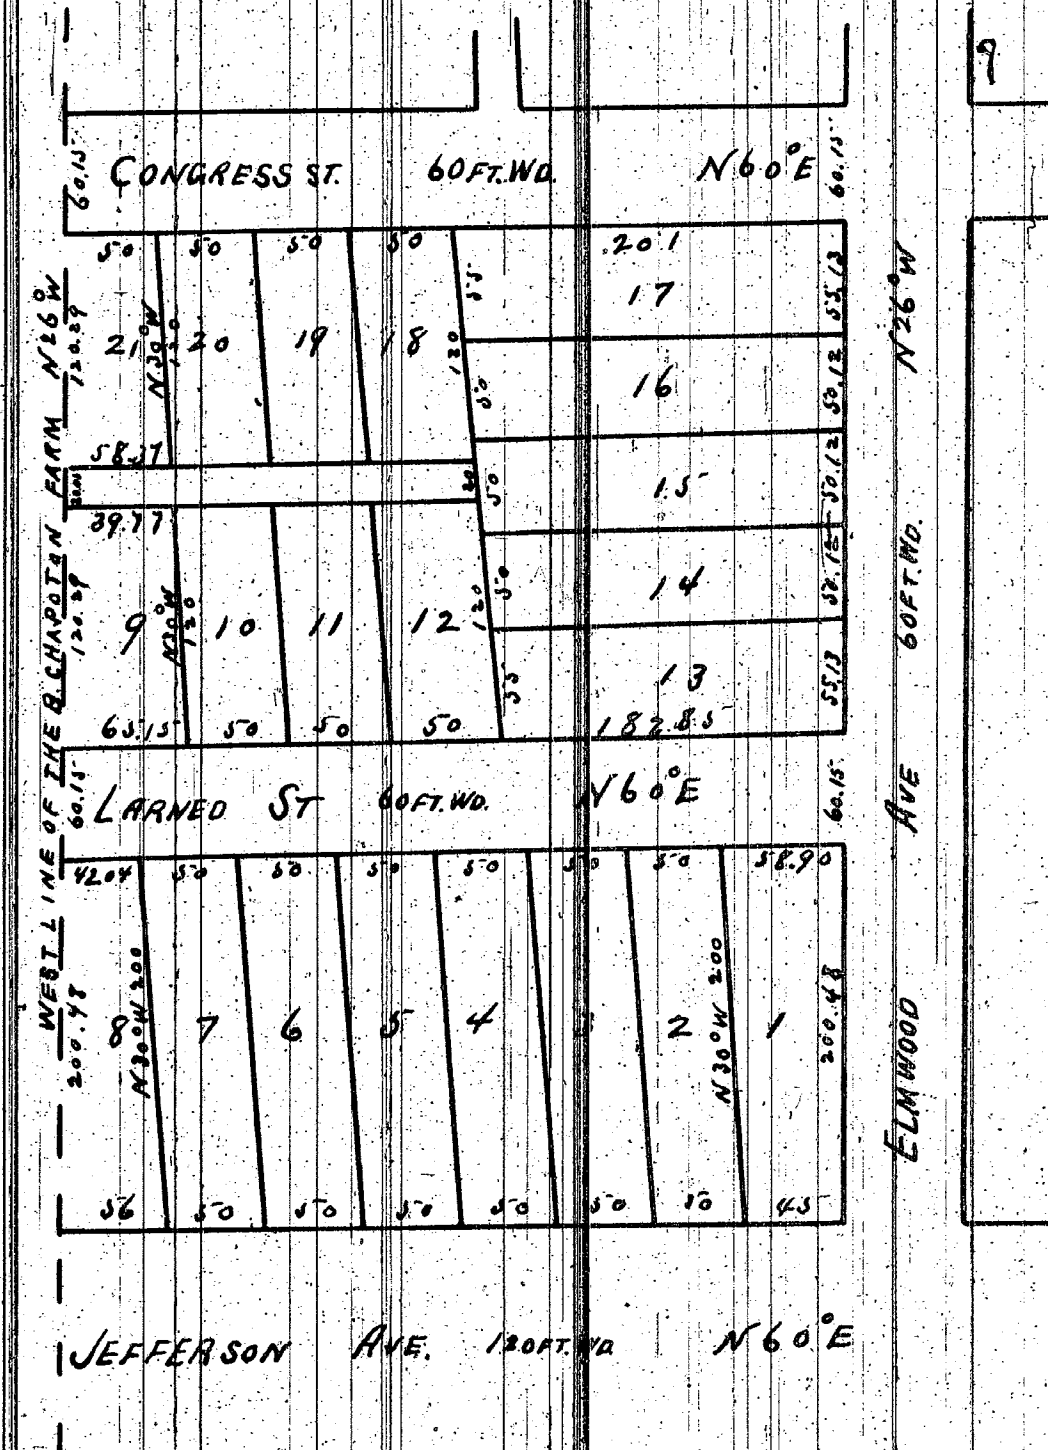

I hereby certify the above Plat to be correct
Eugene Robinson
City Surveyor

Received for Record July 18th 1865 at 4 O'clock P.M.

(Stamp 54)

William E. Warner Register.

Know all men by these presents that we Henrietta Moras and Antoine Moras her
husband of the City of Detroit Wayne County Michigan, do hereby dedicate to the Public
the perpetual use of the streets and alleys on the plat hereto annexed reserving to our-
selves our heirs and assigns the reversion thereof whenever the same may be dis-
continued by Law — But reserving also from the above plat a strip of land off the South
part of said Plat Twenty five feet wide and running the length of said plat, which is
not included in the dedication. Witness our hands and seals at Detroit this seven-
teenth day of July 1865

In presence of
Duncan Mackay
Nancy E. Downer

Henrietta Moras (L.S.)

Antoine Moras (L.S.)

State of Michigan }
Wayne County } M. On this seventeenth day of July A.D. 1865 personally appeared
before me the undersigned a Notary Public in and for said County
Henrietta Moras and Antoine Moras known to me to be the persons described in
and who executed the foregoing instrument and who severally acknowledged the
same to be their free act and deed, and the said Henrietta wife of the said Antoine
on a private examination by me separate and apart from her said husband ac-
knowledged that she executed the same freely and without fear of or compulsion
on the part of anyone

Duncan Mackay

Notary Public

Wayne County Michigan

I certify the above to be correct from calculation
Detroit February 27th 1864

John F. Munro, Sur.

This is to certify that the above plat has been
compared with the original plat of record in the
office of Register of Deeds of Wayne County, and
found to be a true copy of the same.

A. H. Willmarth
Surveyor.

Wm. H. Smith

10-29-63
James D. Padgett
City Clerk

[illegible][illegible][illegible]

SHORT FORM--TRUE COPY CERTIFICATE

I, THOMAS D. LEADBETTER, CITY CLERK of the City of Detroit, do hereby certify that the annexed paper is a True Copy of a Resolution adopted by the Common Council on SEP 14 1965 and approved by the Mayor on SEP 21 1965 as appears from the Journal of said Common Council, on file in my office.

SEP 14 1965
SEP 21 1965

OCT 8 1965


City Clerk

James J. Goodwin
City Clerk

IN WITNESS WHEREOF, I have hereunto set my hand and affixed the Corporate Seal of said City, at Detroit, on

NOTE

NOTE
REQUESTED VACATION SUBJECT TO UNDER-
GROUND EASEMENT FOR PUBLIC UTILITIES
OF OLD ST. AUBIN BET. LAFAYETTE &
ANTIETAM.

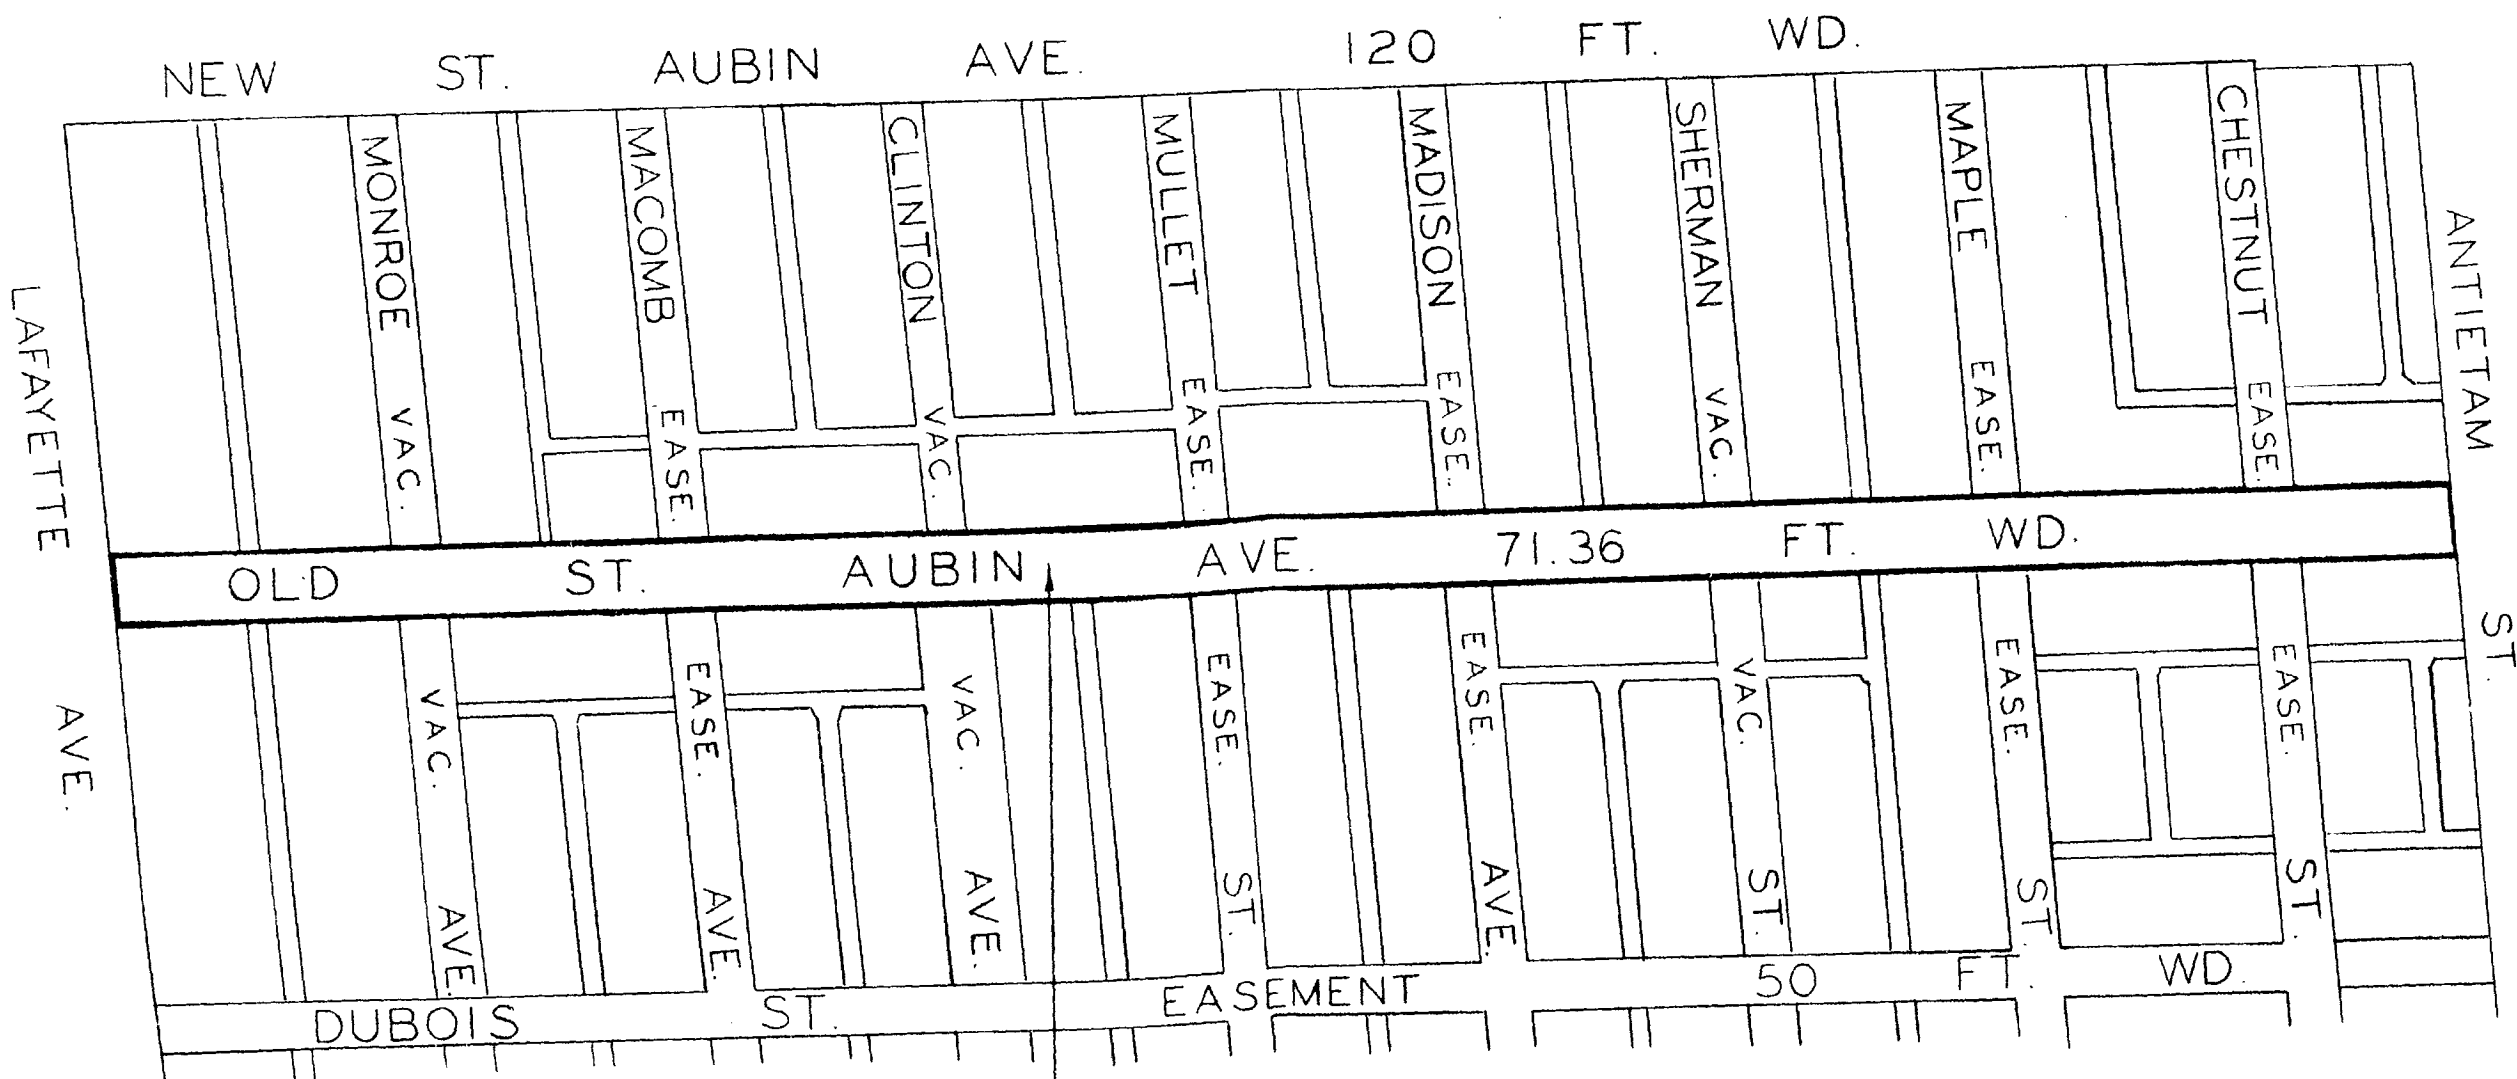

TOPO'S 38 & 39

F					DESIGNED BY	APPROVED:	CITY OF DETROIT	REQUESTED FOR		
E					DRAWN BY DJP		DEPARTMENT OF PUBLIC WORKS	OLD ST.	AUBIN.	
D							CITY ENGINEER'S OFFICE			
C					TRACED BY	ENGINEER OF	BUREAU OF DESIGN	BOOK NO.	SCALE 1" = 200'	DRG. NO. X-2364
B								PAGE NO.	DATE 6-10-65	
A					CHECKED BY	CITY ENGINEER	Form C of D-346-SH-A			
	DESCRIPTION REVISIONS				DRW. CKD. APR. DATE					