PLAT OF
SOUTHWESTERLY PART OF
"PRIVATE CLAIMS Nº 226 & 496"
BETWEEN RIVER ROUGE AND ST COSME LINE
TOWNSHIP OF ECORSE

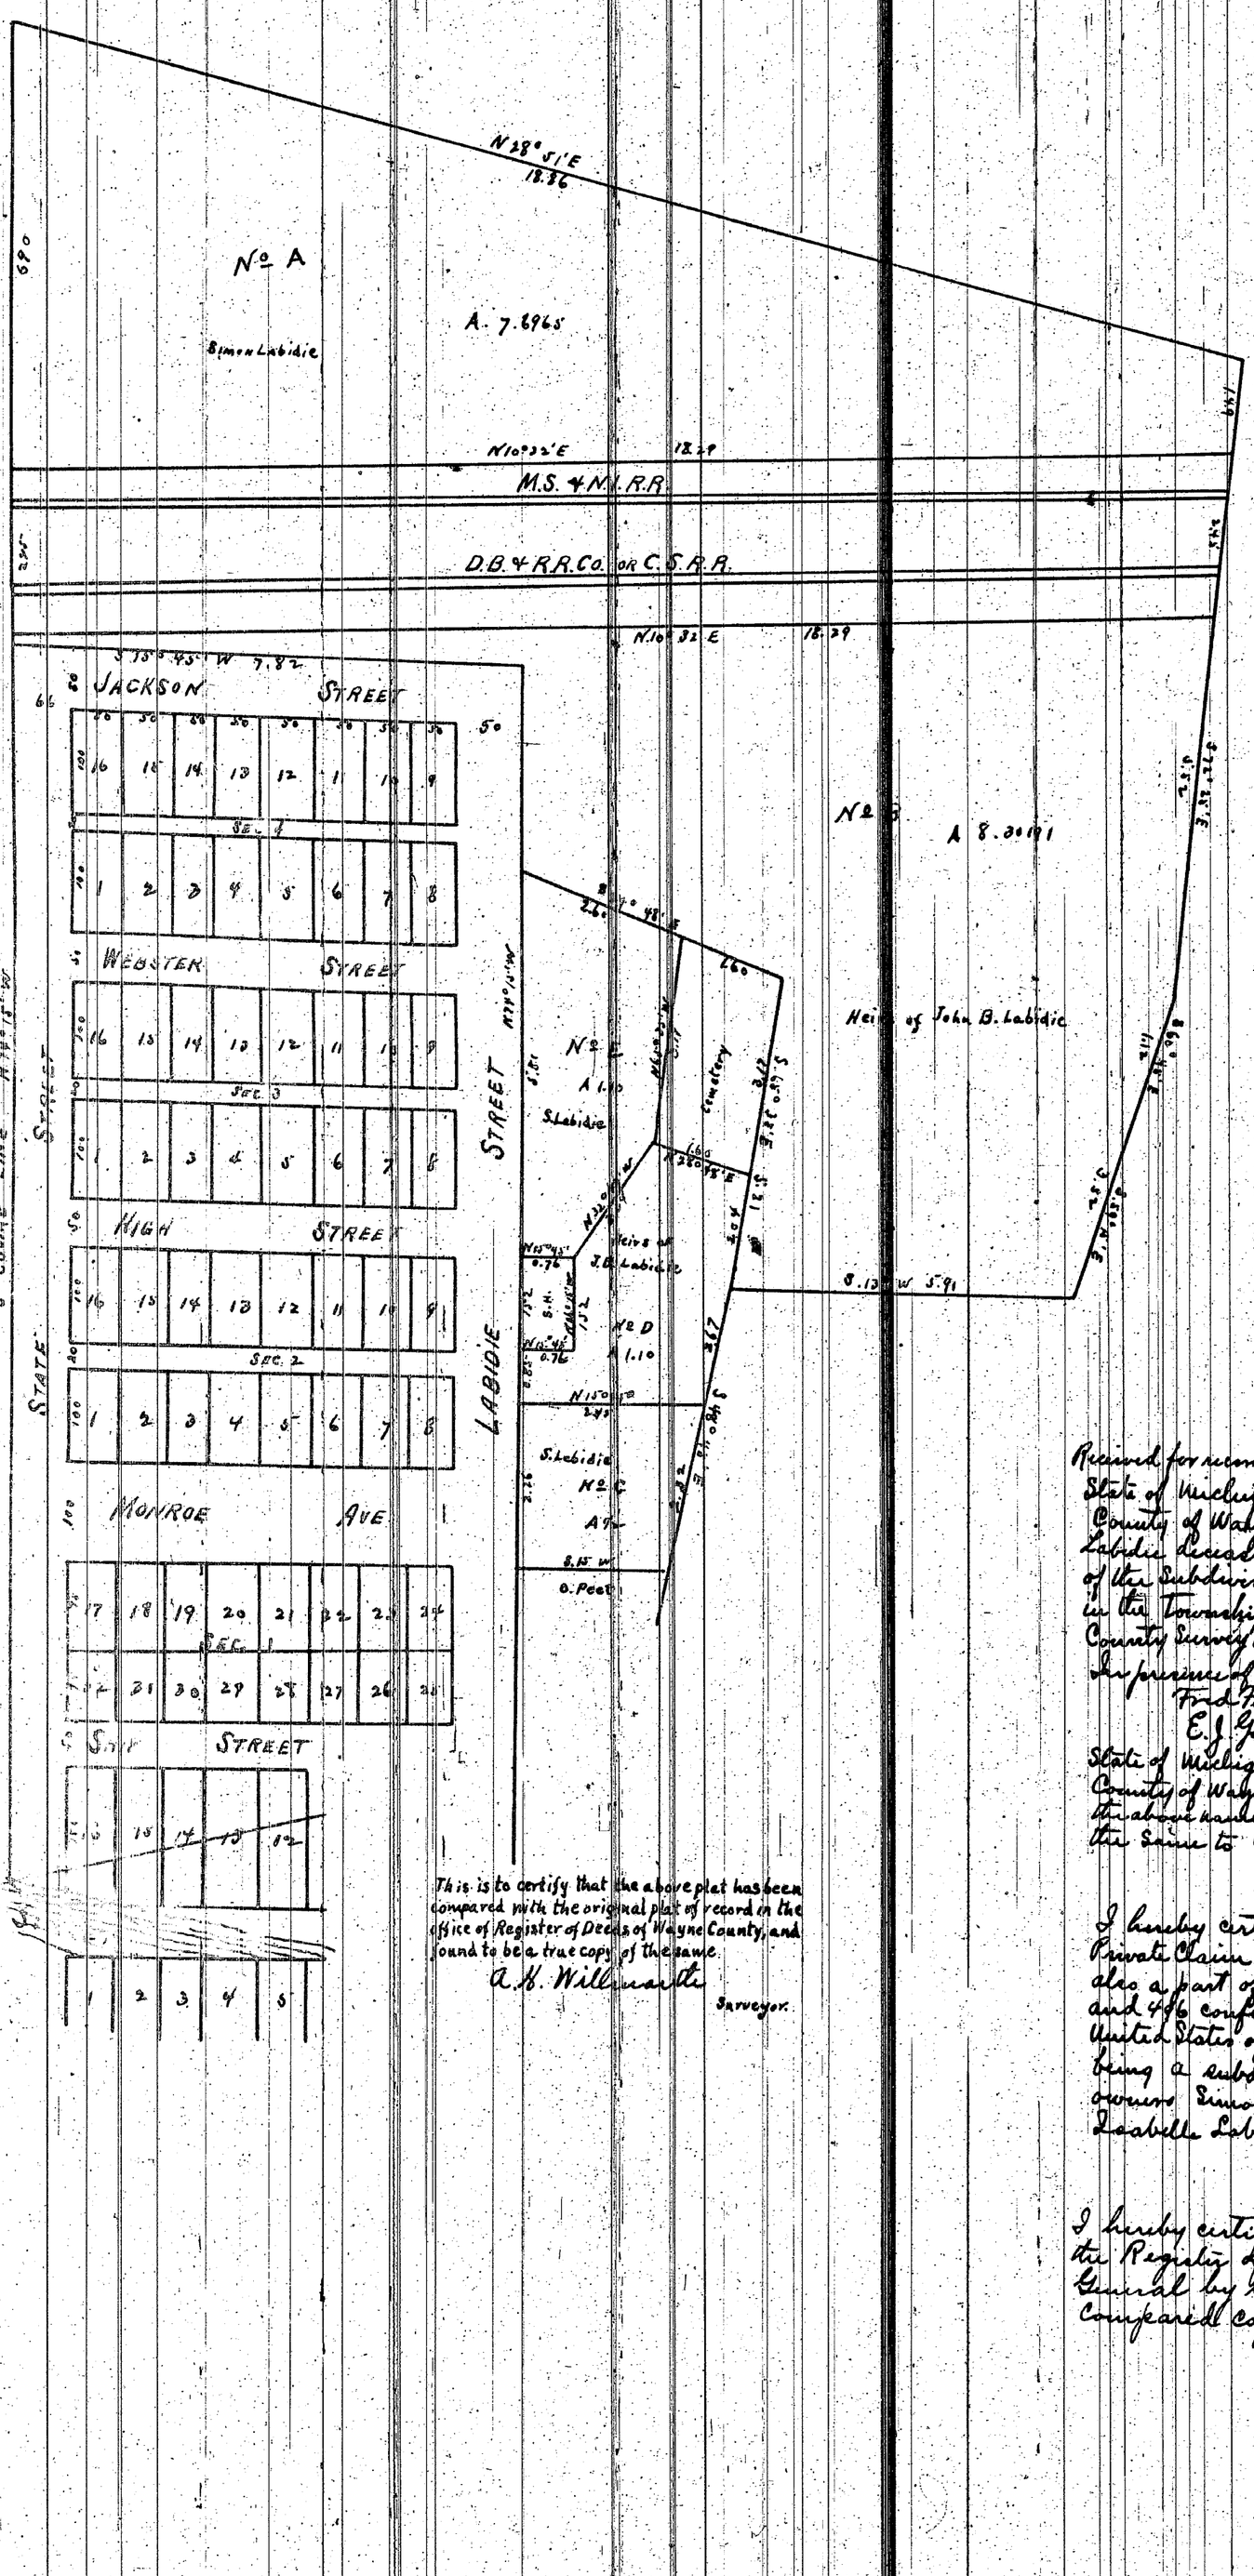

This is to certify that the above plat has been compared with the original plat of record in the office of Register of Deeds of Wayne County, and found to be a true copy of the same.

A. K. Williamson
Surveyor.

Received for record Nov 11th 1873 at 11 o'clock A.M. J.W. McMillan Register

State of Michigan } ss
County of Wayne }

We Simon Labidie, Mary Delia Labidie wife of John B. Labidie deceased and Isabella Labidie have caused this map or plat & deed survey of the Subdivision of the Southwesterly portion of Private Claim No 226 and 496 in the Township of Ecorse Wayne County Michigan to be made by E. J. Goodell County Surveyor and do hereby adopt the same Ecorse Oct 9 1873

In presence of
Fred Ferguson
E.J. Goodell

Isabella her ✕ mark Labidie
Simon Labidie
Mary D. Labidie

State of Michigan } ss
County of Wayne }

Personally appeared before me a notary public for the county the above named Simon Labidie Mary Delia Labidie and Isabella Labidie and acknowledged the same to be their free act and deed. Dated Oct 9 1873

Elijah J. Goodell
Notary Public

I hereby certify that this diagram represents a portion of land lying in the rear of Private Claim No. 226 and 496 on and near the St Cosme line so-called containing also a part of the Village plat being the southwesterly part of Private Claim No 226 and 496 confirmed to Alexis D. Labadie and Louis Labadie by the Government of the United States of America and lying between the River Rouge and the St Cosme line being a subdivision made by me into 5 lots Nos. A, B, C, D and E. for the present owners Simon Labidie Mary Delia Labidie wife of John B. Labidie deceased and Isabelle Labidie Ecorse Oct 9 1873

E. J. Goodell
Co. Surv.

I hereby certify that this plat is a correct copy of the plat now on record in the Register of Deeds office being made under the supervision of the Auditor General by tracing the plat on record and affixing thereto a carefully compared copy of the dedication and certificates

Dated this 3rd day of Aug. 1910

Geo W Bennett
Clerk And Cust. Dept.

ClibPDF - www.fastio.com