

11416

536

SUBDIVISION

OF THE


NORTH PART OF BLOCK 17.

MELDRUM FARM

city

HAMTRAMICK WAYNE CO

MICHIGAN.

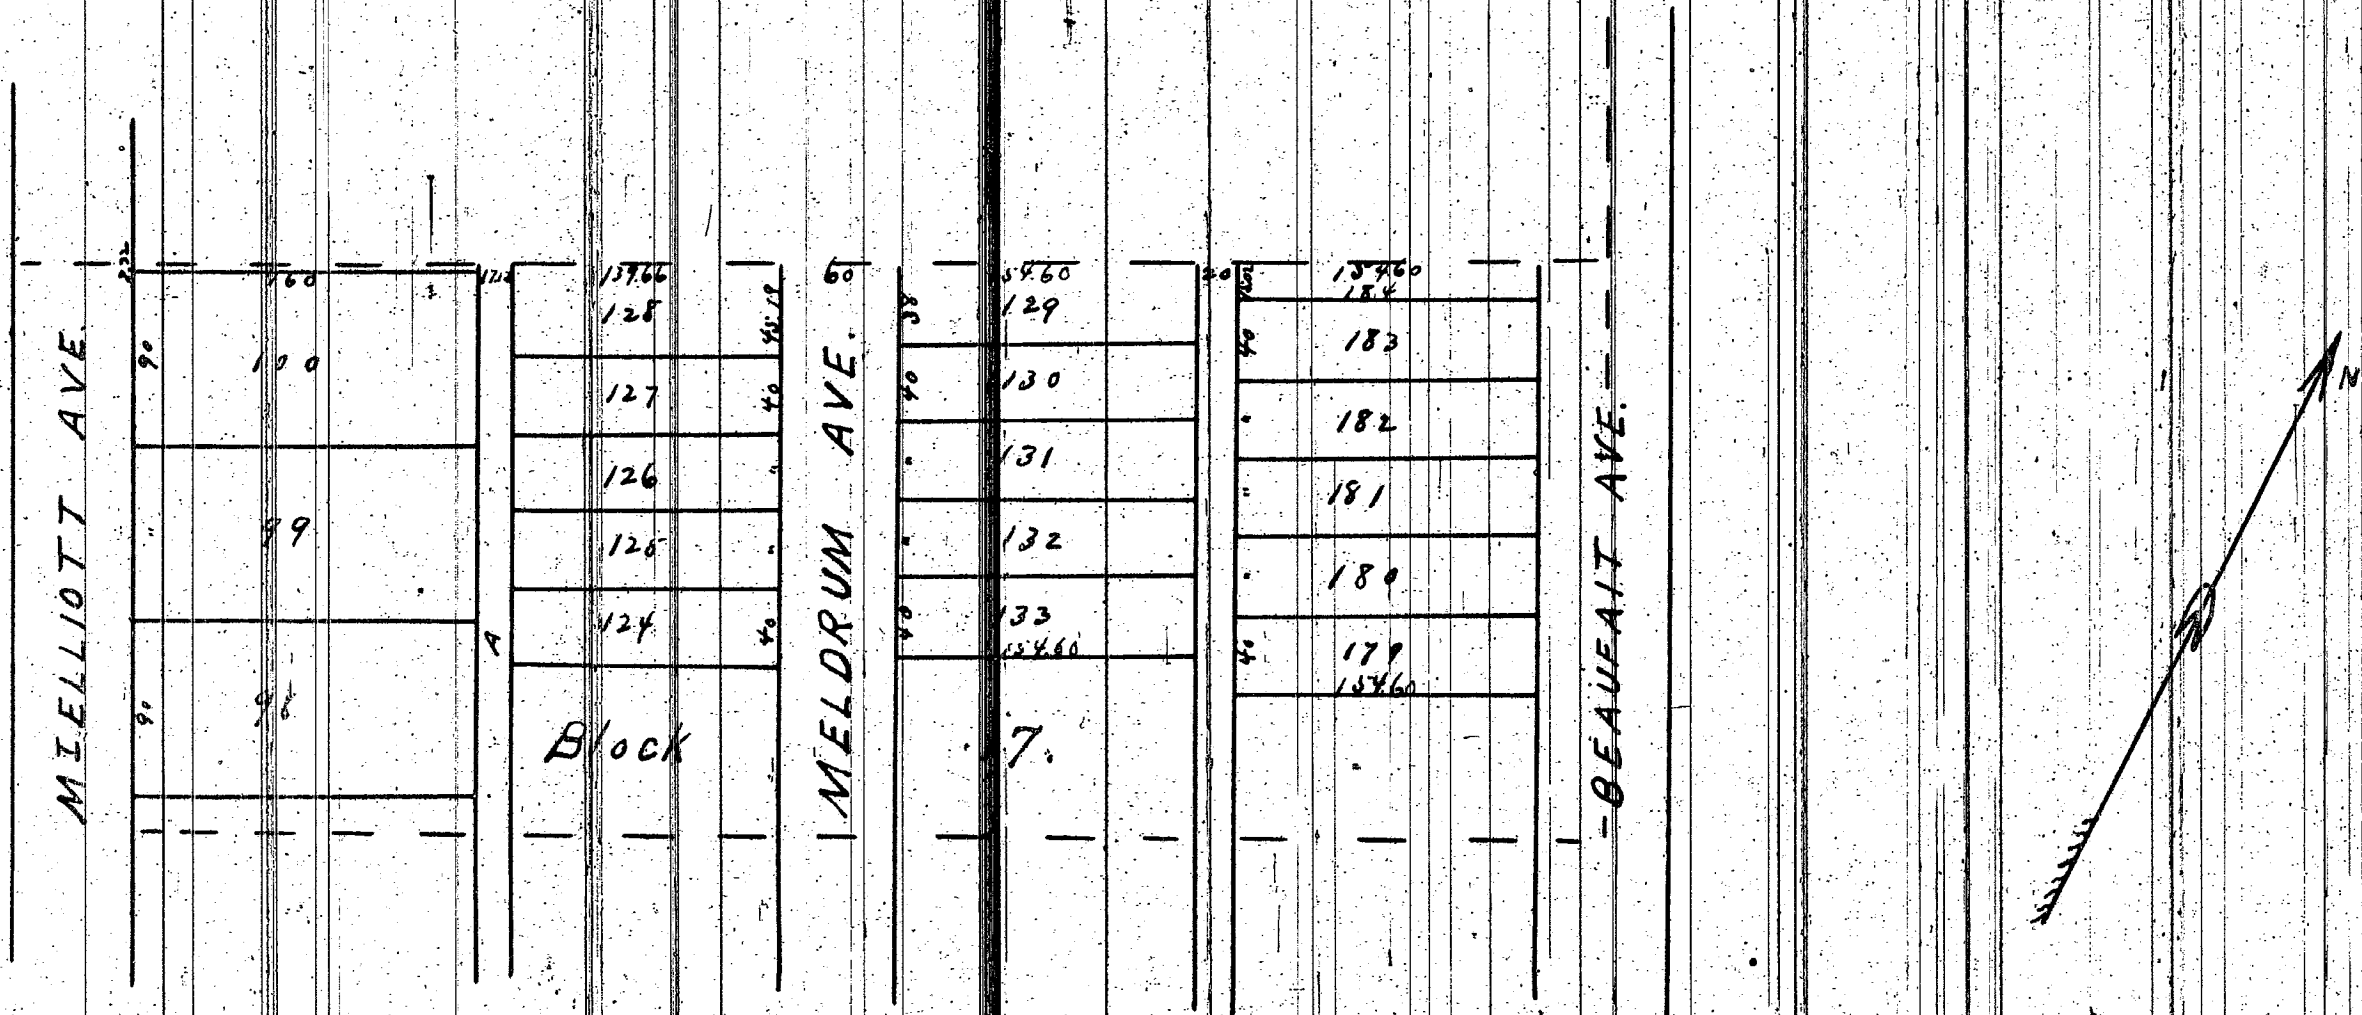

SCALE ONE INCH = 100 FEET

I hereby certify the above Plat to be correct.
Walter S. Russell
Surveyor & Civil Eng.

We Charles Dupont, and Register of Deeds for Wayne County, and Walter S. Russell, surveyor, do hereby certify that we have carefully compared with the original map of the completion of said addition to Anna E. Russell's subdivision of part of the Meldrum and Beauregard Farms, situated in Hamtramck Wayne County, Michigan and that it is an exact duplicate copy of the same for record.

Charles Dupont
Walter S. Russell

Register of Deeds } ss
Wayne County }
Recorded Aug 2nd A.D. 1877
at 12 O'clock M.
Chas Dupont
Register

Known all men by these presents that the Benjamin F. Farnsworth of Detroit Michigan assignee of Anna E. Russell, under and by virtue of an assignment made on the nineteenth day of May A.D. 1876 and recorded in the office of the Register of Deeds for the County of Wayne Michigan 176 of Subst page 136 and Anna E. Russell of Hamtramck Wayne County, Michigan have caused it to be made for record the above map as the completion of and addition to Anna E. Russell's subdivision of part of the Meldrum and Beauregard Farms made and executed on the twenty-third day of April A.D. 1872 and recorded in the office of the Register of Deeds for the County of Wayne and State of Michigan in volume 1 of Plats at page 304. The said described property being situated in the Town of Hamtramck County of Wayne and State of Michigan and we do hereby dedicate to the public the portion of the streets and alleys shown thereon, reserving to ourselves our lots or assigns the accession or reversion thereof whenever discontinued by law.

Witness our hands and seals this twenty-eighth day of May A.D. 1877.

In presence of }
Witnesses }
Walter S. Russell
Henry Russell

B. F. Farnsworth Assignee of Anna E. Russell
State of Michigan }
County of Wayne }
On this 28th day of May A.D. 1877
before me the undersigned a Notary Public in and for said County personally appeared said Anna E. Russell and Benjamin Farnsworth known to me to be the same persons who executed the above map and acknowledged the same to be their free act and deed. Henry Russell Notary Public Wayne Co. Mich.

I hereby certify that this plat is a correct copy of the plat now on record in the Register of Deeds office being made under the supervision of the Auditor General by tracing the plat on record and affixing thereto a carefully compared copy of the dedication and certificate.

Dated this 23rd day of Aug 1877
Geo W Bennett
Clerk Aud. Genl. Dist.