



PLAT of
DANIEL SCOTTEN'S Subdivision of Lot 86 and all that part
of Lot 85 lying Northerly of the Grand Trunk Railway of the
Subdivision of Private Claim N° 563 (J. B. Campau Farm so called)
Town of Springwells. Wayne County, Michigan
T. 2 S. R. 11 E.

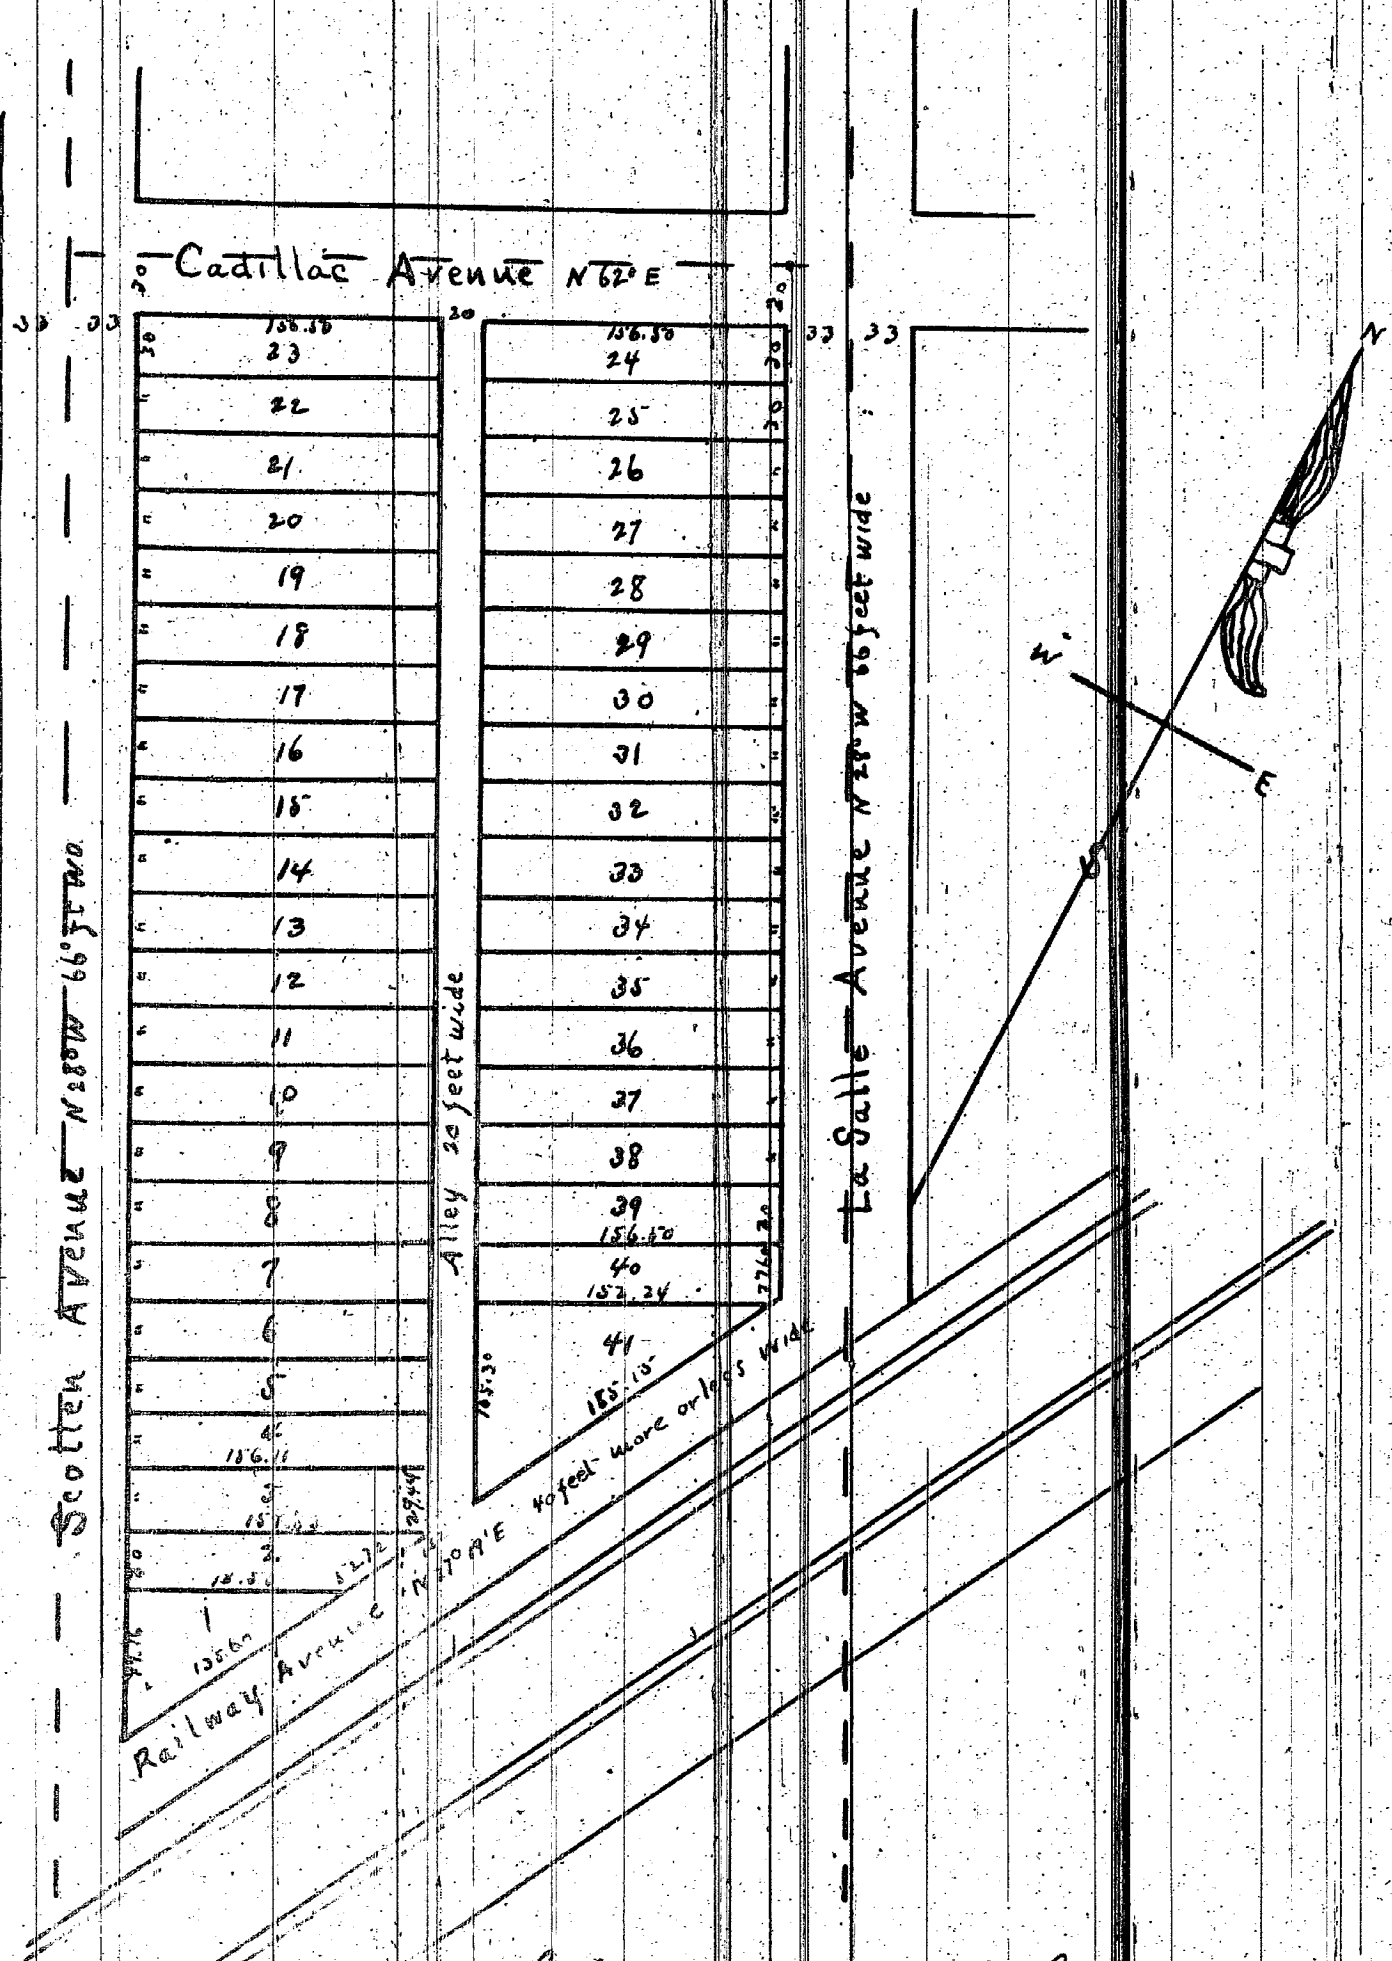

I, John F. Munro do hereby certify the
above Plat to be correct by actual survey
Witness my hand and seal
Detroit Feb 25th 1880. John F. Munro Sur (Seal)
Witness
J. H. Nood
R. H. Van Winkle

PLAT of
DANIEL SCOTTEN'S Subdivision of Lot 67 of the
Subdivision of Private Claim N° 563 (J. B. Campau Farm so
called) and of Lots 44, 45, 46, 47 & 48 of Daniel Scottens
Subdivision of that part of Private Claim N° 77 lying West
of Indian Avenue and between Lots 18 & 19 of Bela Hubbards
Subdivision of said Private Claim N° 77
Town of Springwells. Wayne County Michigan. T. 2 S. R. 11 E.

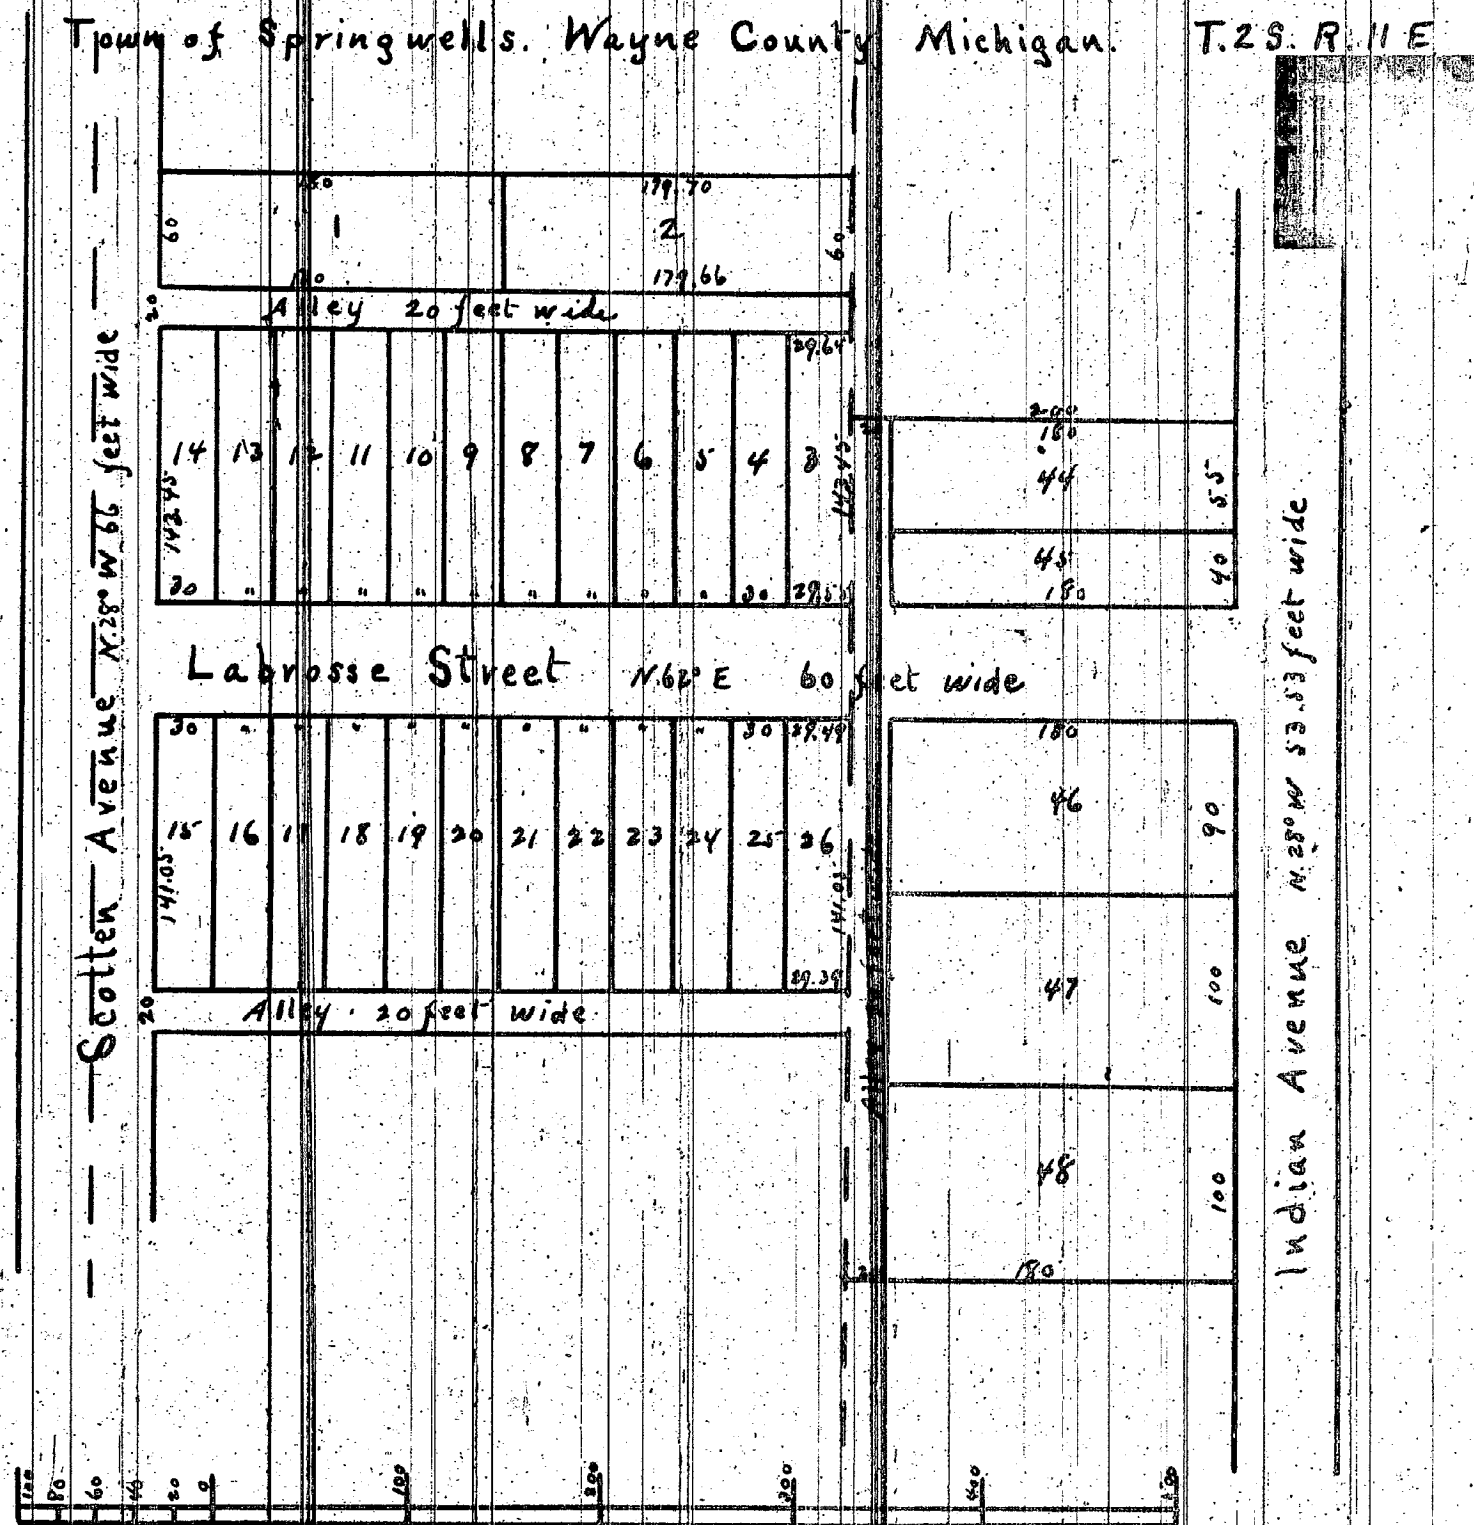

Know all men by these Presents that we, Daniel Scotten and Elizabeth
H. Scotten of Springwells Wayne County Michigan do hereby dedicate
to the Public the perpetual use of the streets and alleys in the Plat
hereto annexed reserving to ourselves, our heirs and assigns the
reversion thereof whenever the same may be discontinued by law
Dated at Detroit this Eleventh day of June 1880
In presence of
J. H. Nood
R. H. Van Winkle
Daniel Scotten (Seal)
Elizabeth H. Scotten (Seal)

State of Michigan }
County of Wayne } ss. On this Eleventh day of June
in the year One thousand eight hundred and eighty before me
the subscriber a Notary Public in and for said County personally appear
Daniel Scotten and Elizabeth H. Scotten to me known to be the same persons
described in and who executed the above instrument who severally
acknowledged the same to be their free act and deed and the said Elizabeth
H. Scotten wife of said Daniel Scotten on a private examination by me
separate and apart from her said husband acknowledged that
she executed the same freely and without any fear or compulsion
from any one.
R. H. Van Winkle
Notary Public
Wayne County
Michigan

Register of Deeds for the County of Wayne Michigan
Received for Record the
15th day of June A.D. 1880 at 11
o'clock A.M. and recorded in Book
5 of Plats on page 43.

Henry Platts Register
I hereby certify that this plat is a correct copy of the plat now on record
in the Register of Deeds office, being made under the supervision of the
Auditor General by tracing the plat on record and affixing thereto a
carefully compared copy of the dedication and certificate.
Dated this 23rd day May 1910
Geo. W. Bennett
Clerk and Audit. Dept.

County of Michigan }
County of Wayne } ss. On this 11th day of February in the
year One thousand eight hundred and eighty before me the subscriber
a Notary Public in and for said County personally appear John
F. Munro to me known to be the same person described by and who executed
the above certificate and acknowledged the same to be his free act
and deed.
R. H. Van Winkle
Notary Public
Wayne County
Michigan

Henry Platts Register
I hereby certify that we have carefully compared this
map of Plat of Daniel Scotten's Subdivision of Lot 86 and all that part
of Lot 85 lying northerly of the Grand Trunk Railway of the Subdivision
of Private Claim numbered Five hundred and sixty three (563) J. B. Campau Farm
so called in the Town of Springwells Wayne County Michigan
Also Daniel Scotten's Subdivision of Lot sixty seven (67) of the
Subdivision of Private Claim numbered Five hundred and sixty three (563)
J. B. Campau Farm (so called) and of Lots Forty four (44) Forty five (45) Forty six (46)
Forty seven (47) and Forty eight (48) of Daniel Scotten's Subdivision of that
part of Private Claim numbered Seventy seven (77) lying west of Indian
Avenue and between Lots eighteen (18) and nineteen (19) of Bela Hubbards
Subdivision of said Private Claim numbered Seventy seven (77)
in the Town of Springwells Wayne County Michigan with the original
map or plat of said subdivisions and do also certify that it is an
exact duplicate copy thereof and of the whole of each map or plat
Henry Platts Register
John F. Munro Sur.