



PLAT of
DANIEL SCOTTEN'S Subdivision of Lot 86 and all that part
of Lot 85 lying Northerly of the Grand Trunk Railway of the
Subdivision of Private Claim N° 563 (J. B. Campau Farm so called)
Town of Springwells. Wayne County, Michigan
T. 2 S. R. 11 E.

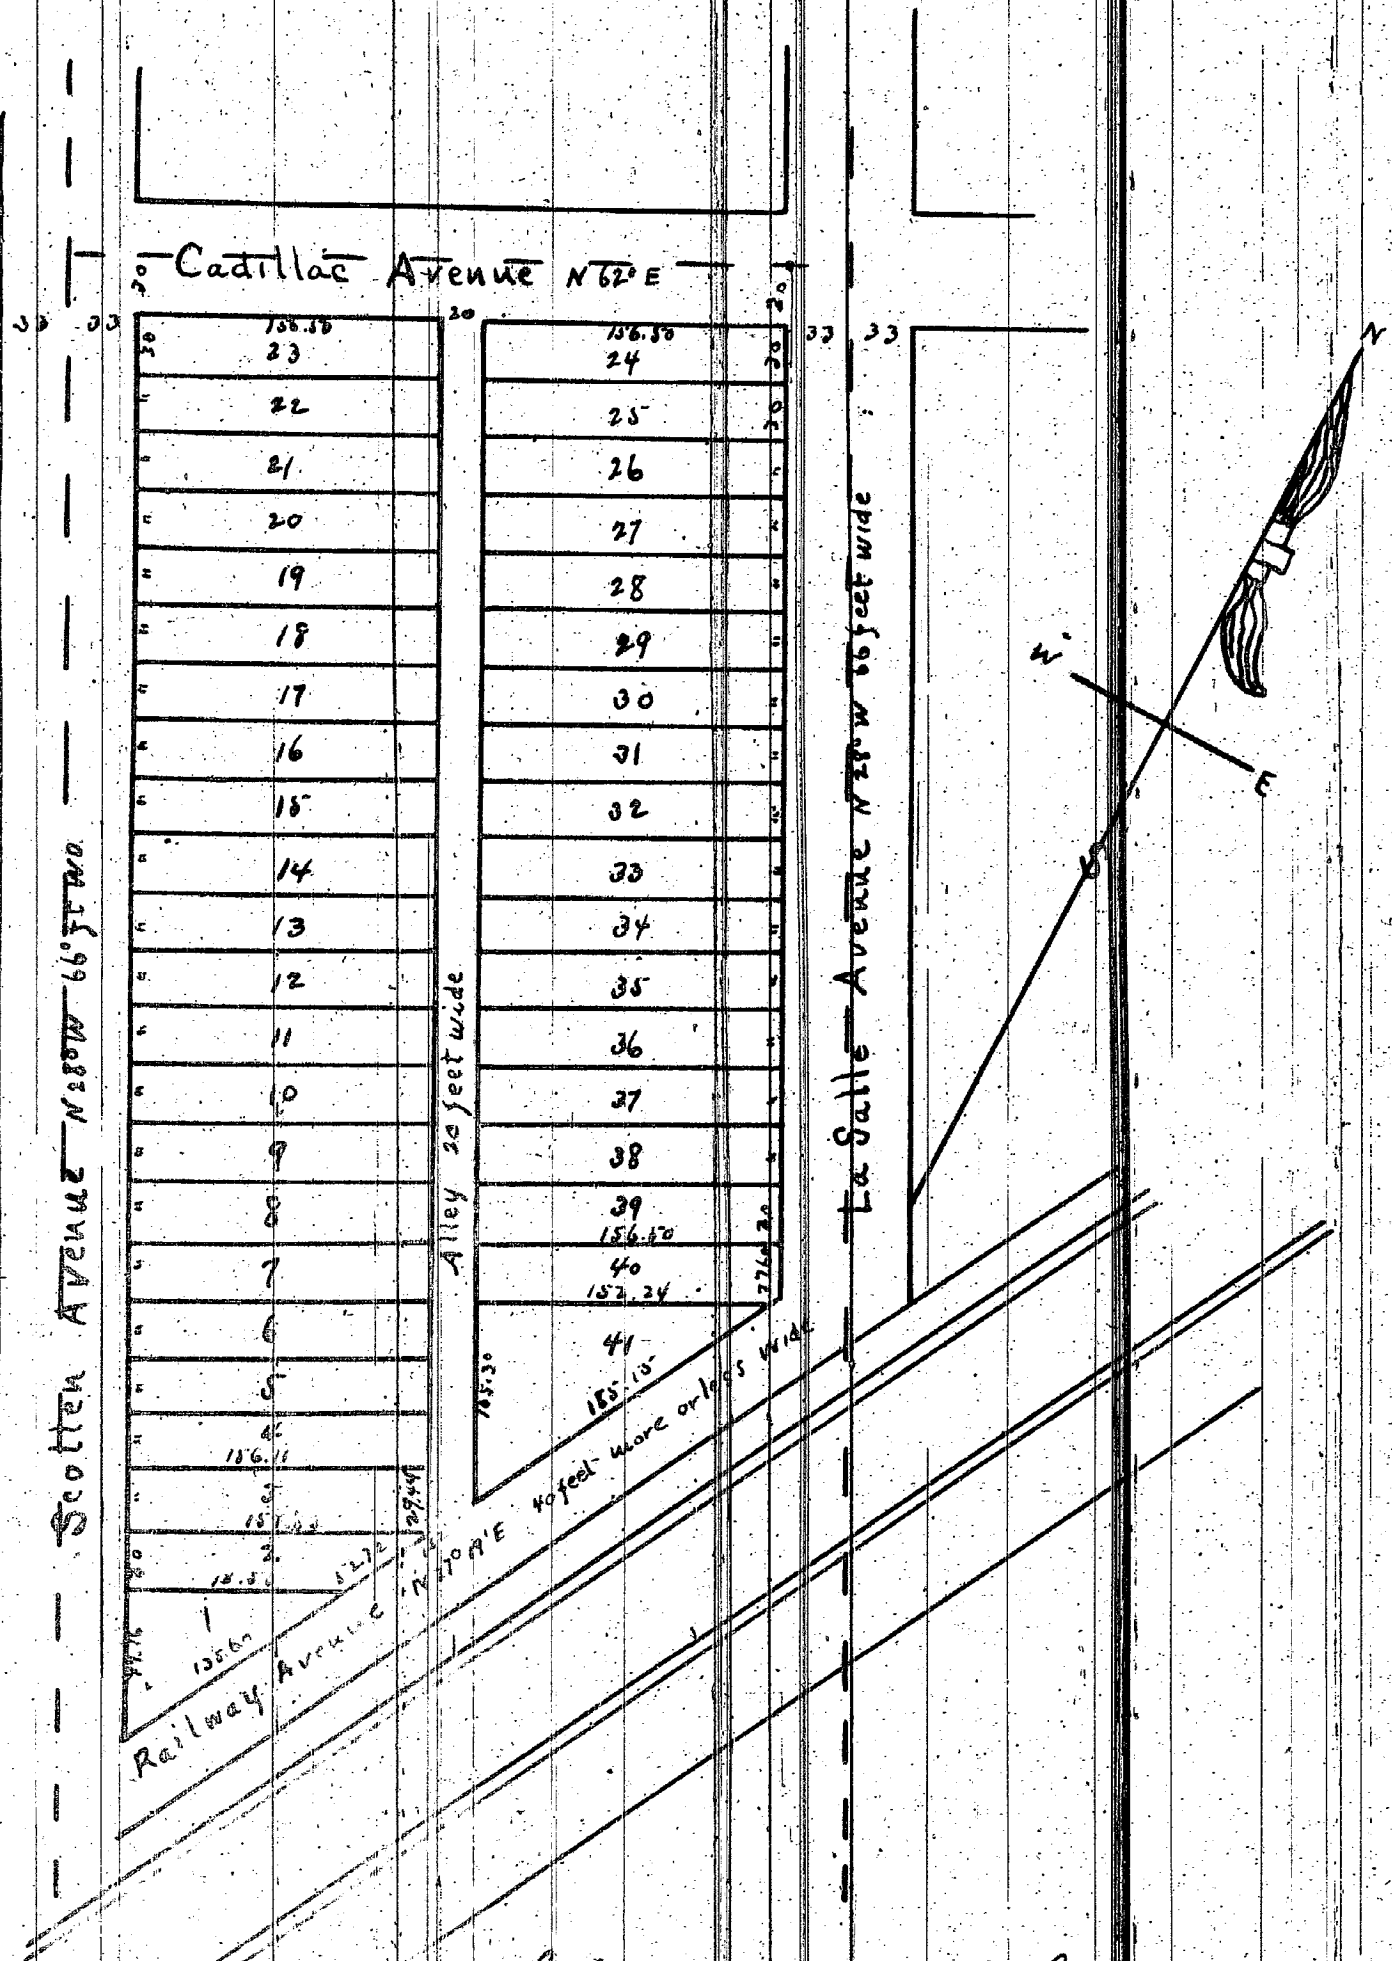

I, John F. Munro do hereby certify the
above Plat to be correct by actual survey
Witness my hand and seal
Detroit Feb 25th 1880. John F. Munro Sur (Seal)
Witness
J. W. Wood
R. H. Van Winkle

PLAT of
DANIEL SCOTTEN'S Subdivision of Lot 67 of the
Subdivision of Private Claim N° 563 (J. B. Campau Farm so
called) and of Lots 44, 45, 46, 47 & 48 of Daniel Scottens
Subdivision of that part of Private Claim N° 77 lying West
of Indian Avenue and between Lots 18 & 19 of Bela Hubbards
Subdivision of said Private Claim N° 77
Town of Springwells. Wayne County Michigan. T. 2 S. R. 11 E.

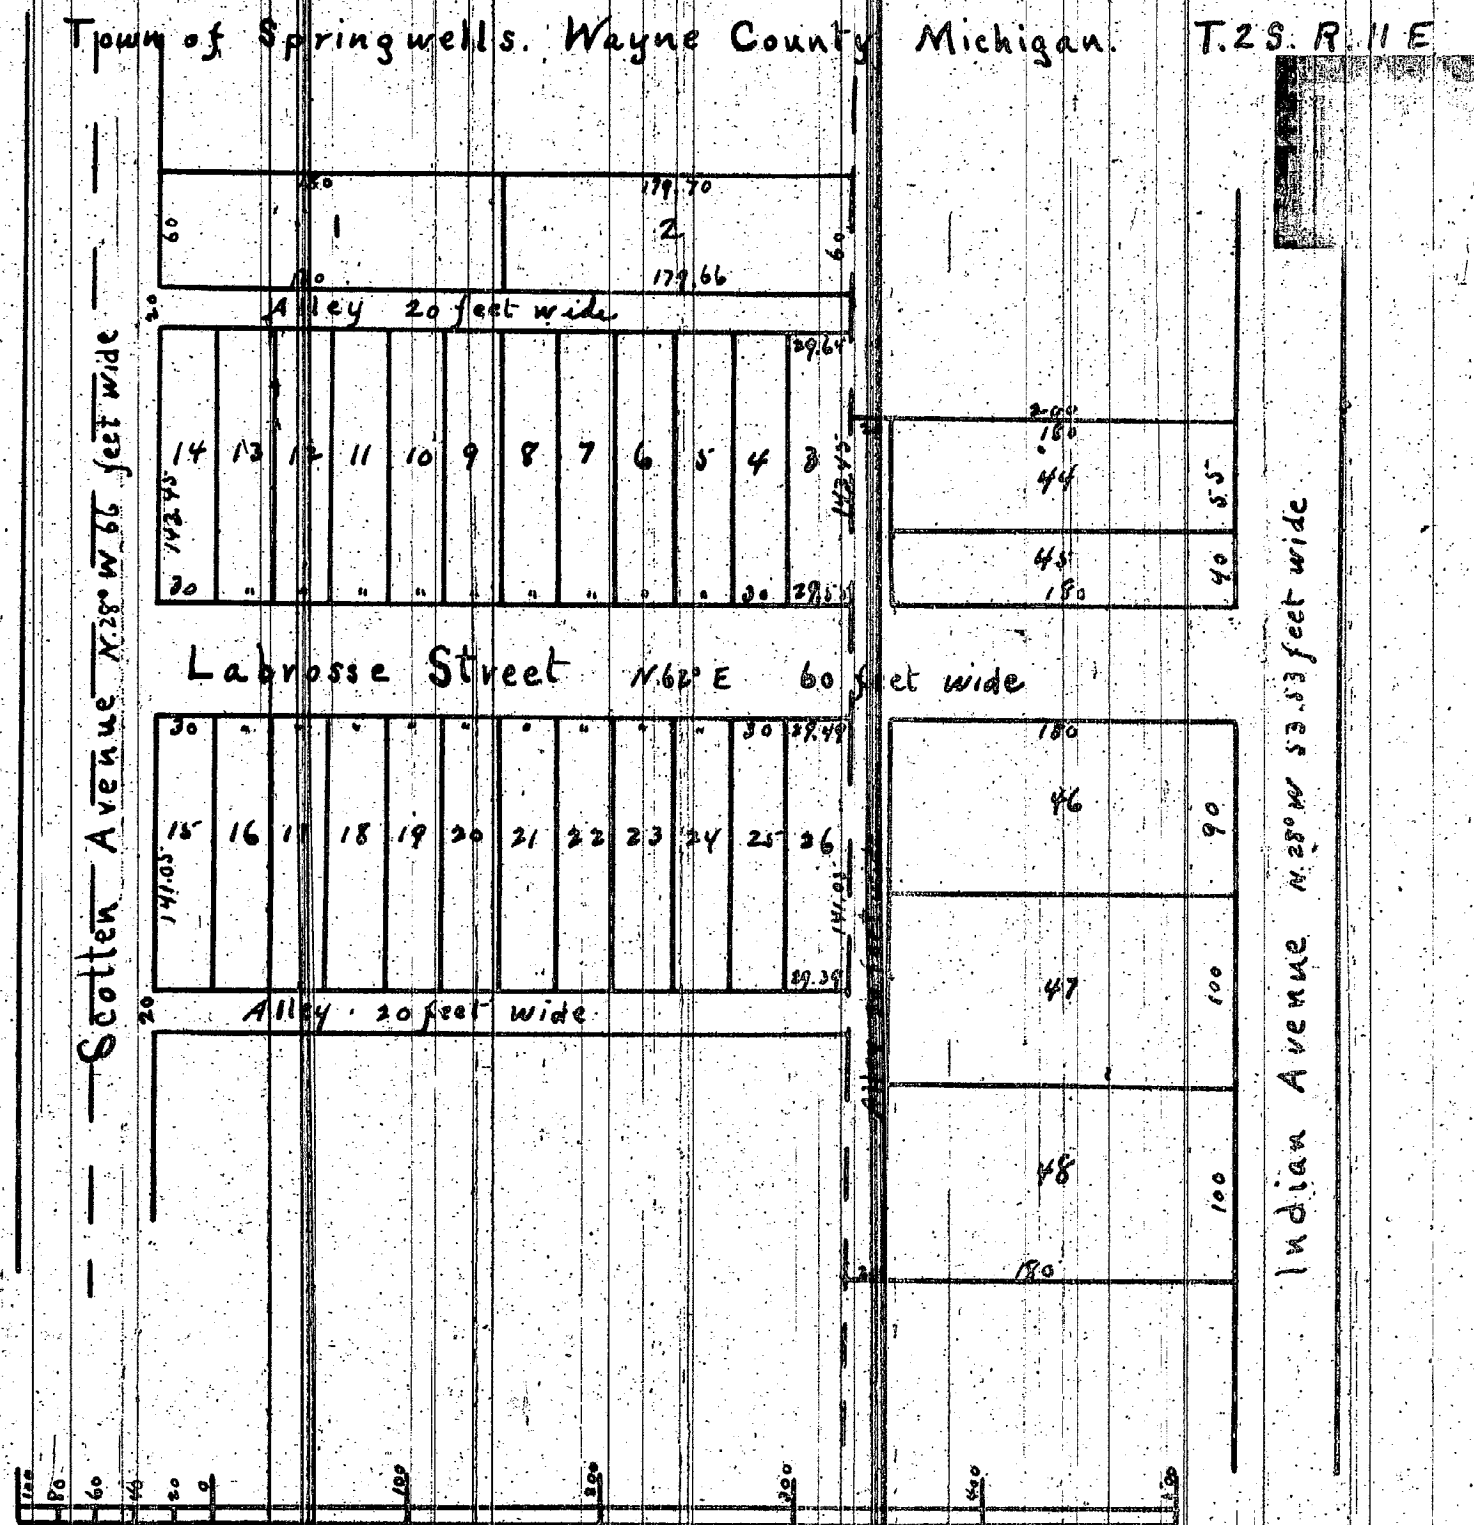

Know all men by these Presents that we, Daniel Scotten and Elizabeth
H. Scotten of Springwells Wayne County Michigan do hereby dedicate
to the Public the perpetual use of the streets and alleys in the Plat
hereto annexed reserving to ourselves, our heirs and assigns the
reversion thereof whenever the same may be discontinued by Law
Dated at Detroit this Eleventh day of June 1880
In presence of
J. W. Wood
R. H. Van Winkle
Daniel Scotten (Seal)
Elizabeth H. Scotten (Seal)

State of Michigan }
County of Wayne } ss. On this Eleventh day of June
in the year One thousand eight hundred and eighty before me
the subscriber a Notary Public in and for said County personally appeared
Daniel Scotten and Elizabeth H. Scotten to me known to be the same persons
described in and who executed the above instrument who severally
acknowledged the same to be their free act and deed and the said Elizabeth
H. Scotten wife of said Daniel Scotten on a private examination by me
separate and apart from her said husband acknowledged that
she executed the same freely and without any fear or compulsion
from any one.
R. H. Van Winkle
Notary Public
Wayne County
Michigan

Register of Deeds for the County of Wayne Michigan
and John F. Munro Surveyor do hereby certify that we have carefully compared this
map of Plat of Daniel Scottens Subdivision of Lot 67 and all that part
of Lot 85 lying northerly of the Grand Trunk Railway of the Subdivision
of Private Claim numbered Five hundred and sixty three (563) J. B. Campau Farm
so called in the Town of Springwells Wayne County Michigan
Also Daniel Scottens Subdivision of Lot sixty seven (67) of the
Subdivision of Private Claim numbered Five hundred and sixty three (563)
J. B. Campau Farm (so called) and of Lots Forty four (44) Forty five (45) Forty six (46)
Forty seven (47) and Forty eight (48) of Daniel Scottens Subdivision of that
part of Private Claim numbered Seventy seven (77) lying west of Indian
Avenue and between Lots eighteen (18) and nineteen (19) of Bela Hubbards
Subdivision of said Private Claim numbered Seventy seven (77)
in the Town of Springwells Wayne County Michigan with the original
map or Plat of said Subdivisions and do also certify that it is an
exact duplicate copy thereof and of the whole of each Map or Plat
Henry Plasse Registrar
John F. Munro Sur.
Received for Record the
15th day of June A.D. 1880 at 11
O'clock A.M. and recorded in Book
5 of Plats on page 43
I hereby certify that this plat is a correct copy of the plat now on record
in the Register of Deeds Office being made under the supervision of the
Auditor General by tracing the plat on record and affixing thereto a
carefully compared copy of the dedication and certificate
Dated this 23rd day May 1910
Geo. W. Bennett
Clerk and Audit. Dept.

By Councilman Hood:

Resolved, That all that part of Page Street, 50 feet wide, lying between the easterly line of the north-south public alley first east of Scotten Avenue and the westerly line of the north-south public alley second east of Scotten Avenue, also

All that part of Ida Avenue, 50 feet wide, between the easterly line of Scotten Avenue and the westerly line of the north-south public alley second east of Scotten Avenue; also

All that part of the east-west alley, 9 feet wide, first north of Ida Avenue between Scotten and the north-south alley second east of Scotten Avenue; also

All that part of the north-south public alley, 18 feet wide, north of Ida Avenue and first east of Scotten Avenue; also

All that part of the north-south public alley, 18 feet wide, south of Ida Avenue, and first east of Scotten Avenue; also

All that part of the east-west public alley, 18 feet wide, south of Ida Avenue between Scotten and the north-south public alley second east of Scotten;

All of the above streets and alleys appear in the following subdivisions:

"Schmidt and Lemke's Subdivision" of the south 1/4 of Outlot 69 and lot 5 of the subdivision of Outlot 68, Private Claim 563, J. B. Campau Farm, Detroit, Wayne County, Michigan, as recorded in Liber 20, Page 74, Plats, Wayne County Records;

"Frederick and Schleyer's Subdivision" of lots 1 and 2 of Daniel Scotten's Subdivision of lot 67, Private Claim 563, and lots 1 and 2 of Daniel Scotten's Subdivision of lot 68, Private Claim 563, Detroit, Wayne County, Michigan, as recorded in Liber 20, Page 13, Plats, Wayne County records;

"Daniel Scotten's Subdivision" of lot 68 of the subdivision of Private Claim 563, J. B. Campau Farm, Township of Springwells (now Detroit), Wayne County, Michigan, as recorded in Liber 1, Page 190, Plats, Wayne County records;

Daniel Scotten's Subdivision of lot 67 of the subdivision of Private Claim 563, J. B. Campau Farm (so called), and lots 44, 45, 46, 47, and 48 of Daniel Scotten's Subdivision of that part of Private Claim 77 lying west of Indiana Avenue and between Lots 18 and 19 of Bela Hubbard's Subdivision

of said Private Claim 77, Township of Springwells (now Detroit) Wayne County, Michigan, T.2.S., R.11.E., as recorded in Liber 5, Page 43, Plats, Wayne County records,

Be and the same are hereby vacated as streets and alleys to become a part and parcel of the abutting property subject to the following easement provisions:

Easements are hereby retained for the following City departments in the streets and alleys listed::

1) Public Lighting Commission for underground facilities: All that part of Page Street, 50 feet wide, as described above.

2) Detroit Metro Water Department, for a water main: All that part of Page Street, 50 feet wide, as described above.

3) Detroit Fire Department for hydrants: All that part of Page Street, 50 feet wide, as described above.

4) Detroit Metro Water Department for sewers: All that part of Ida Avenue, 50 feet wide, between the east line of Scotten and the east line of the north-south alley first east of Scotten; and

The north-south alley, 18 feet wide, north of Ida Avenue and first east of Scotten Avenue; and

The east-west alley, 9 feet wide, north of Ida Avenue between Scotten and the alley second east of Scotten

Said easements are subject to the following provisions:

FIRST, said owners hereby grant to and for the use of the above named City departments easements or right of ways over vacated public street and alley hereinabove described for the purposes of maintaining, installing, repairing, removing, or replacing public utilities such as water mains, sewers, electric light conduits or things usually placed or installed in a public street and alley in the City of Detroit, with the right to ingress and egress at any time to and over said easement for the purpose above set forth.

SECOND, said owners for their heirs and assigns further agree that no buildings or structures of any nature whatsoever including but not limited to concrete slabs or driveways, retaining or partition walls (except necessary line fence) shall be built or placed upon said easement, nor any change of surface grade made, without prior approval by the Departments listed,

THIRD, that if at any time in the future the owners of any lots abutting on said vacated streets and alleys shall request the removal and/or relocation of any existing utilities in said easements, such owners, upon whose property the utilities are located shall pay all costs incidental to such removal and/or relocation, unless such charges are waived by the utility owners,

PROVIDED FURTHER, That if any utility located or to be located in said property shall break or be damaged as a result of any action on the part of the petitioner or assigns (by way of illustration but not limitation), such as storage of excessive weights of materials or construction not in accordance with Section 2, mentioned above, then in such event the petitioner or assigns shall be liable for all costs incidental to the repair of such broken or damaged utility.

Adopted as follows:
Yeas, — Councilmen Browne, Hood, Levin, Rogell, Van Antwerp and President Ravitz — 6.

Nays — None.

Map attached
Li: 18710
Pa: 656
Rec. 1-24-74

Wayne
10188
1161
11572

STATE OF MICHIGAN)
CITY OF DETROIT) ss.

SHORT FORM - TRUE COPY CERTIFICATE

I, JAMES H. BRADLEY, CITY CLERK of the City of Detroit, do hereby certify that the annexed paper is a True Copy of a Resolution

adopted by the Common Council on December 28, 1973

and approved by the Mayor on December 31, 1973

as appears from the Journal of said Common Council, on file in my office.

IN WITNESS WHEREOF, I have hereunto set my hand and affixed the Corporate Seal of said City, at Detroit, on

January 18, 1974

James H Bradley
City Clerk

PETITION NO. 2621
BOARD OF ED.
5057 WOODWARD
PHONE ~ 833-7900

APPROVED IN
SCC Adj. Session
of 12-28-73

REQUESTED
VACATIONS —

SCOTTEN // AVE. 50 FT. W.D.

PAGE

WESTERN

H. S.

10188

1161

11572
5/3/1

PUBLIC ALLEY

SCHMIDT & LEMKE'S
SUBN
FREDERICK &
SCHLEYER'S SUBN.
D. SCOTTEN'S SUBN.
TCPO NO. 18C
SCALE 1"=100'

PORTER ST 60 FT. WD.

FOR OFFICE USE ONLY

B				
A				
DESCRIPTION		Drwn	Chkd	Appd
REVISIONS				
DRAWN BY <i>PLUNGIS</i>	APPROVED			
TRACED BY	APPROVED			
CHECKED <i>ER</i>	APPROVED			
CITY ENGINEER				

REQUESTED
VACATIONS



CITY OF DETROIT
Dept. of Public Works
City Engineers Office

Job No. 1(1)

Drwg. No. X-2621

Date 7-27-71