


Plat and Dedication of Alley on Riopelle and Desjardins Farms
in Block bounded by Riopelle & Orleans Division & Alfred Streets
through Lots 43 to 48 inclusive of Riopelle Farm of Gualiot and Lots 16 to 21 inclusive Schulte of part O. L. & Desjardins Farm
Detroit Wayne Co. Michigan

Division St N 64° E 50 ft

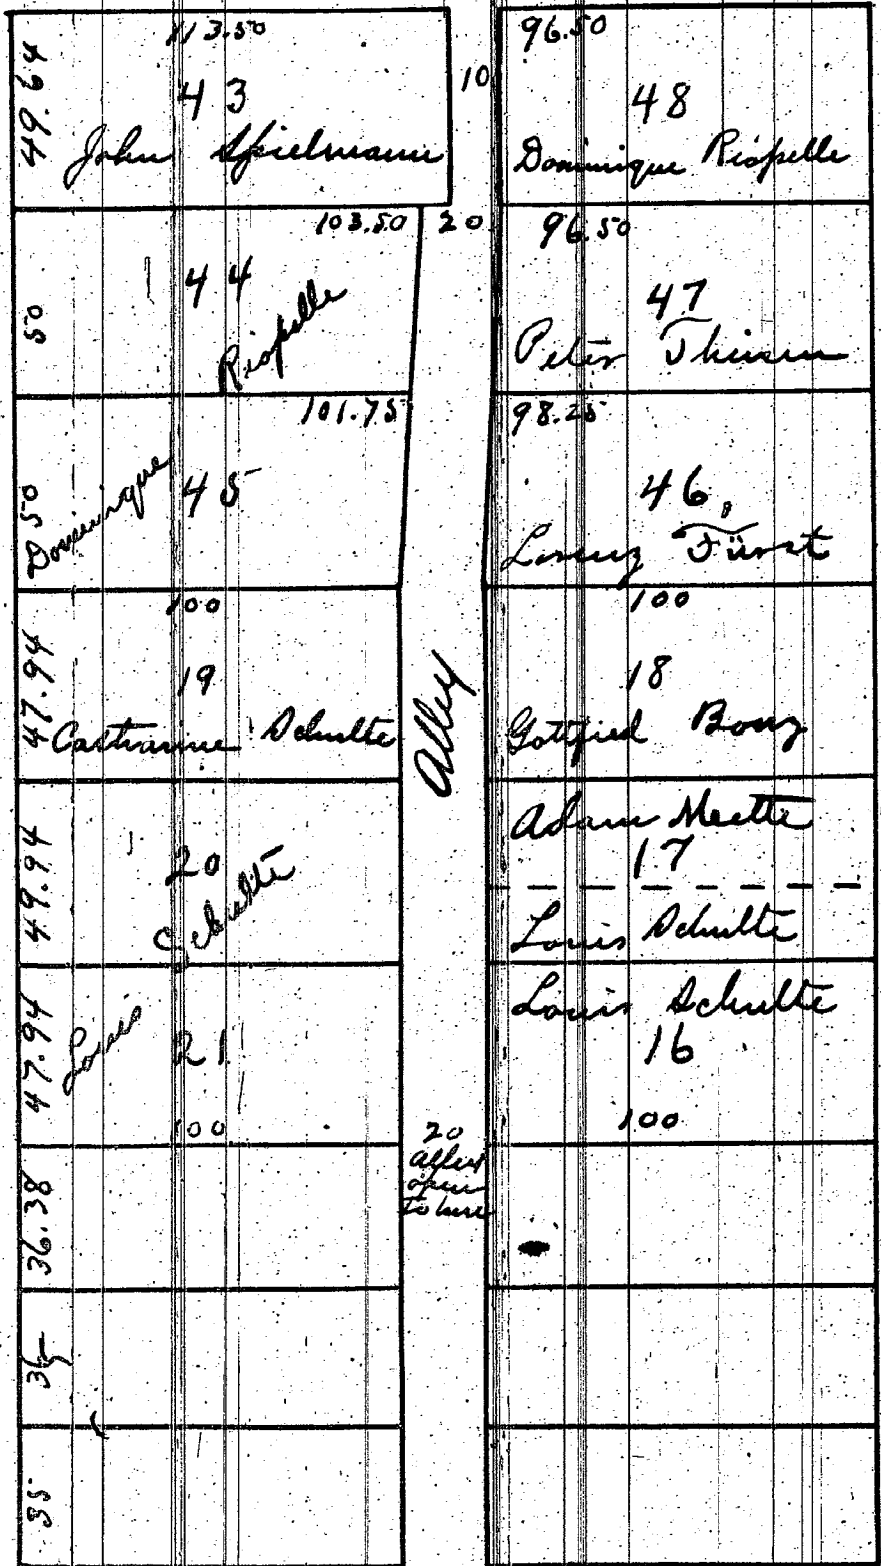

Orleans St - N 26° W. 40 ft

Scale of feet - 1 inch = 50 ft

I hereby certify the above map to be correct.
John M. Loughlin
Surveyor

Approved June 4th 1880
William H. Langley
Frederick Rusch
Benjamin Briscoe
State of Michigan
County of Wayne

Board of Public Works

We Henry Place, Registrar of Deeds for Wayne Co. Mich. and John M. Loughlin
Surveyor do hereby certify that we carefully compared the above plat of Alley in Block
bounded by Riopelle & Orleans Division & Alfred Streets with the original plat and
and that it is an exact duplicate copy of same for record
State of Michigan
County of Wayne

On this 27th day of May 1880 before me the Subcriber a
Notary Public in and for said County personally appeared Ludwig Furst
Barbara Furst to known to be the persons who executed the same to be their free
act and deed

Henry Martz
Notary Public, Wayne Co. Mich.

On this 30th day of March 1880 before me the Subcriber a Notary Public in
and for said County personally appeared Dominique Riopelle John Spielmann Catharine Schulte Louis
Schulte Adam Hette Theresia Hette Gottlieb Bong Elisabeth Bong and Peter
Thiesen to me known to be the persons who executed the above and acknowledged the same to be
their free act and deed

Registers Office of
Wayne County
Received for record the 5th
day of June A.D. 1880 at 10³⁰ O'clock A.M.
and recorded Book 5 of Plats on Page 39
Henry Place
Register

I hereby certify that this plat is a correct copy of the
plat now on record in the Register of Deeds Office being
made under the supervision of the Auditor General
by tracing the plat on record and affixing thereto a
carefully compared copy of the dedication certificate
Dated this 22nd day of Aug. 1910
Geo H Bennett
Clerk, Aud. Genl's Dept.

Know all men hereby that We
Dominique Riopelle John Spielmann
Catharine Schulte Louis Schulte Adam
Hette and Theresia Hette his wife Gottlieb Bong
and Elisabeth Bong his wife Ludwig Furst
and Barbara Furst his wife and Peter
Thiesen have caused to be made the above
map of the opening of the Alley in the Block
bounded by Orleans & Riopelle Division
& Alfred Streets and we hereby dedicate to
to the perpetual use of the public the
Alley shown thereon reserving to ourselves
our heirs and assigns the reversion or
reversions thereof whenever discontinued by Law
Subject on the part of Dominique Riopelle to a five years
Lease given on Lot 48 from Sept 1st 1879 also a five years lease
on Lot 44 from April 28th 1879 and a five years lease on Lot 48 from Oct 7th 1879
Witness our hands & seals this 20th day of
March, 1880

Dominique Riopelle (L.S.) Ludwig Schulte (L.S.)
John Spielmann (L.S.)
Gottlieb Bong (L.S.) Peter Thiesen (L.S.)
Adam Hette (L.S.) Theresia Hette (L.S.)
Ludwig Furst (L.S.) Barbara Furst (L.S.)