


PLAT of
ALEXANDER C. MCGRAW'S Subdivision of Lots 1, 2 & 3 of Park Lot 44
Governor & Judges Plan. City of Detroit, Wayne Co. Michigan.
T. 15. R. 12 E.

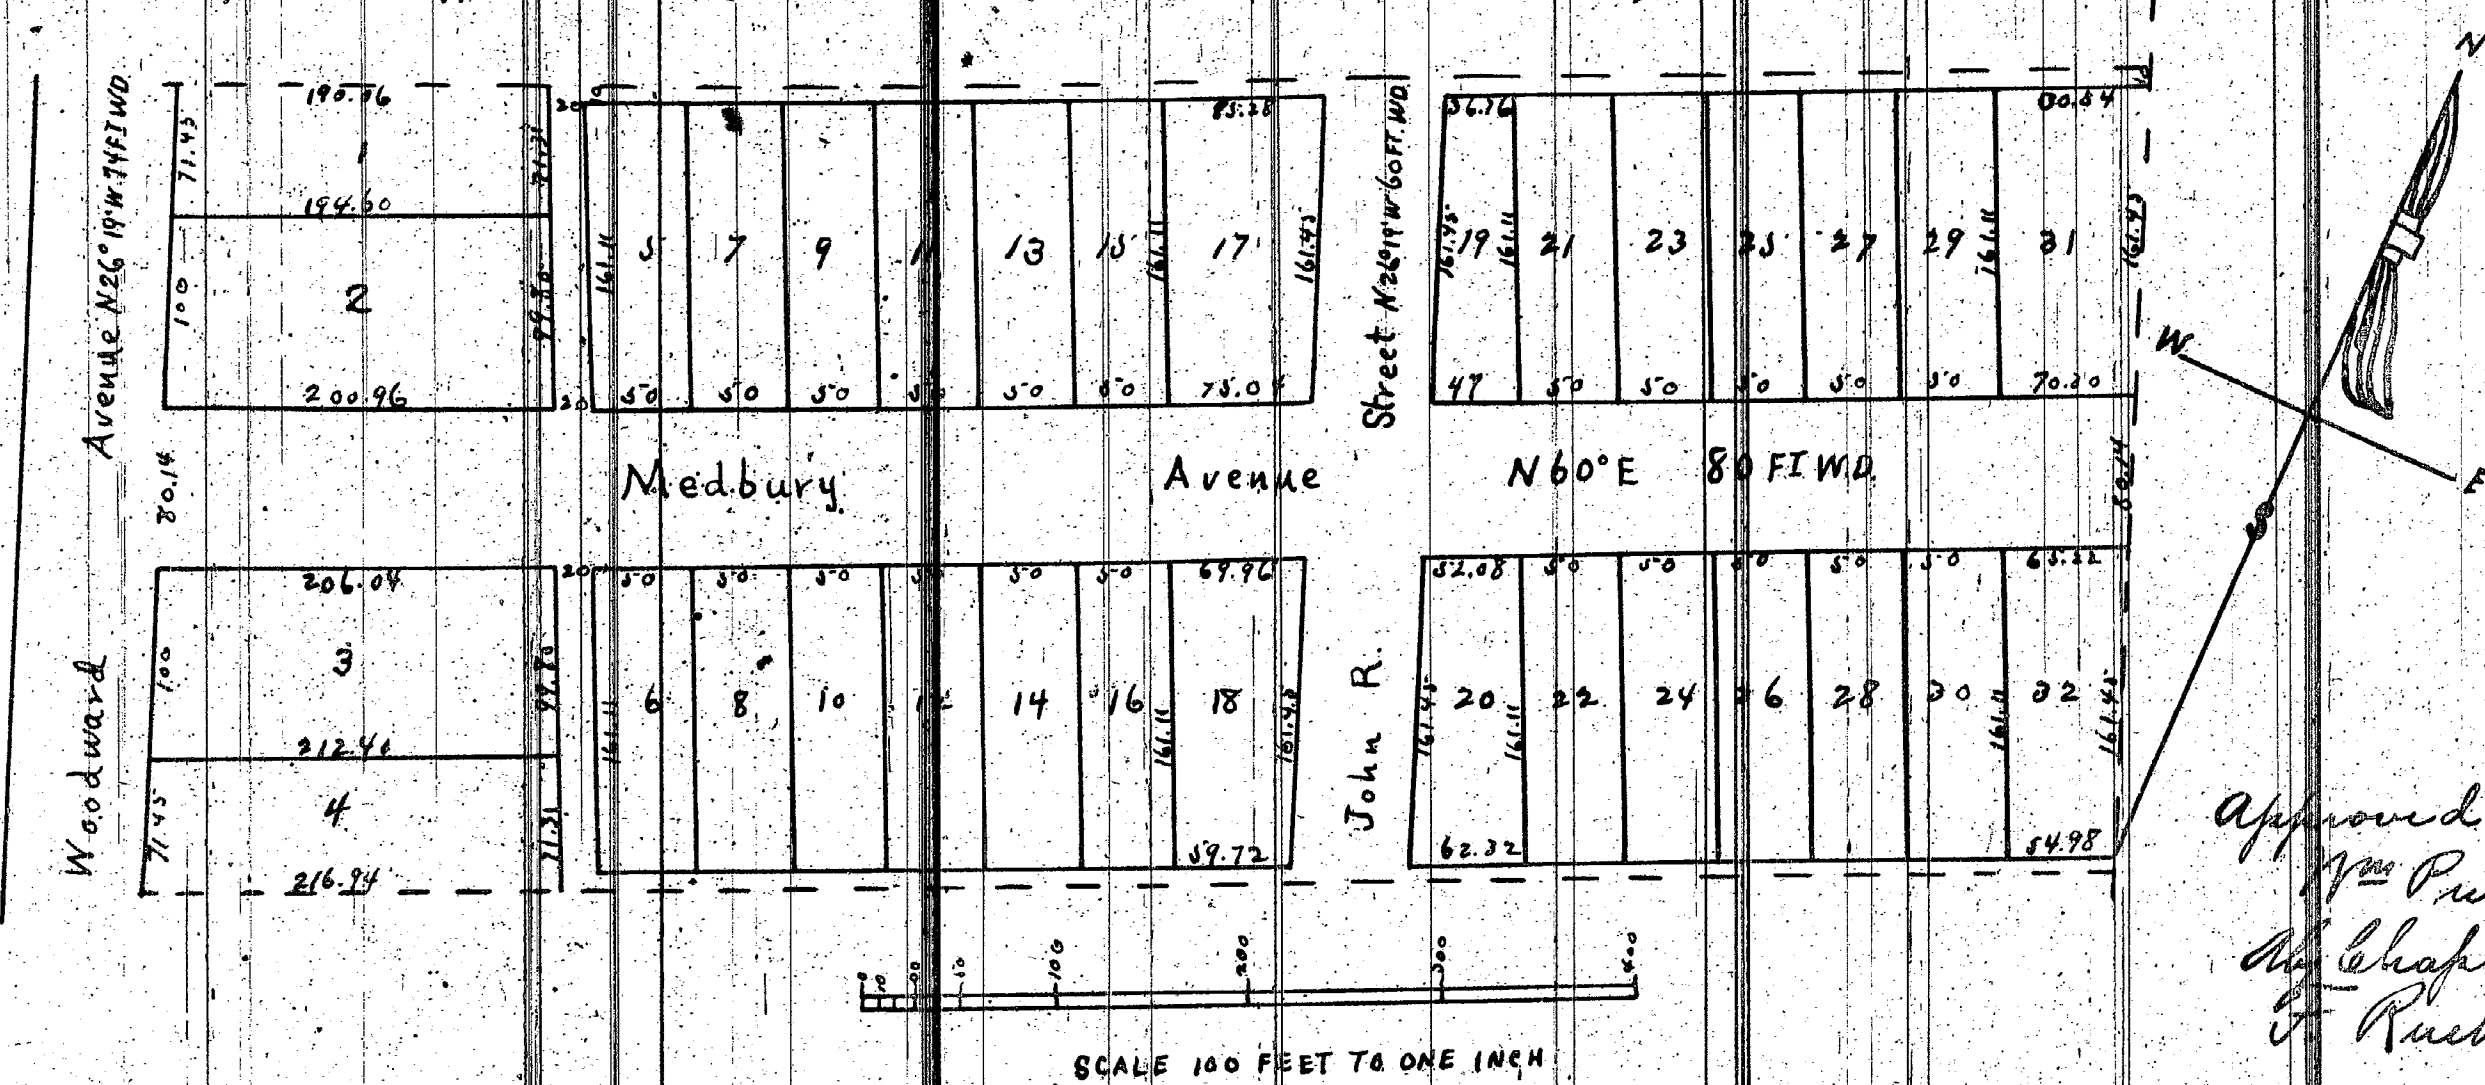

Approved April 10 1878
Wm. Purcell
Chapman
Ruehle
Board
of
Public Works

I John F. Munro do hereby certify the above Plat to be correct by actual survey.
Detroit July 7th 1877

John F. Munro Sur

State of Michigan
County of Wayne } ss

On this Tenth day of April in the year Eighteen hundred and Seventy Eight
Before me the subscriber a Notary Public in and for said County personally appeared
John F. Munro to me known to be the same person described in and who executed the above
certificate and acknowledged the same to be his free act and deed.

Allen A. Robinson
Notary Public
Wayne Co.
Mich.

Know all men by these presents that we Alexander C. McGraw and Susan L. McGraw his wife
of the City of Detroit Wayne Co. Michigan, do hereby dedicate to the Public the perpetual use of
the streets and alleys as represented on the above plat reserving to ourselves, our heirs and assigns
the reversion thereof when ever the same may be discontinued by Law. Witness our hands and
seals this Tenth day of April in the year Eighteen hundred and Seventy Eight

In presence of H. Bigelow
Allen A. Robinson

Alexander C. McGraw

Susan L. McGraw

State of Michigan
County of Wayne

On this Tenth day of April in the year Eighteen hundred and Seventy Eight
Before me the subscriber a Notary Public in and for said County personally appeared
Alexander C. McGraw and Susan L. McGraw his wife to me known to be the same persons
described in and who executed the above Instrument and acknowledged the same to be their
free act and deed

Allen A. Robinson
Notary Public
Wayne Co.
Mich.

We Charles Dupont Register of Deeds for the County of Wayne Michigan and John F. Munro Surveyor
do hereby certify that we have carefully compared the Plat of Alexander C. McGraw's Subdivision of
Lots 1, 2 & 3 of Park Lot 44, Gov. and Judges Plan City of Detroit Wayne Co. Michigan with the
original Plat of said Subdivision and do also certify that it is an exact duplicate copy thereof
and of the whole of such Plat.

I hereby certify that this plat is a correct copy of the
plat now on record in the Register of Deeds office,
being made under the supervision of the Auditor
General by tracing the plat on record and affixing
thereto a carefully compared copy of the dedication
and certificate.

Dated this 22nd day of Aug. 1910

Geo. W. Bennett

Clk. and Secy. Deft.

Register of Deeds
Wayne Co. Michigan
Received for Record this 11th
day of April. AD 1878
at 2.45 o'clock PM and
Recorded in Lib. 4 of
Plats on Page 92
Charles Dupont
Register

Charles Dupont Register

John F. Munro Surveyor

City Engineering Department
February 28, 1991
Honorable City Council:
Re: Petition No. 190, Our Lady of the
Rosary Roman Catholic Church.
Temporary Alley Closing southerly
half of the north-south public alley in
the block bounded by Woodward,
John R., the Ford Fwy., and Harper.
Petition No. 190 of "Our Lady of the
Rosary Roman Catholic Church" requests the temporary closing of the southerly half of the north-south public alley, 20 feet wide, in the block bounded by Woodward Avenue, John R. Street, the Edsel Ford Freeway, and Harper Avenue.
The request was approved by the Department of Transportation and the Community and Economic Development Department with certain restrictions.
The Water and Sewerage Department will require unimpeded access to existing sewers. Any fence and gate installation must provide 15 feet horizontal and 13 feet vertical clearance(s) for maintenance vehicles.
All other City departments and privately owned utility companies have reported no objections to the proposal, provided they have the right to ingress and egress at all times to their facilities.
An appropriate resolution containing the necessary conditions is attached for consideration by your Honorable Body.
Respectfully submitted,
CLYDE R. HOPKINS,
Director

By Council Member Butler:
Resolved, The City Engineering Department is hereby authorized and directed to issue permits to "Our Lady of the Rosary Roman Catholic Church" to close the southerly half of the north-south public alley, 20 feet wide, in the block bounded by Woodward Avenue, John R. Street, the Edsel Ford Freeway, and Harper Avenue lying west of and abutting the west line of Lot 5; also lying easterly of and abutting the east line of the south 61.31 feet of Lot 1; also lying easterly of and abutting the east line of Lot 2 of the "Plat of Alexander C. McGraw's Subdivision of Lots 1, 2, and 3 of Park Lot 44, Governor and Judges Plan, Town 1 South, Range 12 East (Hamtramck Township)", City of Detroit, Wayne County, Michigan as recorded in Liber 4, Page 92, Plats, Wayne County Records; on a temporary basis to expire on April 1, 1996;
Provided, The petitioner shall file with

the Finance Department an indemnity agreement in form approved by the Law Department. The agreement shall save and protect the City of Detroit harmless from all claims, damages or expenses that may arise by reason of the issuance of permits and the faithful performance by the petitioner of the terms thereof. Further, the petitioner shall agree to pay all claims, damages or expenses that may arise out of the maintenance of the temporary public alley closing; and
Provided, The permit shall be issued after the City Clerk has recorded a certified copy of this resolution with the Wayne County Register of Deeds; and
Provided, The property owned by the petitioner and adjoining the temporary public alley closing shall be subject to the proper zoning or regulated use (Board of Zoning Appeals Grant) over the total width and length of the alley; and
Provided, No building or other structure (except necessary line fence), shall be constructed on or over the alley. The petitioner shall observe the rules and regulations of the City Engineering Department. The City of Detroit retains all rights and interests in the temporarily closed public alley. The City and all utility companies retain their rights to service, inspect, maintain, repair, install, remove or replace utilities in the temporarily closed public alley. Further, the petitioner shall comply with all specific conditions imposed to insure unimpeded 24-hour-per-day access to the City and utility companies; and
Provided, That at the expiration of the permit, all obstructions shall be removed at the petitioner's expense. The public property shall be restored to a condition satisfactory to the City Engineering Department by the petitioner at the petitioner's expense; and
Provided, The petitioner's fence and gate installation shall provide 15 feet horizontal and 13 feet vertical clearance(s) for utility maintenance vehicles; and

Provided, This resolution is revocable at the will, whim or caprice of the City Council without cause. The petitioner waives the right to claim damages or compensation for removal of encroachments. Further, the permittee acquires no implied or other privileges hereunder not expressly stated herein. If this permit is continued for the five (5) year period, the City Council may (upon written request and if the circumstances justify accordingly) grant an extension thereto; and
Provided, This permit shall not be assigned or transferred without the written approval of the City Council; and further
Provided, That the City Clerk shall within 30 days, record a certified copy of this resolution with the Wayne County Register of Deeds.
Adopted as follows:
Yeas — Council Members Butler, Cleveland, Eberhard, Hill, Hood, Kelley, Ravitz, and President Mahaffey — 8.
Nays — None.

No MAP
L 25108
PA 088
Recd May 8, 91

11574

STATE OF MICHIGAN) ss. SHORT FORM - TRUE COPY CERTIFICATE
CITY OF DETROIT)

I, JAMES H. BRADLEY, CITY CLERK of the City of Detroit, do hereby
certify that the annexed paper is a True Copy of a Resolution

adopted by the City Council on March 13th, 1991


and approved by the Mayor on March 26th, 1991

as appears from the Journal of said City Council, on file in my office.

IN WITNESS WHEREOF, I have hereunto
set my hand and affixed the Corporate
Seal of said City, at Detroit, on

April 2nd, 1991

James H. Bradley
City Clerk

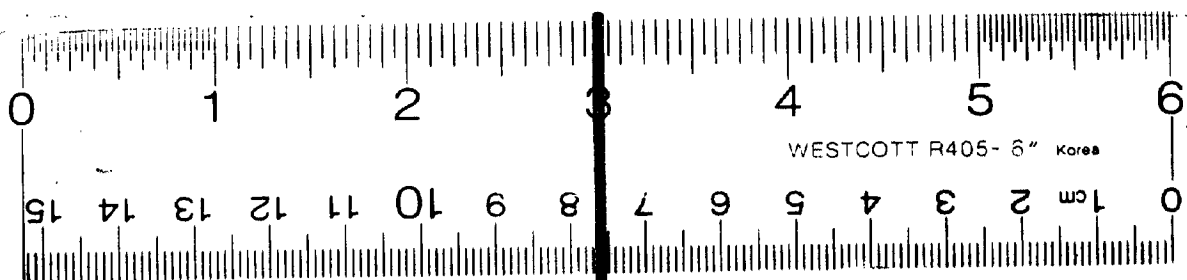

16 X