Commissioners Subdivision

of Part of the

VANDYKE ESTATE & FARM


(So called)

Private Claims 100 & 679

Town 1 S Range 12 E

County of Wayne and State of Michigan

Scale 100 Feet to one Inch

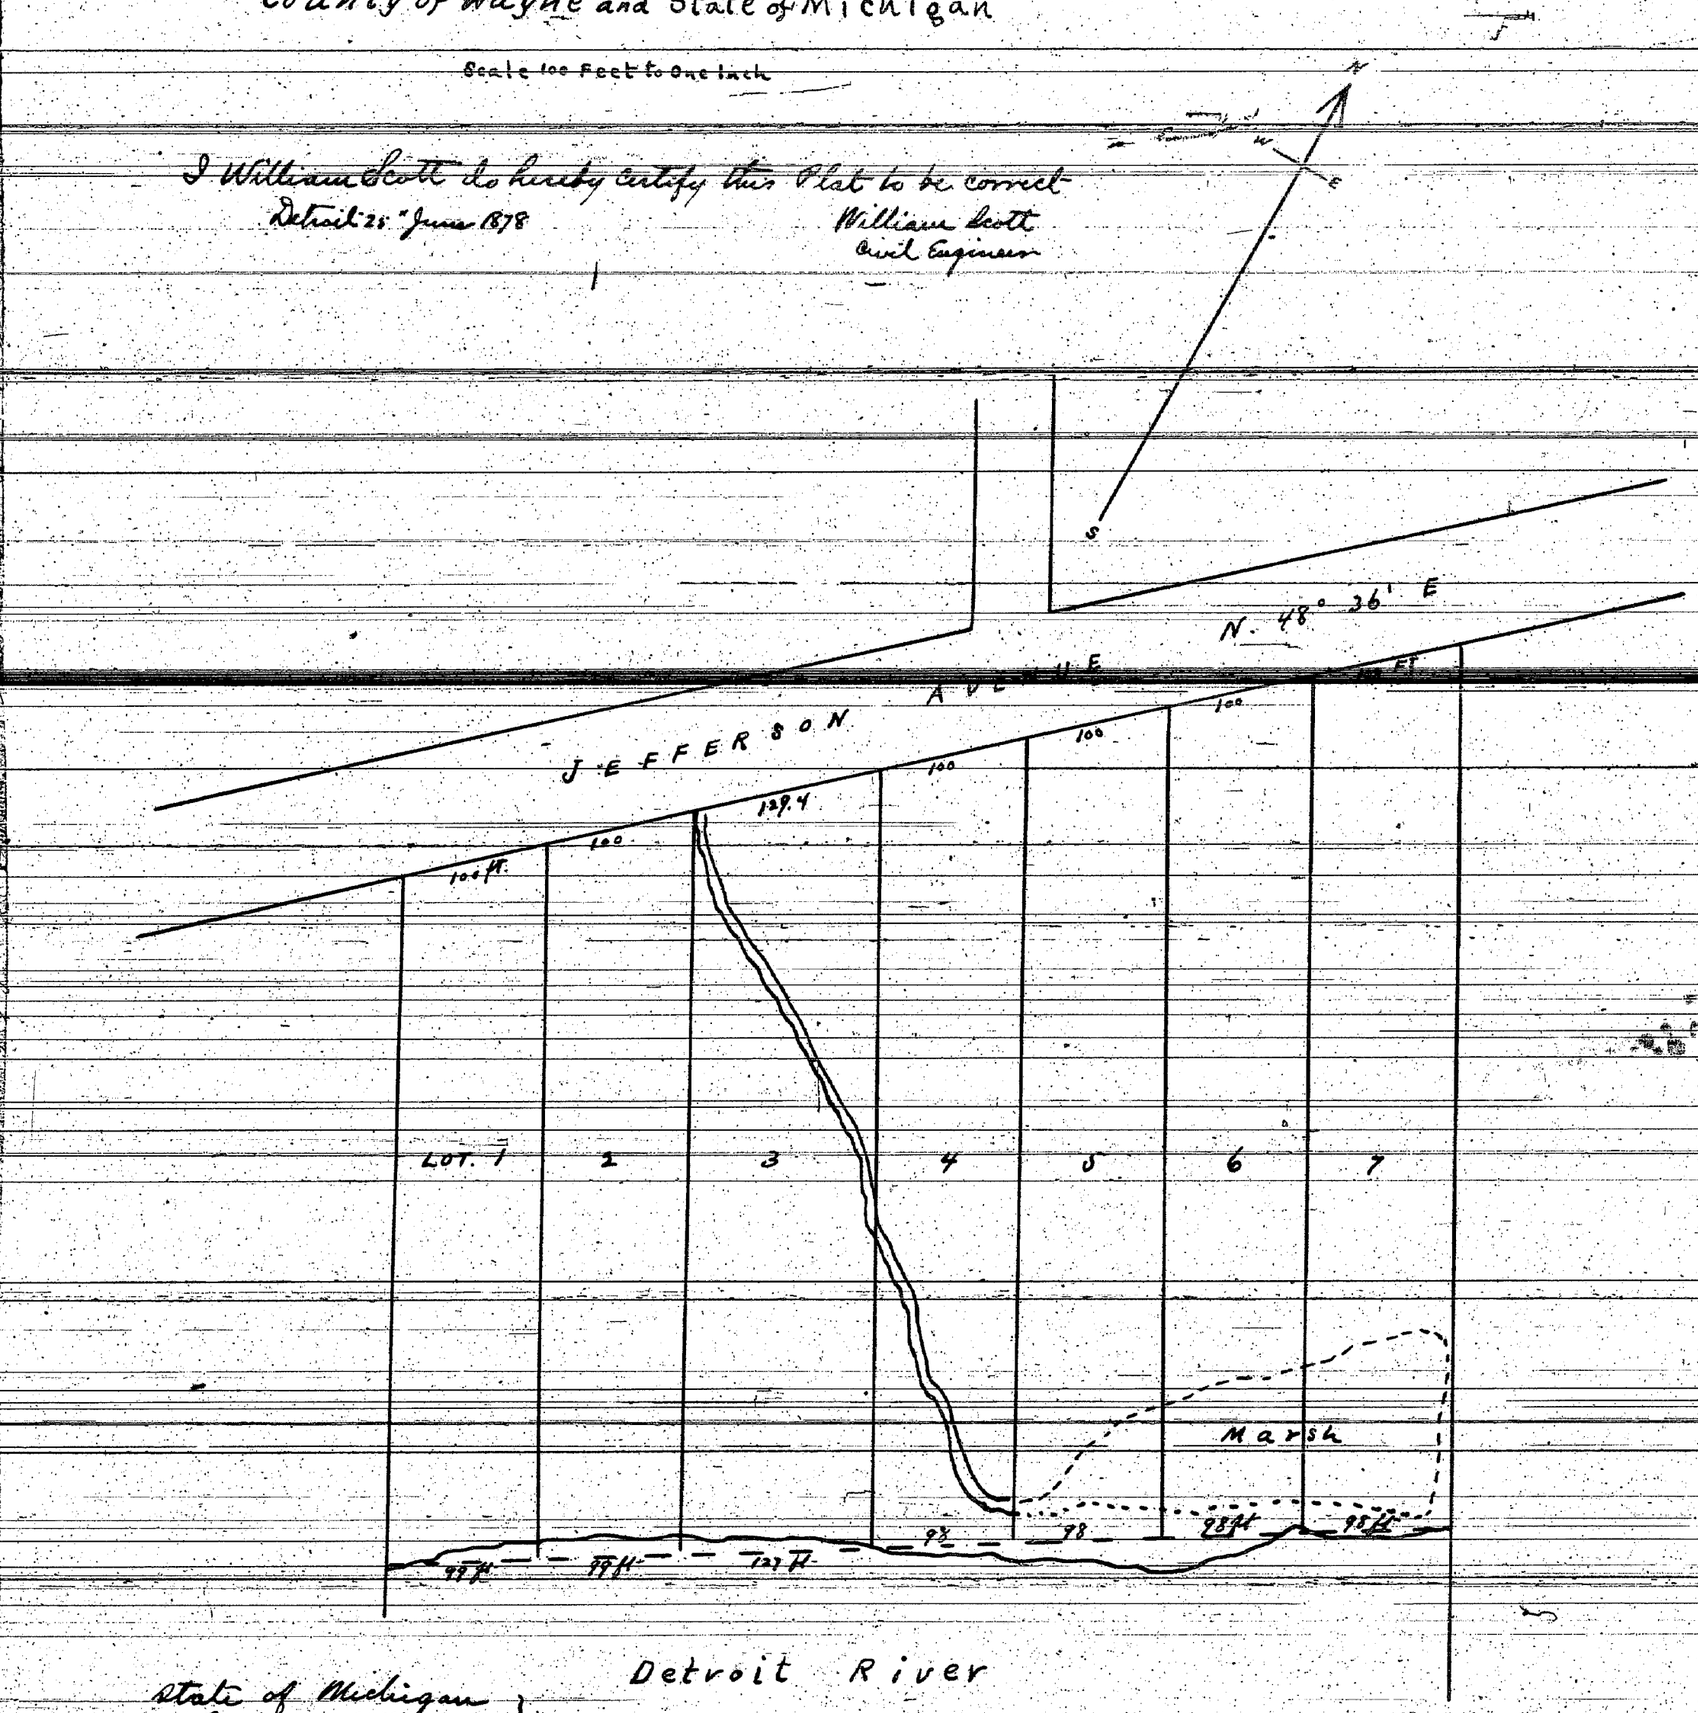

I William Scott do hereby certify this Plat to be correct

Detroit 25th June 1878

William Scott
Civil Engineer

Know all men by these presents that we William B. Wesson Alexander Lewis and William Scott Commissioners appointed by the Wayne Circuit Court in chancery to make partition of the Vandyke Estate among the Seven Heirs to the said Estate. do hereby subdivide all that Parcel of Land lying and being South of Jefferson Avenue and abutting on the River Detroit into seven shares or Lots numbered 1. 2. 3. 4. 5. 6 and 7 as set forth in this Plat to which we have hereto set our Hands and Seals this 2nd day of July A. D. 1878

In Presence of

Ryran Kelly
James A Girard

William B. Wesson [L.S.]
Alexander Lewis [L.S.]
William Scott [L.S.]

State of Michigan }
County of Wayne }

On this 2nd day of July A D 1878 before me the Subscriber a Notary Public in and for the said County personally appeared William B. Wesson Alexander Lewis and William Scott to me Known to be the same persons described in and who executed the above instrument and who severally acknowledged the same to be their free act and deed.

Ryran Kelly
Notary Public
Wayne County
Michigan

We Charles Dupont Register of Deeds for Wayne County State of Michigan and William Scott Civil Engineer of the firm of William Scott and Co. do certify that we have carefully Compared the annexed copy of Plat with the original Plat and that it is a Correct Copy thereof and of the whole of such Plat.

By Charles Dupont Register
L C Trombly Deputy

William Scott
Civil Engineer

Registers Office }
Wayne County } ss.

Received for Record this 6th day of July A D 1878 at 4 O'clock P M and Recorded in Liber 4 of Plats at Page 98

Chas Dupont
By L C Trombly Register
Deputy

I hereby certify that this plat is a correct copy of the plat now on record in the Register of Deeds office, being made under the supervision of the Auditor General by tracing the plat on record and affixing thereto a carefully compared copy of the dedication and certificates.

Dated this 25th day of Aug 1910

Geo. W. Bennett
Clerk Aud. Gen's Dept.

State of Michigan }
County of Wayne }

On this 28th day of June in the year One Thousand Eight Hundred and Seventy Eight before me the subscriber a Notary Public in and for the said County personally appeared William Scott to me known to be the same person described in and who executed the above Certificate and acknowledged the same to be his free act and deed.

Wm Green
Notary Public
Wayne Co Mich