1498

JOSEPH H. BERRY'S

RIVER ROUGE SUBDIVISION ON PRIVATE CLAIMS 648, 79 AND 114
ECORCE, T, 2, S, R, 11, E, WAYNE COUNTY MICHIGAN
A, D, 1896

1158

The land embraced in the annexed plat of Joseph H. Berry's River Rouge Subdivision is Bounded and described as follows viz. Begining at an iron post standing on the north line of the Dearborn Road (so called) and on the line of private Claims 648 and 79 in Ecorce T. 2, S, R, 11, E, Wayne County Michigan. Thence along Said Road N.74 07 W. 113 FT. to a post Thence N. 23 E, 822 feet. to a post on the easterly line of the Michigan Central Rail Road lands, Thence along said line N 18 12 E, 173.10 feet. Thence N. 71° 45' W, 17 feet to a post. Thence along the easterly line of said Rail Road fence N 10 45 E, 1015.5 feet, Thence N. 13 36 E, 400 feet, Thence N. 17 E, 248.5 feet to the intersection of the W. line of said P.C. 648. Thence along said line N. 29° E, 227 feet to the border of the River Rouge Thence along said Rouge down stream S. 73° 53' E, 344. feet Thence S. 69 11 E, 827.5 feet to a post at the intersection with the North border of Lily Creek. Thence across said Creek S. 45 10 E, 107 feet to a post, Thence along the E. line of out lot 11 of the Subdivision of the Campau farm on P.C. 114, S 28 35 W. 1451.23 feet to a post. Thence N. 61° W, 339.55 feet to a post. Thence along the line of an alley S. 29 21 W. 1502.50 feet to a post on the N. Side of the Dearborn Road (so called) Thence along the N. Side of said Road. N. 74 07 W, 265.15 feet to W. LINE OF L. S. & M. S. R. R. THENCE N. 13 15 W. 66 FT. TO BEG, excepting the lands represented on said plat belonging to the Michigan Central, and Lake Shore and Michigan Southern Rail Roads

Know All men By These Presents
That I Joseph H. Berry (widower) of Wayne County Michigan have caused the land embraced in the annexed plat to be surveyed laid out and platted, to be known as Joseph H. Berry's River Rouge Subdivision on Private Claims 648, 79 and 114 in Ecorce, T. 2, S, R. 11, E, Wayne County Michigan and that the Streets and alleys as thereon laid down are hereby dedicated to the use of the public, to be used as such and for no other purpose whatever

Signed and Sealed in presence of
W. G. Smith
J. R. C. Thomson

Joseph H Berry — [L.S.]

State of Michigan
County of Wayne } ss. On this 20th day of February A.D. 1897 before me the Subscriber a Notary Public in and for said County personally appeared Joseph H. Berry to me known to be the same person who executed the above dedication, and who has acknowledged the same to be his free act and deed

Orie C. Lake
Notary Public

I hereby certify that the plat hereon delineated is a correct one and that permanent monuments consisting of oak stakes have been planted at points marked thus x at all angles in the boundaries of the land platted and at all intersections of Streets or Streets and alleys

1st Dec. A.D. 1896

A. H. Willmarth
Surveyor

State of Michigan
County of Wayne } ss We P C Bund Dep. Register of Deeds and A. H. Willmarth Surveyor, hereby certify that we have each carefully compared this copy with the original plat of Joseph H. Berry's River Rouge Subdivision on P.C.s 648, 79 and 114 and that it is an exact copy thereof and of the whole of such original map or plat

P C Bund Dep. Register of Deeds
A. H. Willmarth Surveyor

State of Michigan
County of Wayne } ss We P C Bund Dep. Register of Deeds and A. H. Willmarth Surveyor, hereby certify that we have each carefully compared the annexed copy with the plat of Joseph H. Berry's River Rouge Subdivision on P.C.s 648, 79 and 114 now of Record in the office of said Register of Deeds, and that it is a true transcript therefrom and of the whole of such Record

P C Bund Dep. Register of Deeds
A. H. Willmarth Surveyor

RECEIVED AND
AUDITOR
August 7th 1897
John F. Wilkinson
Deputy Auditor General

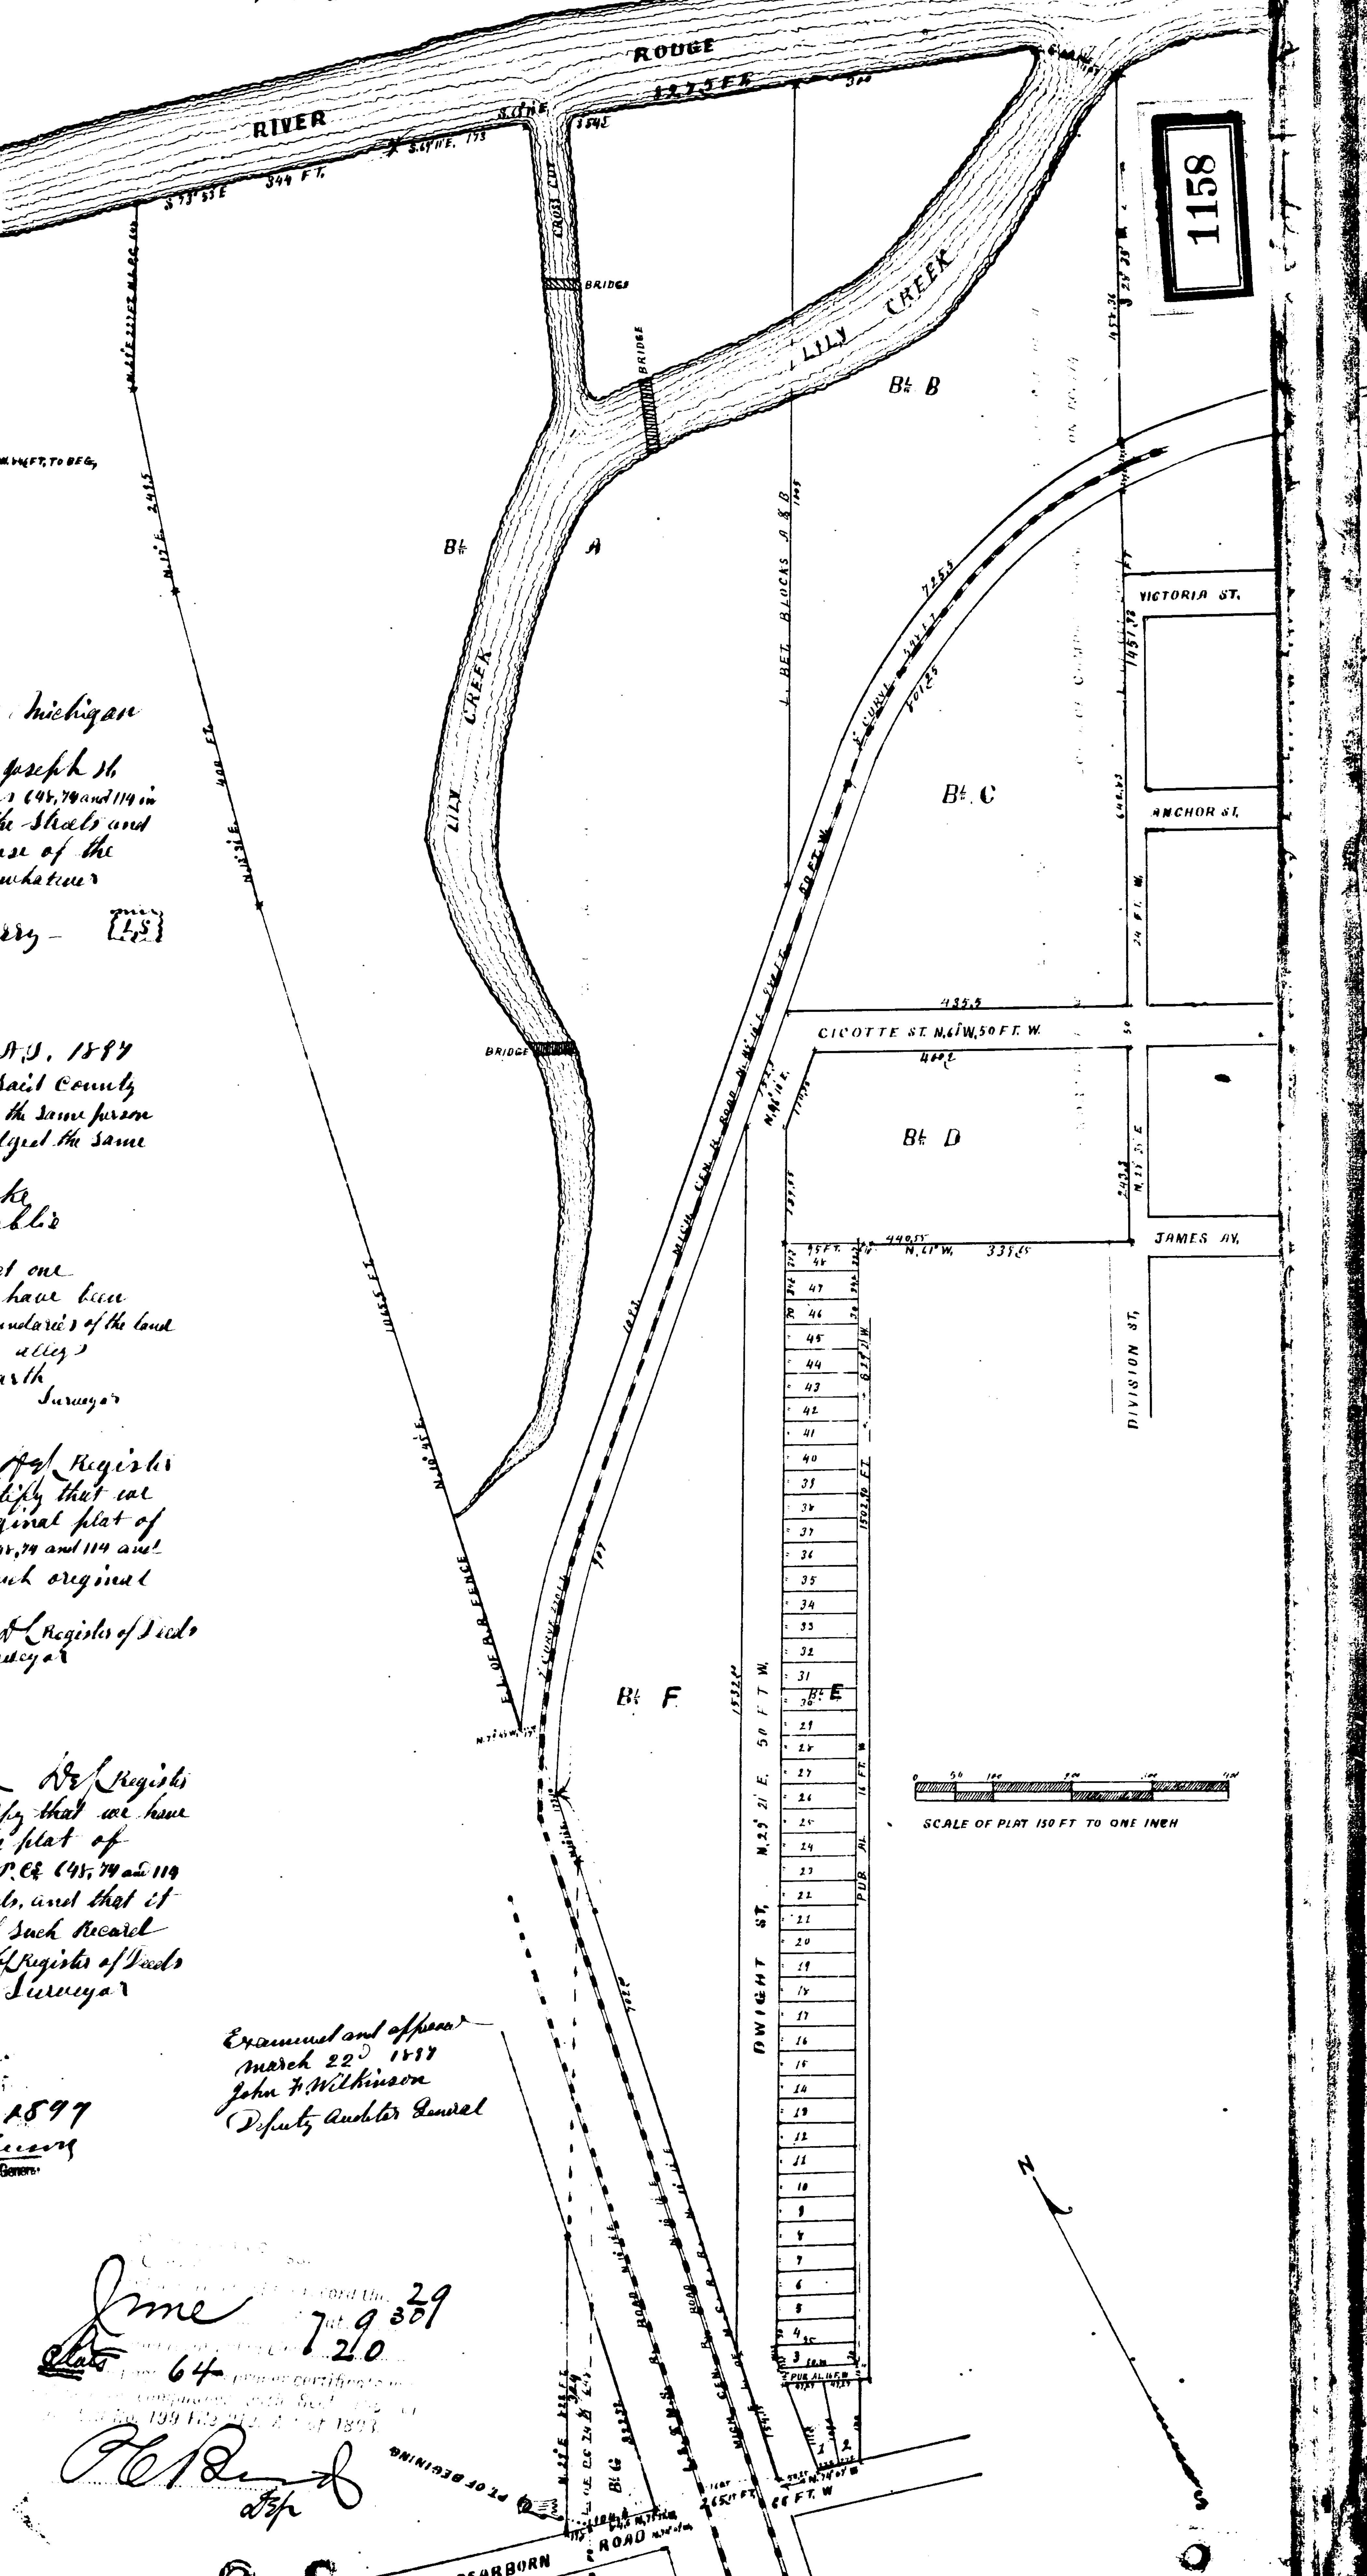

Examined and approved
March 22d 1897
John F. Wilkinson
Deputy Auditor General

June 7 9 29
301
Plats 64
20

P C Bund
Dep.

4498

11010

JOSEPH H. BERRY'S

RIVER ROUGE SUBDIVISION ON PRIVATE CLAIMS 648, 74 AND 114
ECORCE, T. 2, S, R, 11, E, WAYNE COUNTY MICHIGAN
A. D. 1896

1158

The land embraced in the annexed plat of Joseph H. Berry's River Rouge Subdivision is Bounded and described as follows viz. Begining at an iron post Standing on the north line of the Dearborn Road (so called) and on the line of private Claims 648 and 74 in Ecorce T. 2, S. R. 11, E. Wayne County Michigan. Thence along Said Road N.75 51 W. 113 FT. to a post, Thence N. 29 E. 122 feet. to a post on the easterly line of the Michigan Central Rail Road lands, Thence along Said line N 18 12 E. 173.11 feet. Thence S. 75 45 W, 17 feet to a post. Thence along the easterly line of Said Rail Road fence N 10 41 E, 1015.5 feet, Thence N. 13 31 E, 400 feet, Thence N. 17 E. 241.5 feet to the intersection of the N. line of Said P. C. 648. Thence along Said line N. 29 E. 227 feet to the border of the River Rouge Thence along Said Rouge down Stream S. 73 53 E, 344. feet Thence S. 69 11 E, 527.5 feet to a post at the intersection with the North border of Lily Creek. Thence across Said Creek S. 45 10 E, 107 feet to a post. Thence along the E. line of out lot 11 of the Subdivision of the Campau farm on P. C. 114. S. 28 35 W. 1457.23 feet to a post. Thence N. 61 W. 339.55 feet to a post. Thence along N. line of an alley S. 29 21 W. 1502.50 feet to a post on the N. Side of the Dearborn Road (so called) Thence along the N. Side of Said Road. N. 74 07 W, 265.15 feet to W. LINE OF L. S. & M. S. R. R. THENCE N. 29 51 W. 144 FT. TO BEG. Excepting the lands represented on said plat belonging to the Michigan Central, and Lake Shore and Michigan Southern Rail Roads

Know All men By These Presents That I Joseph H. Berry (widower) of Wayne County Michigan have caused the land embraced in the annexed plat to be Surveyed laid out and platted, to be known as Joseph H. Berry's River Rouge Subdivision on Private Claims 648, 74 and 114 in Ecorce. T. 2. S. R. 11, E, Wayne County Michigan and that the Streets and alleys as thereon laid down are hereby dedicated to the use of the public, to be used as such and for no other purpose whatever

Signed and Sealed in presence of
M. S. Smith
J. R. C. Thomson

Joseph H Berry [L.S.]

State of Michigan
County of Wayne ss. On this 20th day of February A. D. 1897 before me the Subscriber a Notary Public in and for Said County personally appeared Joseph H. Berry to me known to be the same person who executed the above dedication, and who has acknowledged the same to be his free act and deed

Orrie C. Leake
Notary Public

I hereby Certify that the plat hereon delineated is a correct one and that permanent monuments consisting of oak Stakes have been planted at points marked thus × at all angles in the boundaries of the land platted and at all intersections of Streets or Streets and alleys

1st Dec. A. D. 1896

A. H. Willmarth
Surveyor

State of Michigan
County of Wayne ss. We P. C. Brand Register of Deeds and A. H. Willmarth Surveyor, hereby certify that we have each carefully compared this copy with the original plat of Joseph H. Berry's River Rouge Subdivision on P. C.s 648, 74 and 114 and that it is an exact copy thereof and of the whole of such original map or plat

P. C. Brand Register of Deeds
A. H. Willmarth Surveyor

State of Michigan
County of Wayne ss. We P. C. Brand Register of Deeds and A. H. Willmarth Surveyor, hereby certify that we have each carefully compared the annexed copy with the plat of Joseph H. Berry's River Rouge Subdivision on P. C.s 648, 74 and 114 now of record in the office of said Register of Deeds, and that it is a true transcript therefrom and of the whole of such Record

P. C. Brand Register of Deeds
A. H. Willmarth Surveyor

RECEIVED AND [illegible]
[illegible]
August 7th 1897
John F. Wilkinson

Examined and approved
March 22. 1897
John F. Wilkinson
Deputy Auditor General

Plats 64

7.9 29/30
2 1/0

P. C. Brand
Reg