


REYNOLDS SUBDIVISION

of Lot No 5 of Emilie Campau Sub² of part
of Fractional Section 31 T1S R12E
Detroit Wayne Co Michigan

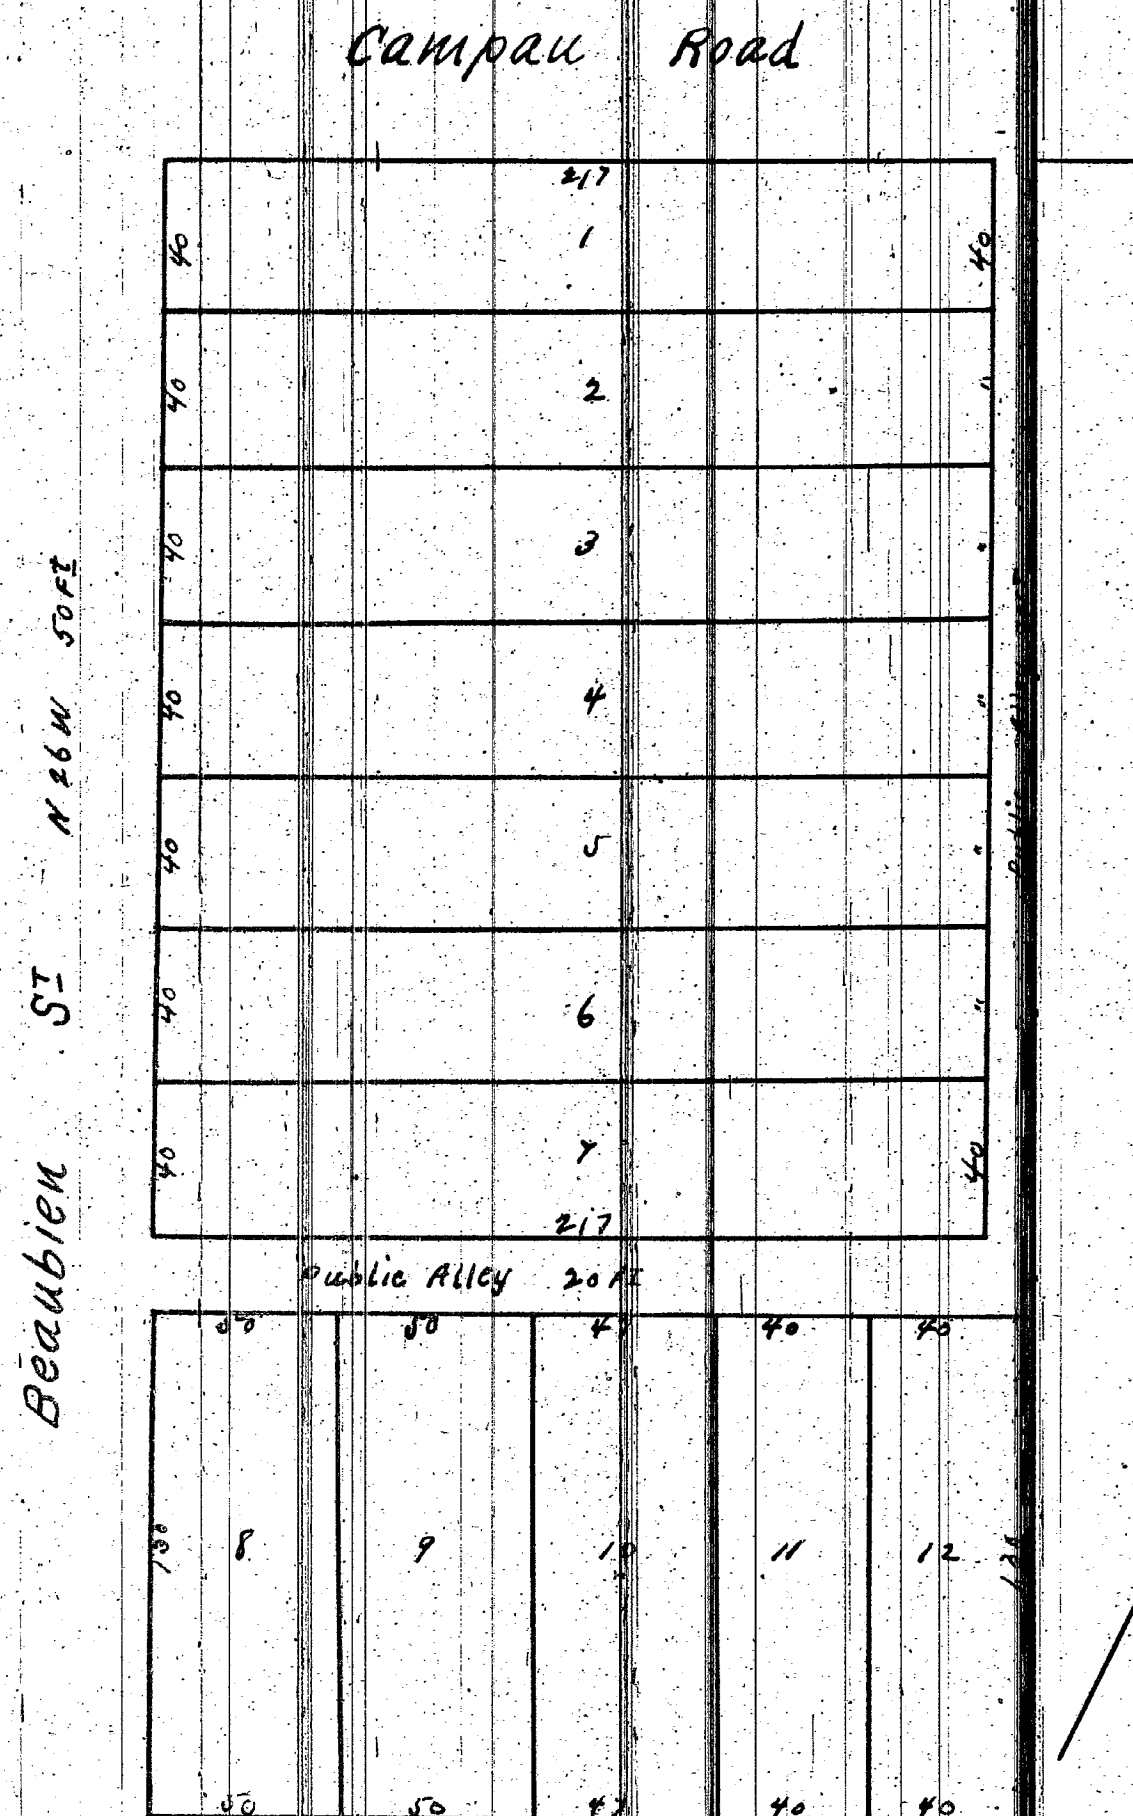

Approved April 18th 1882

Benjamin Briscoe
William H. Langley
John B. Klotenburgh } Board of Public Works.

Know all men by these presents that we David Reynolds and
Catharine Reynolds his wife of the City of Detroit Wayne County Michigan
do hereby dedicate to the Public the perpetual use of the streets and
Alley as represented on the foregoing Plat reserving to ourselves our
heirs and assigns the reversion thereof whenever the same may be
discontinued by law. Witness our hands and seals this 17th day of
April A.D. 1882

In presence of
Jacob Vancouver
James W. Daly

David Reynolds (28)
Catharine Reynolds (29)

We hereby certify the above Plat to be correct
Jerome & Daly Surveyors

State of Michigan } ss
County of Wayne }

On this 17th day of April A.D. 1882 before me the subscriber a Notary Public in and for said County personally
appeared the above named David Reynolds and Catharine Reynolds his wife to me known to be the persons described in
and who executed the foregoing instrument and acknowledged the same to be their free act and deed.

James W. Daly
Notary Public Wayne County
Michigan

We James D. Mitchell Register of Deeds for Wayne County Michigan and Jerome and Daly Surveyors do hereby certify that
we have carefully compared this Plat of Reynolds Subdivision of Lot 5 of Emilie Campau Sub² of part of Fractional
Section 31 T1S R12E Detroit Wayne County Michigan with the Original ^{Plat of said} Subdivision and do also certify that it
is an exact duplicate copy thereof and of the whole of said Plat.

James D. Mitchell Register
Jerome & Daly Surveyors

I hereby certify that this plat is a correct copy of
the plat now on record in the Register of Deeds Office } ss
being made under the supervision of the Auditor } Wayne County
General by tracing the plat on record and affixing at 12 O'clock M
Trusts a carefully compared copy of the dedication
and certificate.

Dated this 25th day of May 1910
Geo. W. Bennett
Clark and Genl. Dept.

Received for Record this 20th day of April A.D. 1882
and recorded in Book 6 of Plats Page 58
James D. Mitchell
Register