
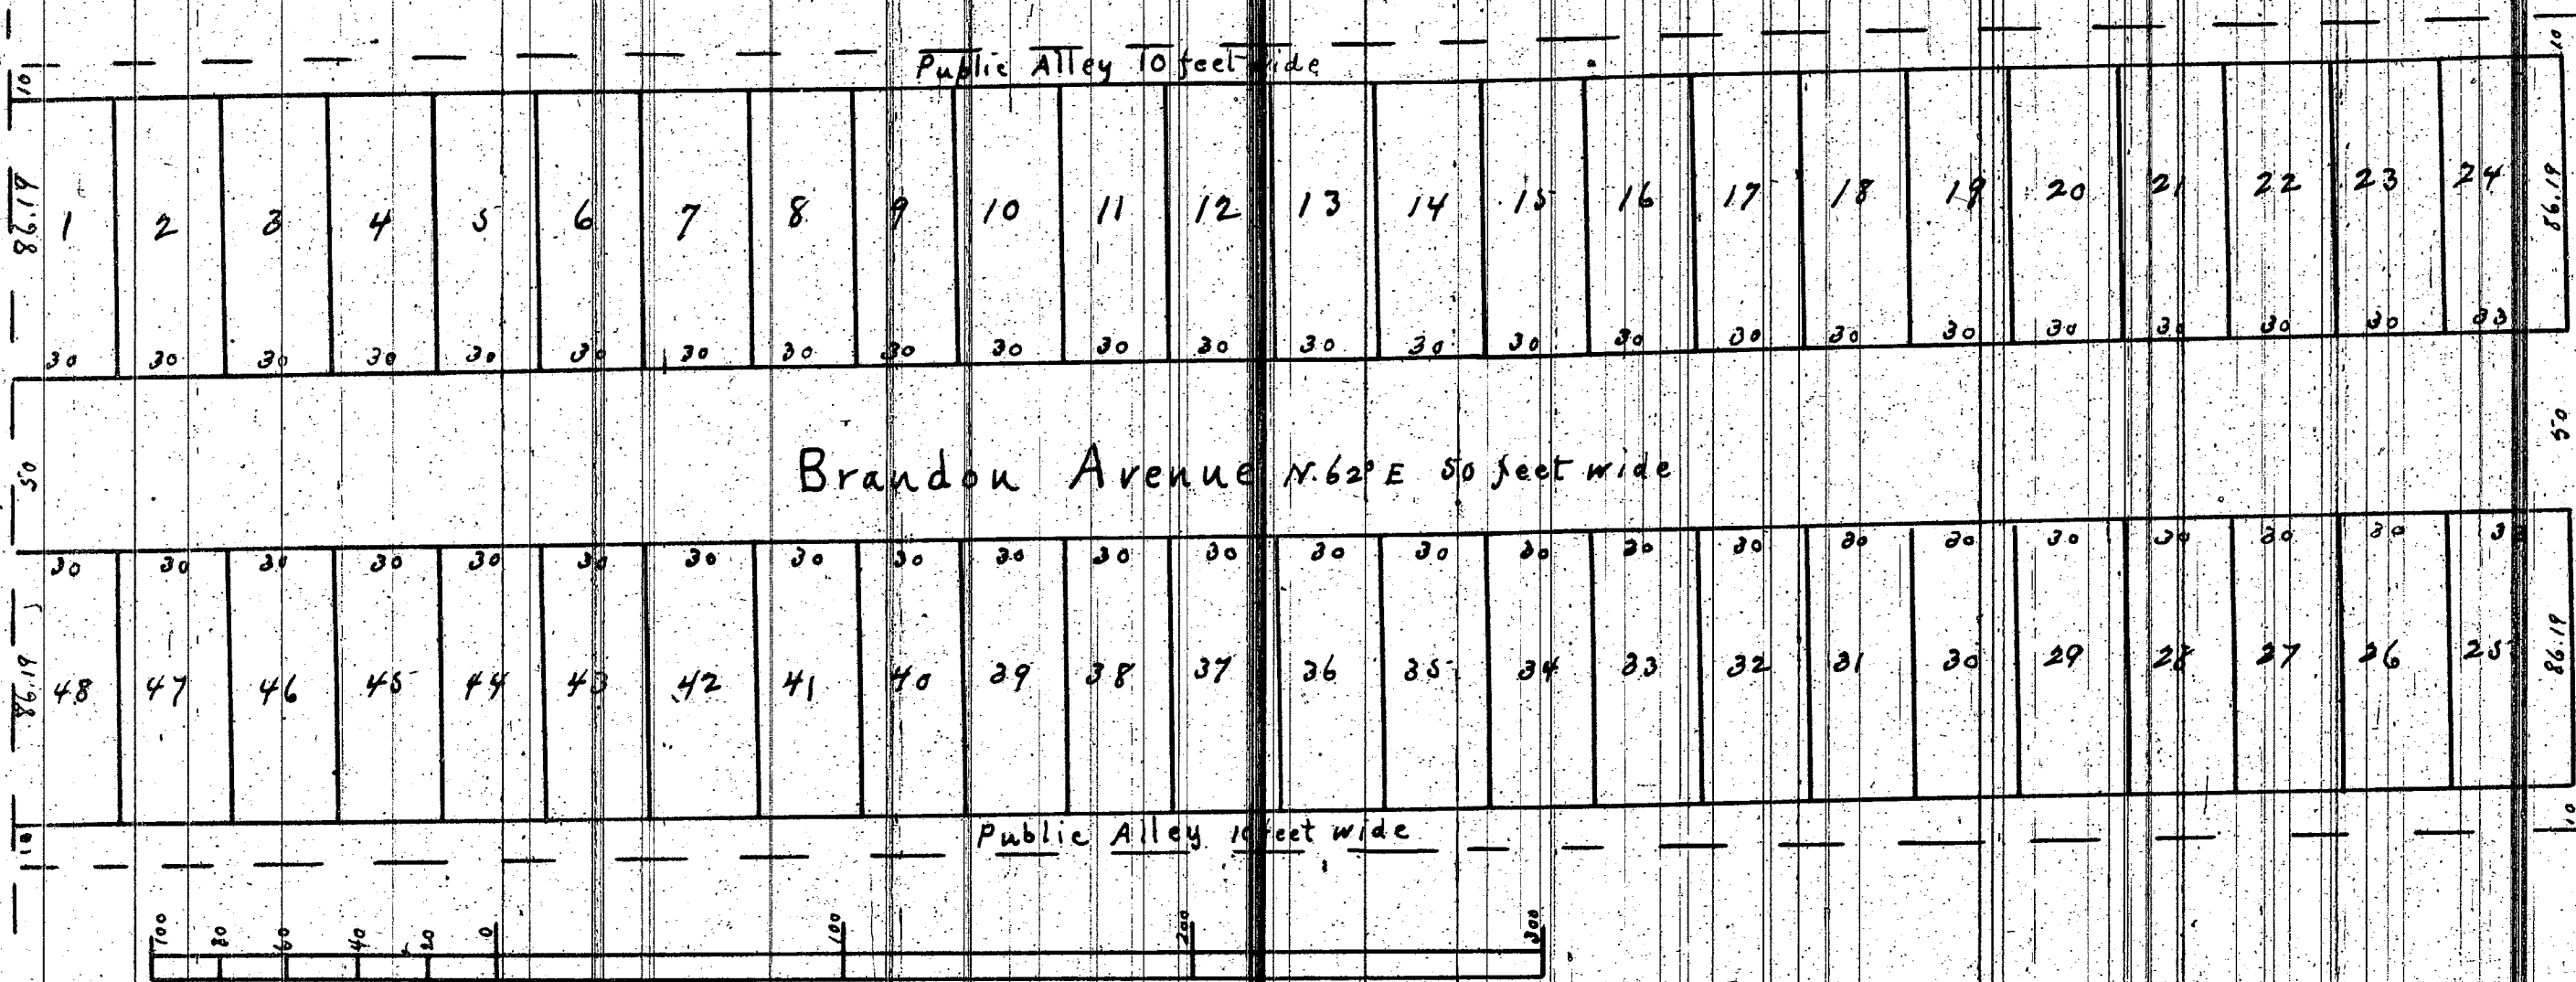


Plat of
WETHERBEE'S Subdivision of the North half of lot 41 of Private Claim 30.
Springwells. Wayne County. Michigan. T.2 S. R.1 E.

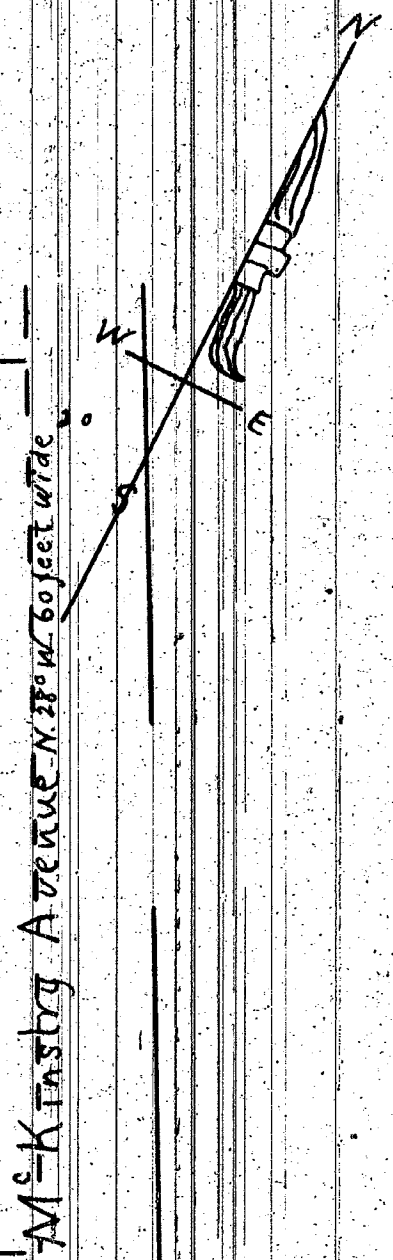

I John F. Munro do hereby certify the above Plat to be correct
May 15th 1882
John F. Munro Sur.

Know all men by these Presents that we George C. Wetherbee
and Mary E. his wife and James H. Goldsmith all of the City of
Detroit Wayne County Michigan do hereby dedicate to the public
the perpetual use of the streets and alleys as represented on the
above Plat Reserving to ourselves our heirs and assigns the
reversion thereof whenever discontinued by Law. Witness our
hands and seals this Twenty-second day of May in the year
Eighteen hundred and eighty two

In presence of
John F. Munro
John W. Grath

George C. Wetherbee ☐

Mary E. Wetherbee ☐

James H. Goldsmith ☐

We James I. Mitchell Register of Deeds for the county of
Wayne Michigan and John F. Munro Surveyor do hereby certify
that we have carefully compared the Plat of Wetherbee's Subdivision
of the North half of lot 41 of Private Claim 30 Springwells
Wayne County Michigan with the original Plat of said
subdivision and do also certify that it is an exact duplicate
copy thereof and of the whole of such Plat

James I. Mitchell
John F. Munro Surveyor

I hereby certify that this plat is a correct copy of the
plat now on record in the Register of Deeds office
being made under the supervision of the Auditor
General by tracing the plat on record and affixing
thereto a carefully compared copy of the dedication
and certificates

Dated this 24th day of Aug 1910
Geo. W. Bennett
Clerk Aud. Genl. Dept.

State of Michigan
County of Wayne } ss On this Twenty second day of May in the
year Eighteen hundred and eighty two before me the subscriber
a Notary Public in and for said County personally appeared
George C. Wetherbee and Mary E. his wife and James H. Goldsmith
to me known to be the same persons described in and who
executed the above instrument and severally acknowledged
the same to be their free act and deed
John W. Grath
Notary Public Wayne Co. Mich.

Registers Office } ss Received for Record this 27th day of May A. D. 1882
Wayne County } at 12 o'clock M and recorded in Book 6 of Plats on Page 71
James I. Mitchell
Register