


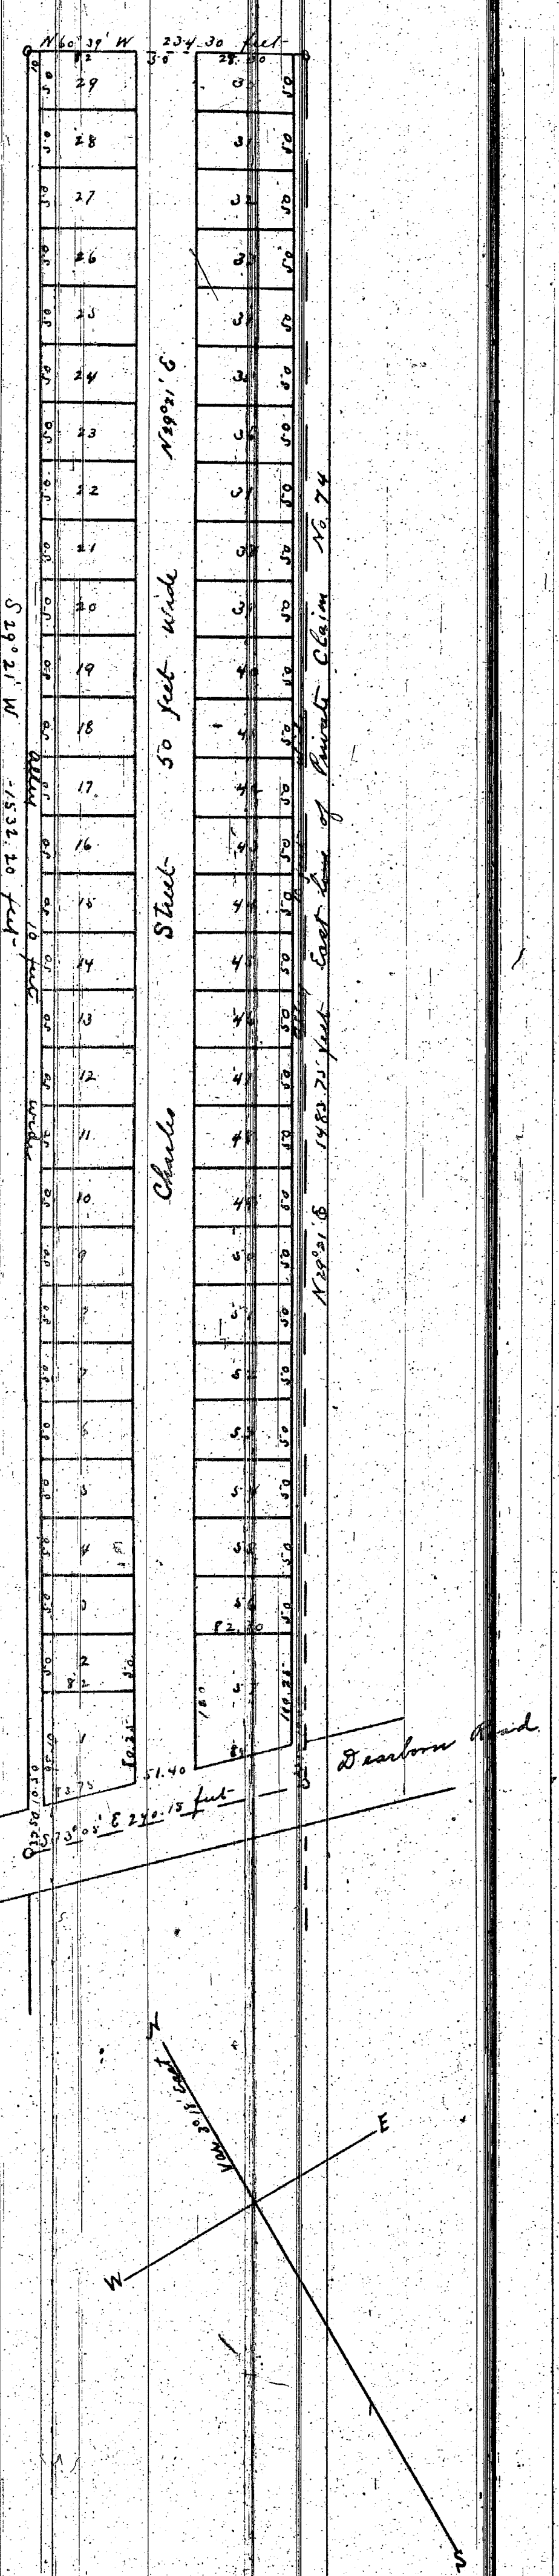

KNOW ALL MEN by these presents that I Charles N. Riopelle as proprietor has caused to be made the accompanying Map or Plat of Riopelle's Subdivision of a tract being a portion of land taken from the east side of Private Claim No. 74 lying between the Dearborn Road and the Turn House in the Township of Cass County of Wayne and State of Michigan known and described as follows to wit: Beginning at a stake standing at the intersection of the east line of Private Claim No. 74 with the center of the Dearborn Road thence along said east line North twenty nine degrees twenty one minutes East fourteen hundred and eighty three feet and six hundredths of a foot to a stake standing on said east line thence North sixty degrees thirty nine minutes West two hundred and thirty four feet and thirty hundredths of a foot to a stake thence South twenty nine degrees twenty one minutes West fifteen hundred and thirty two feet and four hundredths of a foot to a stake standing in the center of the Dearborn Road thence along the center of said road South twenty three degrees five minutes East two hundred and forty feet and fifteen hundredths of a foot to the place of beginning containing eight acres and eleven hundredths of an acre and I do hereby dedicate to the perpetual use of the public the streets and alleys shown thereon reserving to myself and heirs and assigns the reversion and remainder thereof of whatever discontinued by law And I together with E. J. Goodell Surveyor hereby certify that the Plat is correct according to said survey.

Witness our hands and seals this 29th day of April 1887

In presence of
 George E. Cipotto
 Michael S. Kildine

Charles N. Riopelle L. S. Proprietor
 E. J. Goodell L. S. Surveyor

State of Michigan }
 County of Wayne ss. On this 29th day of April 1887 before me the subscriber a Justice of the Peace in and for the County of Wayne personally appeared the abovesaid named Charles N. Riopelle and E. J. Goodell Surveyor to me known to be the persons described in and who executed the foregoing instrument and acknowledged the same to be their free act and deed.

Thomas H. Somers
 Justice of the Peace
 in and for the County of Wayne

'RIOPELLE'S SUBDIVISION'
 of a part of the east 234³⁰/₁₀₀ feet of Private Claim No. 74 north of the Dearborn Road

Examined and approved
 May 5th 1887
 H. P. Pratt
 Deputy Auditor Genl

State of Michigan }
 County of Wayne ss. We Michael P. Rous Register of Deeds and E. J. Goodell Surveyor hereby certify that we have separately carefully compared this duplicate Plat with the original Plat of Riopelle's Subdivision and that it is an exact duplicate thereof and of the whole of such Map or Plat.

M. P. Rous } Register
 E. J. Goodell } Surveyor

I hereby certify that this plat is a correct copy of the plat now on record in the Register of Deeds office being made under the supervision of the Auditor General by tracing the plat on record and affixing thereon carefully compared copy of the dedication and certification.

Dated this 10th day of Sept. 1910
 Geo. H. Brewster
 Clerk Mich. Sur. Dep't.

Register of Deeds }
 County of Wayne } ss.
 Received for Record this 15th day of June 22 1887
 at 3⁰⁰ o'clock P.M. and
 Recorded in Liber 10 of
 Plats on Page 72
 M. P. Rous
 Register

