


SUBDIVISION OF LOTS 1, 2 & 3
OF THE SUBDIVISION OF
OUT LOT 4
Dequindre Farm.

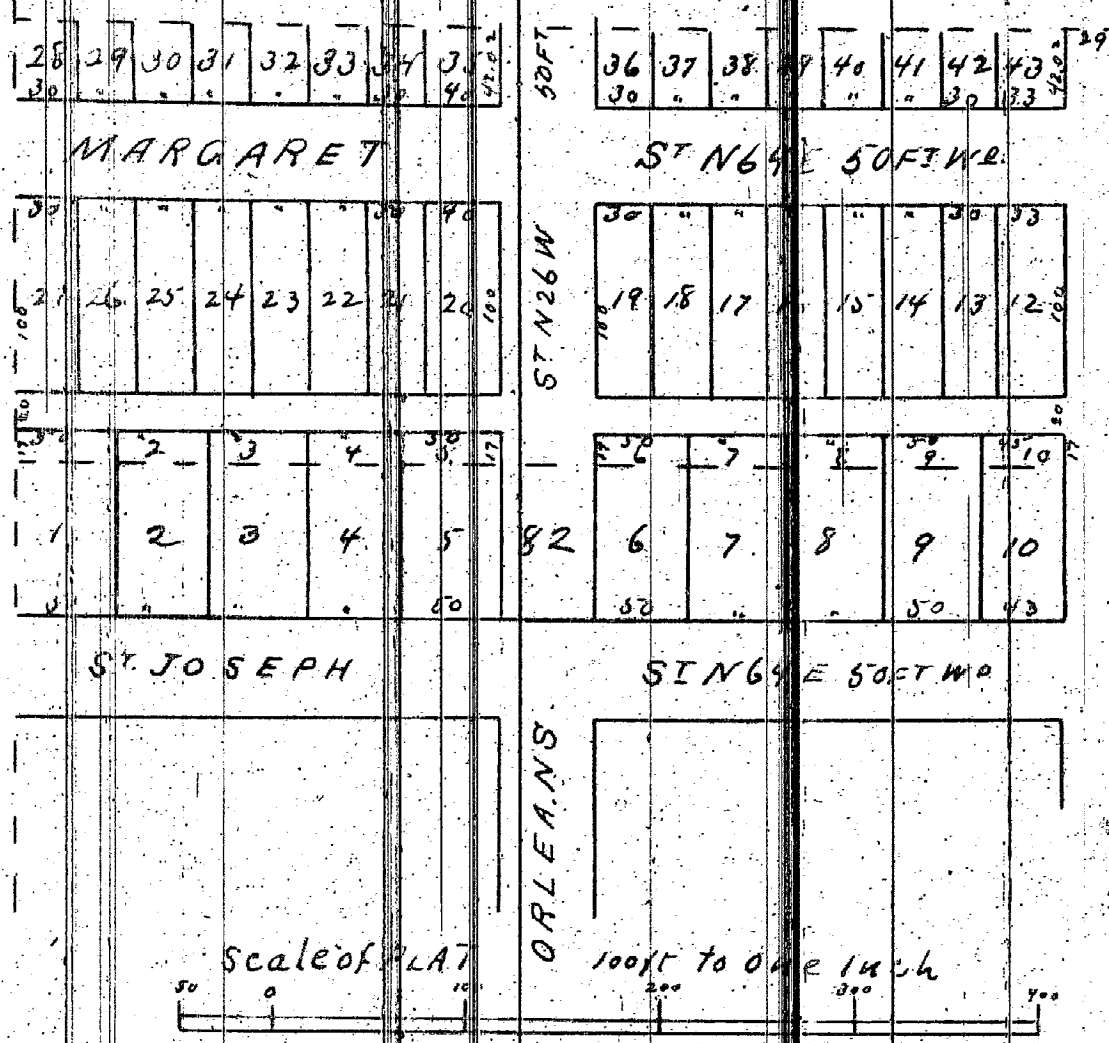

I Eugene Robinson a Surveyor do hereby certify
that I made the above Plat and that the same is correct
Witness my hand and seal this day of July 21, 1876
Eugene Robinson
Surveyor of Wayne County

On this 21st day of July A.D. Eighteen hundred and twenty six before me a Notary Public in and for said County personally appeared Eugene Robinson Surveyor known to me to be the person who executed the above instrument and who acknowledged the same to be his free act and deed

Julius H. Stoll
Notary Public for Wayne County Michigan

Now all men by these presents that have caused to be made the above Map of the Subdivision of Lots 1, 2 & 3 of the Subdivision of Out Lot 4 of the Dequindre Farm for Record and we do hereby dedicate to the perpetual use of the Public the Streets and alleys shown on the map reserving to ourselves our heirs or assigns the reversion or reversions thereof whenever hereafter determined by law.

Witness our hands and seals this 21st day of July A.D. Eighteen hundred and twenty six Ernestine Vonder Heide
July A.D. Eighteen hundred and twenty six Ernestine Vonder Heide

In presence of Fred H. Vonder Heide
Julius H. Stoll.

State of Michigan }
County of Wayne } ss.

On this 21st day of July A.D. Eighteen hundred and twenty six before me a Notary Public in and for said County personally appeared Henry Vonder Heide & Caroline his wife known to me to be the persons who executed the above instrument and acknowledged the same to be their free act and deed

I hereby certify that this plat is a correct copy of the plat now on record in the Register of Deeds office, being made under the supervision of the Auditor General by tracing the plat on record and affixing thereto a carefully compared copy of the dedication and certificate.

Dated this 20th day of Aug 1910

Geo W Bennett
Clerk Aud. Genl. Dept.

Julius H. Stoll
Notary Public for
Wayne County
Michigan

Approved July 29 1876
Also Etchington
Niccol Mitchell
D. G. Wright

We Charles Burpout Register of Deeds for Wayne County and Eugene Robinson Surveyor do hereby certify that we have carefully compared the above Plat of the Subdivision of Lots 1, 2 & 3 of Out Lot 4 Dequindre Farm with the original Plat being and that it is an exact duplicate Copy of the same Plat for Record

Charles Burpout
Eugene Robinson

Witness my hand for
Wayne County

This Plat was filed for record and sent to the Registry of Deeds at 3:25 PM

Charles Burpout
Eugene Robinson

VACATION OF ALLEY NEAR HOWARD ST., CITY OF DETROIT.

re petition of West Side
Brewery Co., Ltd., to the
Common Council of the City
of Detroit.

RESOLVED that all that part of the public
alley 20 ft. wide first east of and parallel to
Twelfth St. and lying between the north line of
Howard St. and the south line of the alley first
north thereof, be vacated.

Oct. 16, 1917

Voucher No. 22 -- 1918.
see Voucher 1164 -- 1917.

Vol. 141 page. 11382 ✓

DOVER PARK SUBDIVISION, CITY OF DETROIT.
ACCEPTANCE OF PLAT.

Re petition of
George Jerome for acceptance
of deed, to the Common
Council of the City of Detroit.

RESOLVED that the warranty deed of the
Dover Park Land Company to the City of Detroit
of part of Lots 333 to 376 incl. of Dover Park
Subdivision of part of Frac. Sec. 3-4, T. 2 s.
R. 11 e. and part of P.C. 266 all lying south
of Tireman Ave. and west of Livernois Ave.,
City of Detroit, be accepted.

Oct. 9, 1917.

Voucher No. 37 -- 1918.

Vol. 32 page. 2053 ✓

VACATION OF ALLEYS NEAR MCKINSTRY AND JEFFERSON AVENUES.

re petition of Detroit
Copper and Brass Rolling
Mills to Common Council
of the City of Detroit.

RESOLVED THAT ALL OF THE PUBLIC ALLEY
10 ft. wide first west of and parallel to McKinstry
Ave. and lying between the south line of Lot 2 extended
westerly and the north line of Lot 6 extended westerly
also all of the public alley 20 ft. wide first north
of Jefferson Ave. west lying between the west line of
McKinstry Ave. and the west line of Lot 1 extended
northerly as platted in the plat of ~~that~~ Subdivision
of part of Outlot 16, P.C. 30, be vacated.

Nov. 6, 1917.

Voucher No. 40, 1918.

Vol. 142 page. 11586 ✓


WIDENING OF WESTMINSTER AVENUE, IN CITY OF DETROIT.

Verdict rendered in
Recorder's Court, of
City of Detroit.

The following property was taken, in the widen-
ing of Westminster Ave. from Cameron Ave. to the alley
east, where not already open as a public street:
The n. 3.90 ft. of the s. 17.40 ft. of
Lot 199, Mott & Morse's Sub. of Lots 25-26-31-32,
¼ Sec. 32, Ten Thousand Acre Tract.

Nov. 10, 1917.
Voucher
No. 46, -- 1918.

Vol. 139 page. 10943 ✓

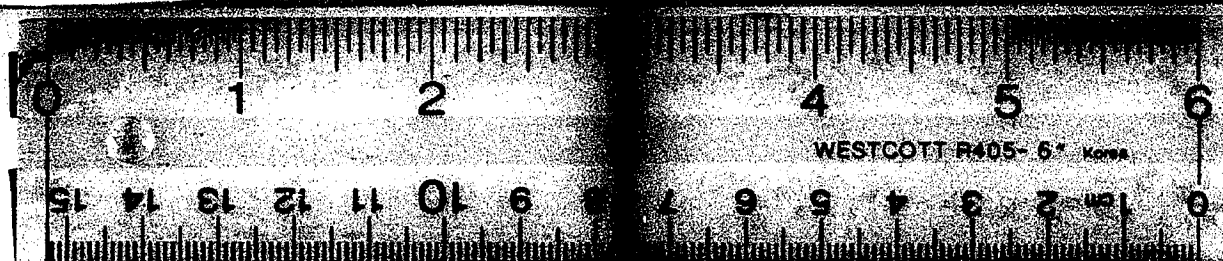

16 X