


WILCOX & FREEMAN'S
Sub of LOTS 1 to 8 Inclusive of the plat
of Out Lot 193
RIVARD FARM
DETROIT WAYNE COUNTY MICHIGAN

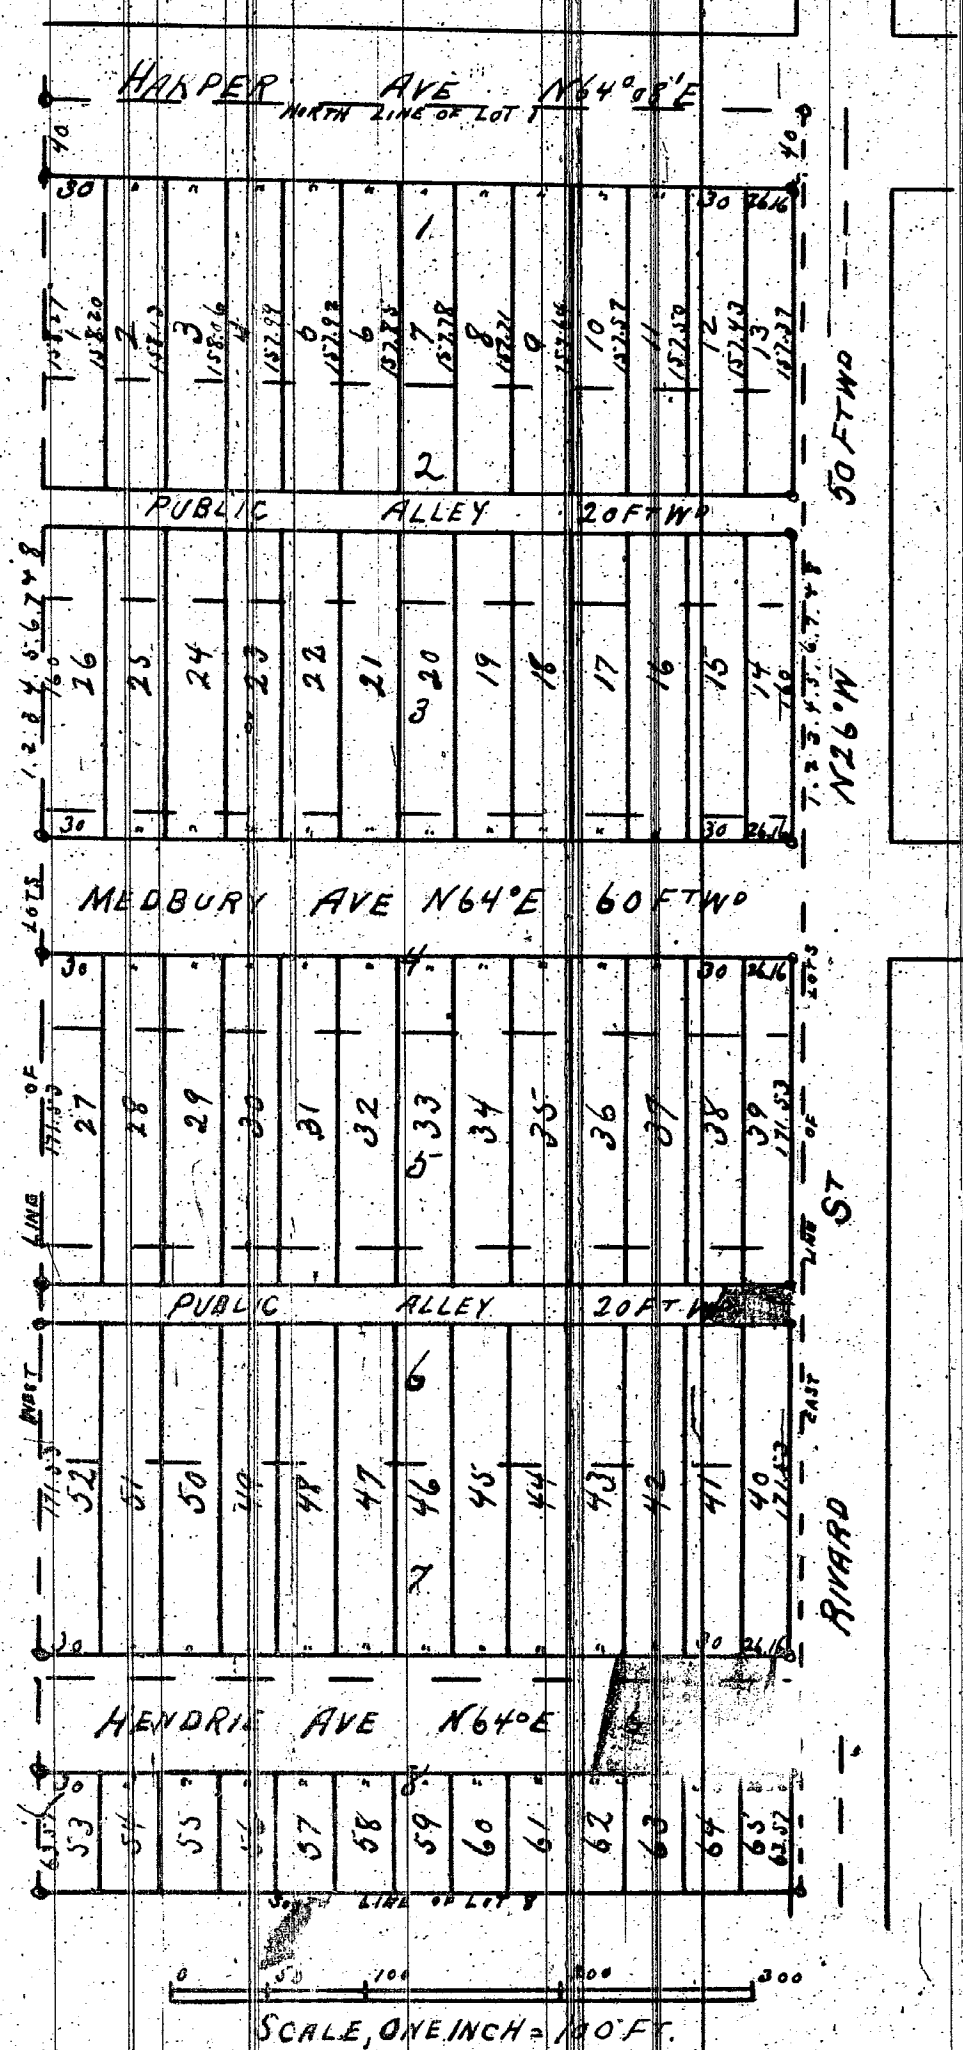

We hereby certify that the plat herein delineated is correct and that permanent monuments consisting of oak stakes 1 1/4 inches square and 15 inches long have been planted at all points marked thereon as thereon shown at all angles in the boundaries of the land platted and at all intersections of streets or streets and alleys.

Jerome & Daly
Surveyors

Approved July 28th 1888

William H. Langley
Thomas McGrath
James H. Aubrey
Board of Public Works
City of Detroit

Know all men by these presents that we Alfred F. Wilcox and Mary M. Wilcox his wife, Charles H. Freeman and Abby J. Freeman his wife all of Detroit Wayne County Michigan do hereby dedicate to the public the perpetual use of the streets and alleys (where not already dedicated) as represented on the annexed plat of Wilcox and Freeman's subdivision of lots 1 to 8 inclusive of the plat of Out Lot 193 Rivard Farm Detroit Wayne County Michigan reserving to ourselves our heirs and assigns the reversion thereof whenever the same may be discontinued by law.

Witness our hands and seals this fifteenth day of July A.D. 1888
In presence of
Walter E. Campbell
Enoch W. Wiggins

Alfred F. Wilcox
Mary Millington Wilcox
Charles H. Freeman
Abby J. Freeman

State of Michigan }
County of Wayne } S.S.

On this fifteenth day of July A.D. 1888 before me the undersigned a Notary Public in and for said County personally appeared the above named Alfred F. Wilcox and Mary M. Wilcox his wife, Charles H. Freeman and Abby J. Freeman his wife to me known to be the persons described in and who executed the above instrument and acknowledged the same to be their free act and deed.

Walter E. Campbell
Notary Public
Wayne Co. Mich

Commonwealth of Michigan
January 9, 1888
1137-501

State of Michigan }
County of Wayne } S.S.

We M. P. Roule Register of Deeds and Jerome and Daly Surveyors hereby certify that we have each carefully compared this copy with the original plat of Wilcox and Freeman's subdivision of lots 1 to 8 inclusive of the plat of Out Lot 193 Rivard Farm Detroit Wayne County Michigan and that it is an exact copy thereof and of the whole of such original plat.

Examined and approved
July 12 1888
H. P. Pratt
Deputy Auditor Genl

Jerome & Daly
Surveyors
M. P. Roule Register

I hereby certify that this plat is a correct copy of the plat now on record in the Register of Deeds office, being made under the supervision of the Auditor General by tracing the plat on record and affixing thereto a carefully compared copy of the dedication and certificate.

Dated this 12th day of Sept 1910
Geo. W. Bennett
Clerk Aud. Genl's Dept.

Register Office
County of Wayne
Received for Record the
12th of August A.D. 1888 at
12 of Plateau
M. P. Roule Register