


Subdivision of that part of private Land Claim No. 111 lying south of the Detroit and Lake St. Clair Plank Road in the Township of Grosse Pointe, County of Wayne Michigan
November 1881

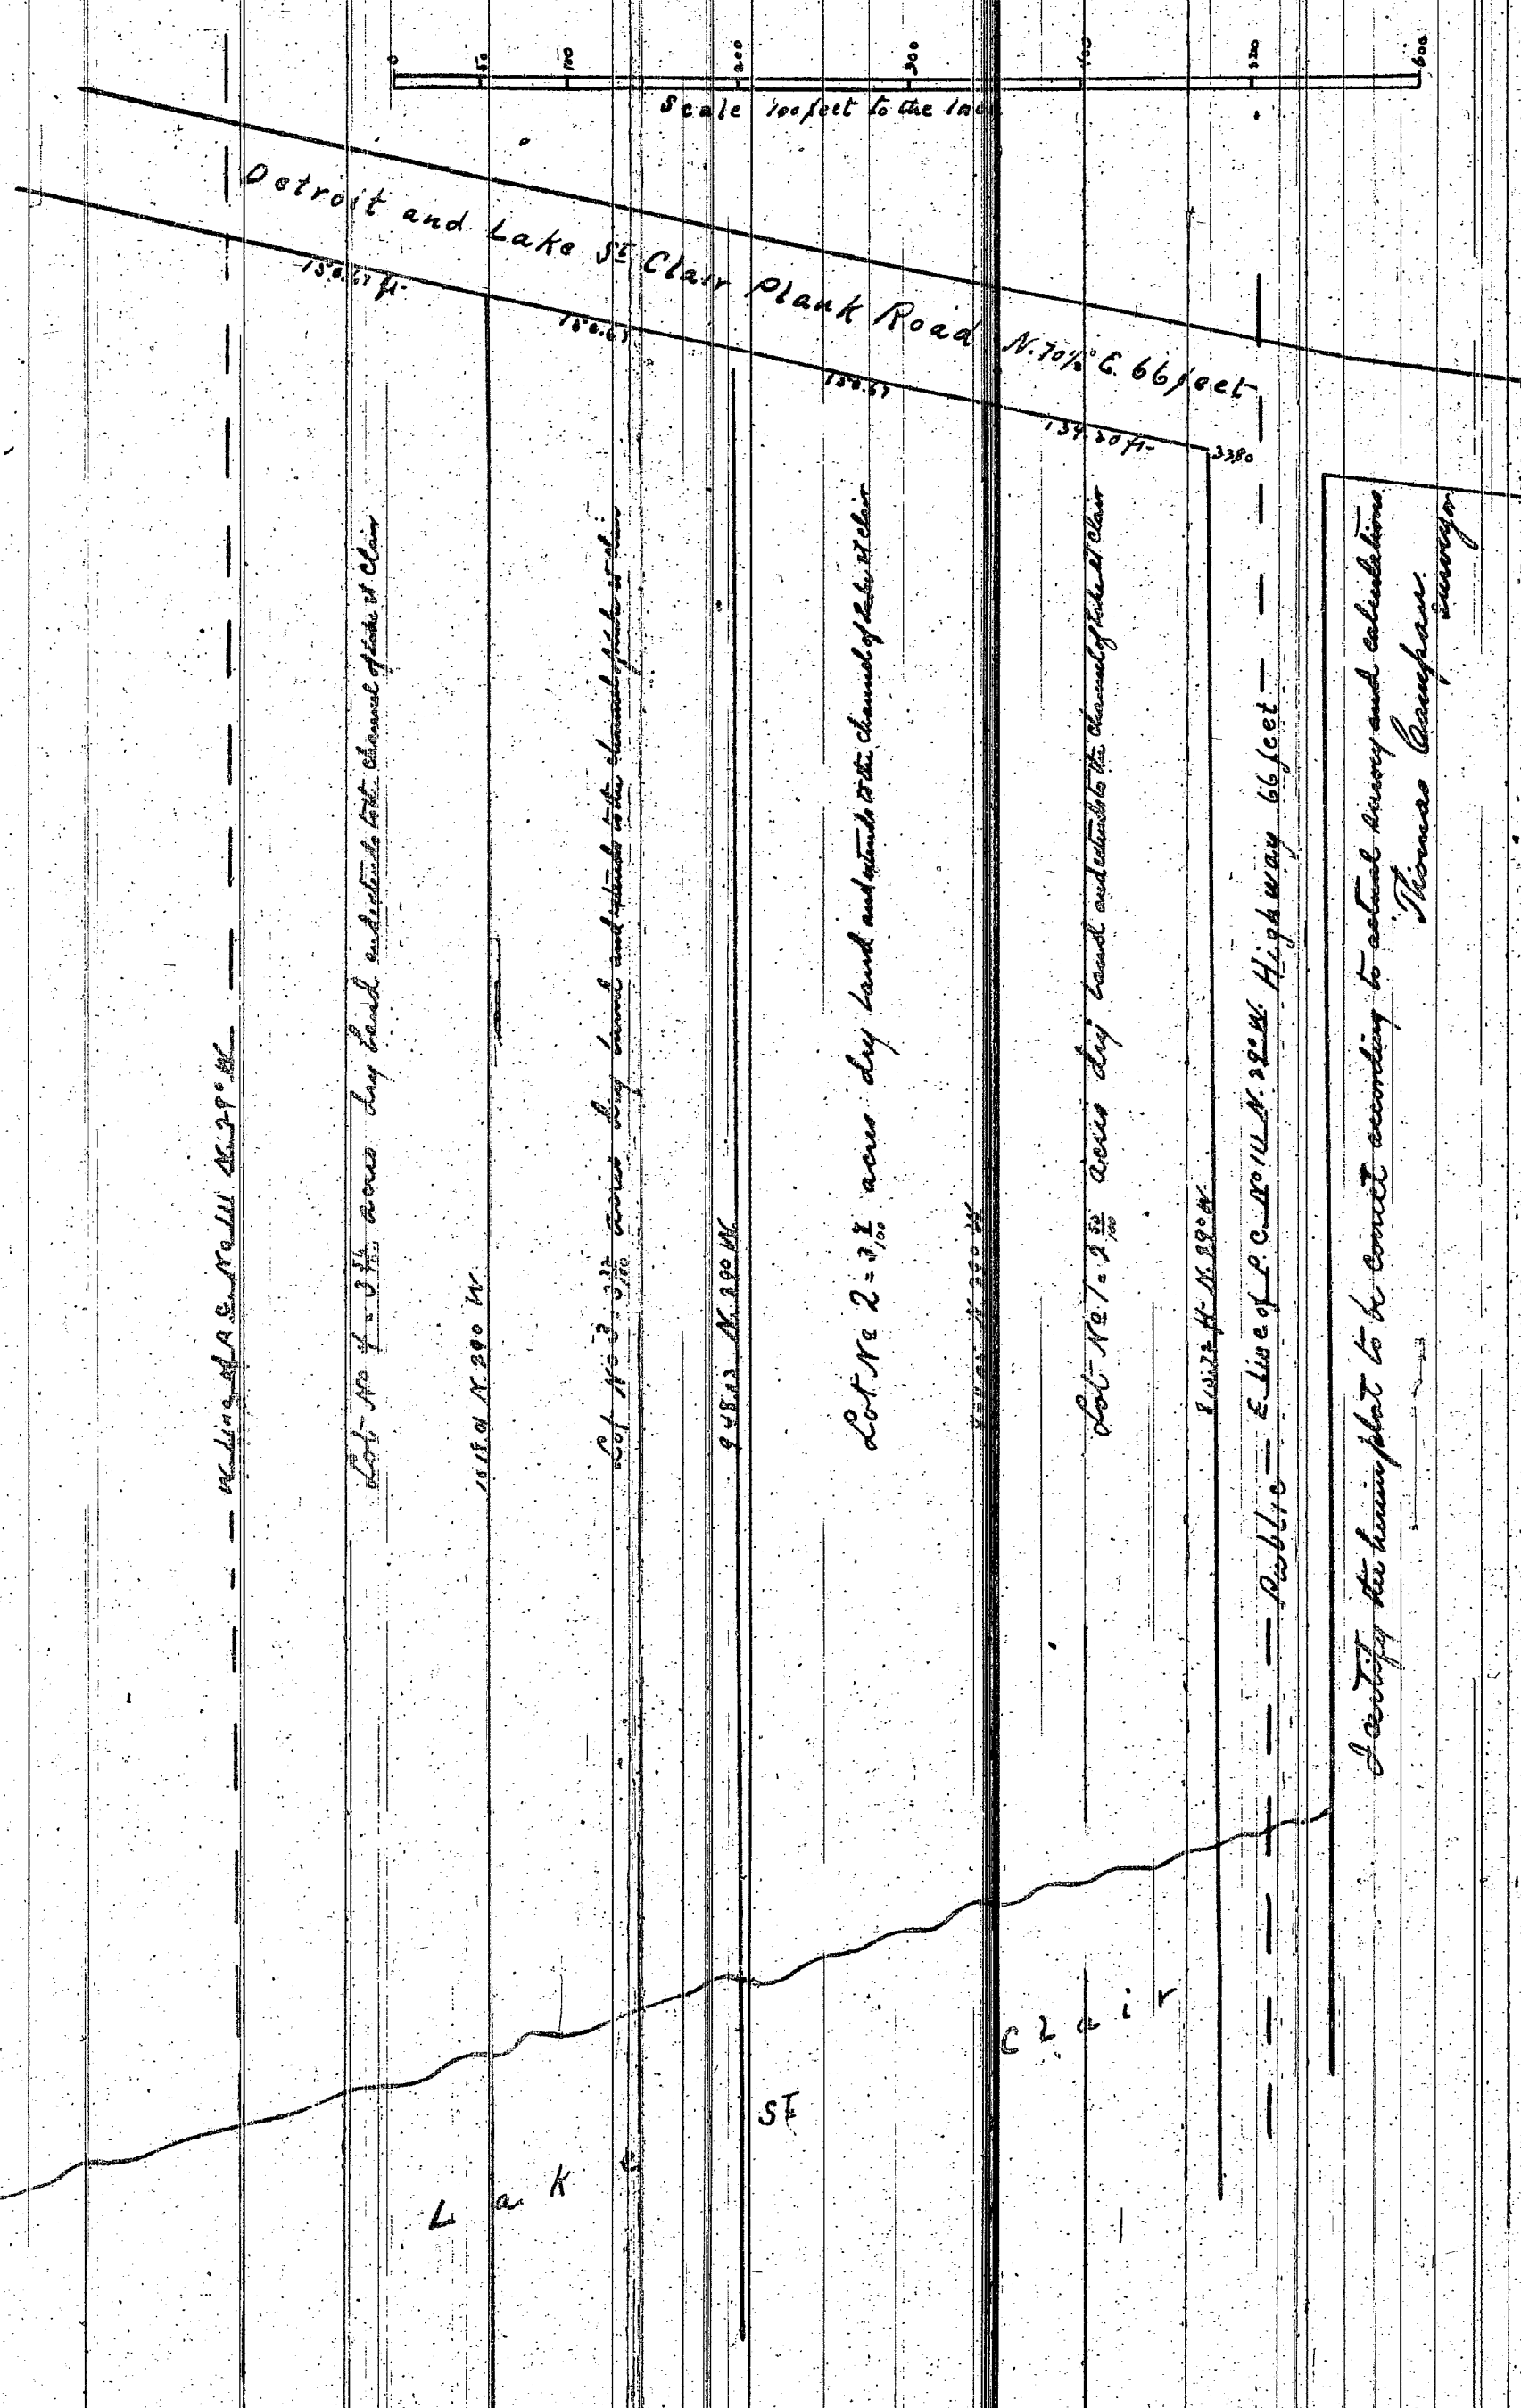

Know all men by these presents that we Simon C. Poupard & his wife Matilda Poupard Charles L. Poupard & his wife Mary S. Poupard Henry P. Poupard & his wife Adaline M. Poupard and Edmund C. Poupard & his wife Rose M. Poupard have caused to be made the accompanying plat of the subdivision of that part of private Land Claim numbered one hundred and eleven (111) lying south of the Detroit and Lake St. Clair Plank Road in the Township of Grosse Pointe County of Wayne and State of Michigan and we do hereby dedicate to the public the Highways shown on said plat and ourselves our heirs and assigns forever quitclaim unto the public thereof whatsoever discontinuance to make.

Witness our hands and seals this 15th day of December A.D. Eighteen hundred and eighty one.

In presence of
Henry Litch
Julius Stork

Simon C. Poupard
Charles L. Poupard
Mary S. Poupard
Henry P. Poupard
Edmund C. Poupard
Rose M. Poupard

State of Michigan
County of Wayne } ss.

On this 15th day of December A.D. Eighteen hundred and eighty one, personally appeared before me, a Notary Public in and for said County of Wayne, the above named Simon C. Poupard and his wife Matilda Poupard, Charles L. Poupard and his wife Mary S. Poupard, Henry P. Poupard and his wife Adaline M. Poupard, and Edmund C. Poupard and his wife Rose M. Poupard, known to me to be the persons who executed the above instrument and who acknowledged the same to be their free and lawful deed.

Notary Public
for Wayne County

I hereby certify that the foregoing is a correct and true copy of the plat now on record in the office of the Register of Deeds for Wayne County, Michigan, being made under the supervision of the said Register, and that the same is a carefully compared copy of the original and correct certificate.

Dated this 16th day of December 1881

Geo. W. Mitchell

Register of Deeds

We James I. Mitchell, Register of Deeds for Wayne County and Thomas Campan, Surveyor do hereby certify that we have carefully compared the above Plat with the plat of Simon C. Poupard & his wife Matilda Poupard, Charles L. Poupard & his wife Mary S. Poupard, Henry P. Poupard & his wife Adaline M. Poupard, and Edmund C. Poupard & his wife Rose M. Poupard, entitled Subdivision of that part of Private Land Claim No. 111 lying south of the Detroit and Lake St. Clair Plank Road in the Township of Grosse Pointe, County of Wayne Michigan with the original plat thereof and that it is an exact duplicate copy of the same.

James I. Mitchell
Thomas Campan
Register
Surveyor

Registers Office } ss Received for Record this 17th day of December A.D. 1881 at 4 P.M. and recorded in Book 6 of Plats on page 37
James I. Mitchell
Register