


WETMORE and MCGRAW'S SUB^d
of Lot 45 Conin Farm and Lots 57 and 58
Riopelle Farm North of Jefferson Avenue
Detroit Wayne County Mich

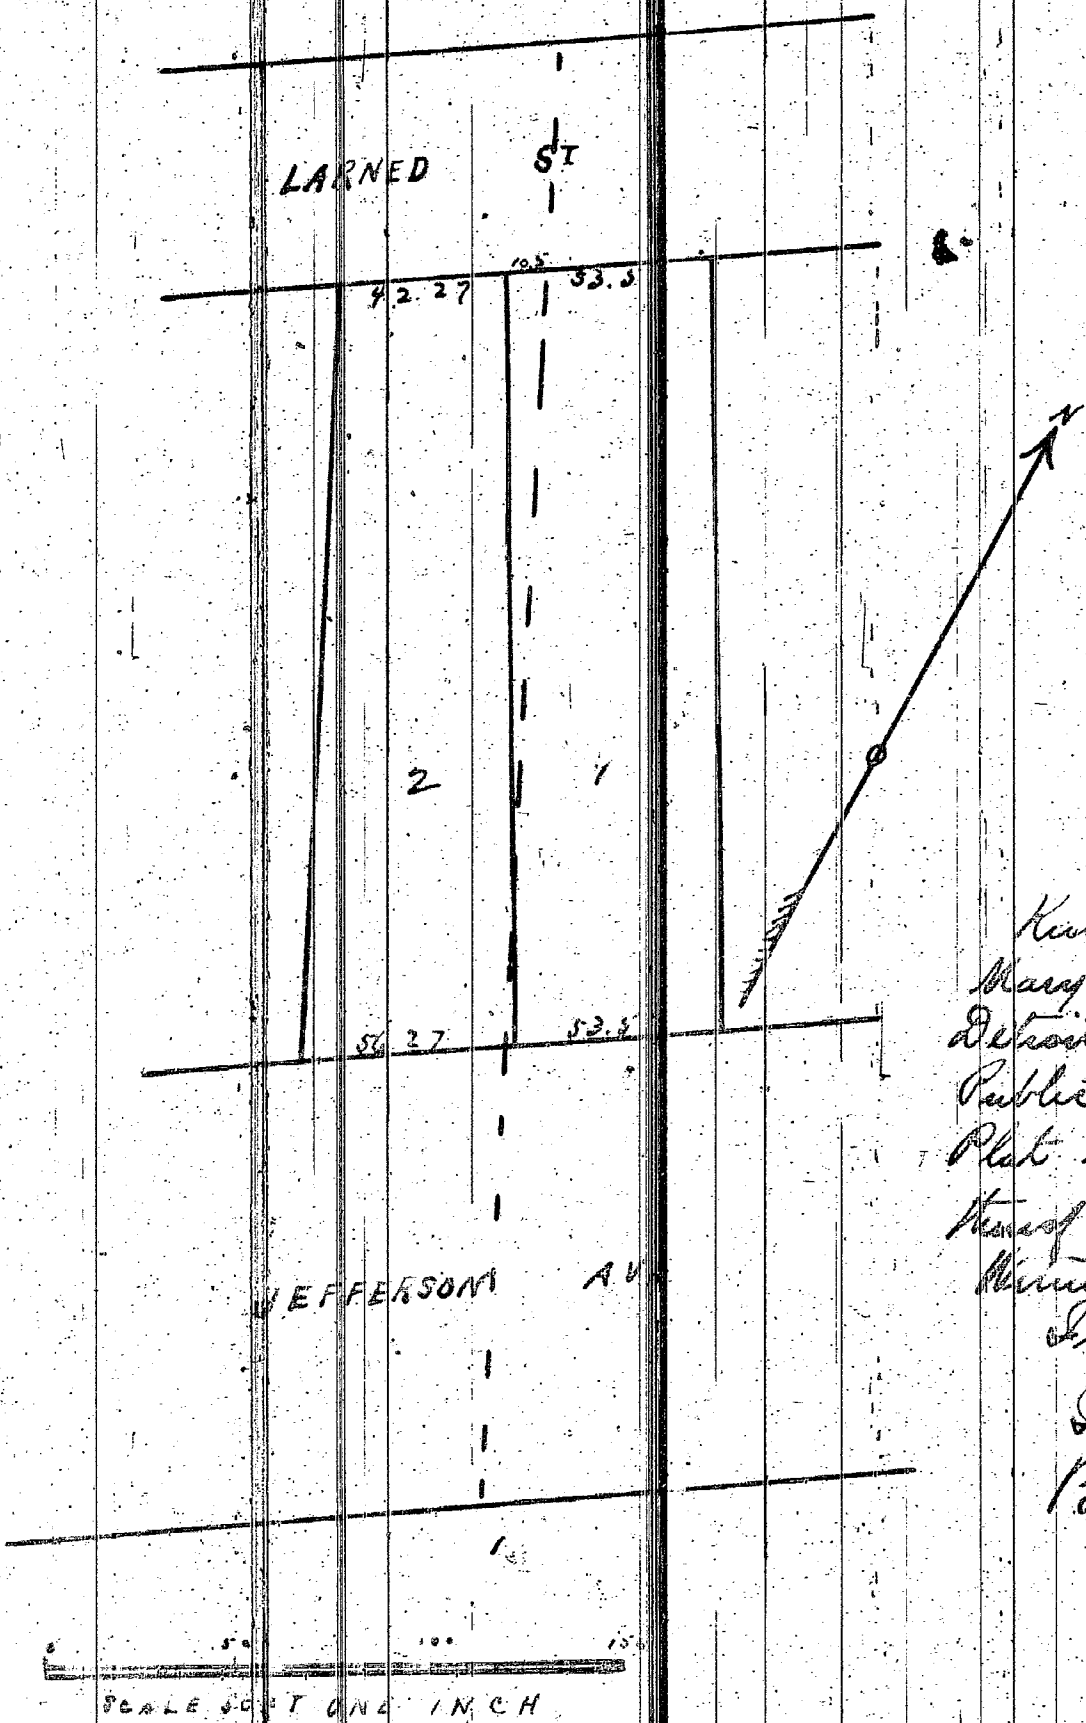

Know all persons by these presents that we Charles S. Wetmore, Mary B. Wetmore his wife and Alice E. McGraw, all of the County of Wayne, State of Michigan do hereby dedicate to the Public the perpetual use of the streets as represented on this foregoing Plat reserving to ourselves our heirs and assigns the right of use of the same when this same may be discontinued by order of the Board of Public Works over hands and seals this 3rd day of December 1880.

In presence of
Israel T. Corbett
Bryant Walker

Charles S. Wetmore
Mary B. Wetmore
Alice E. McGraw

We hereby certify the foregoing to be correct
Jerome & Daly
Surveyors

State of Michigan }
County of Wayne }

On this 3rd day of December 1880, I, the subscriber a Notary Public in and for said County of Wayne, appeared the above named Charles S. Wetmore and being with him his wife and Alice E. McGraw to me known to be the persons described in and who executed the foregoing instrument and acknowledged the same to be their free act and deed.

Bryant Walker
Notary Public in and for the County of Wayne, Michigan

We Henry Place Register of Deeds for the County of Wayne Michigan and Jerome & Daly Surveyors do hereby certify that we have carefully compared this Plat of Wetmore & McGraw subdivision of Lot 45 Conin Farm and Lots 57 and 58 Riopelle Farm North of Jefferson Avenue Detroit Wayne County Michigan with the original Plat of said subdivision and do hereby certify that it is an exact duplicate copy thereof and of our whole of said Plat.

Register of Deeds }
Wayne County }
Received for record
this 8th day of December A.D. 1880
at 10 o'clock A.M. and recorded
in Book 6 of Plats page 60

Henry Place Register
Jerome & Daly Surveyors

Approved Dec 4th 1880

William H. Langley
Frederick Rachel
Benjamin Brisson } Board of
Public Works

I hereby certify that this Plat is a correct copy of the plat now on record in the Register of Deeds of Wayne County Michigan being made under the supervision of the Register of Deeds by tracing the plat on record and affixing the same in a copy of a compared copy of the dedication and certificate.

Dated this 19th day of Aug 1880
Geo. N. Bennett
Clerk and Seal of the County of Wayne, Michigan