



1094

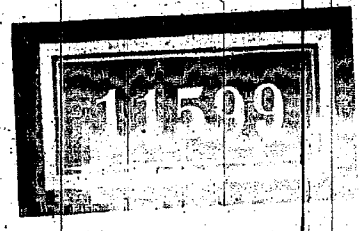

Plat of the Extension of
 Endicott and Harper Avenues
 ON
 Out Lot 33 Withersell Farm and Out Lot 58 Aubin Farm
 City of Detroit

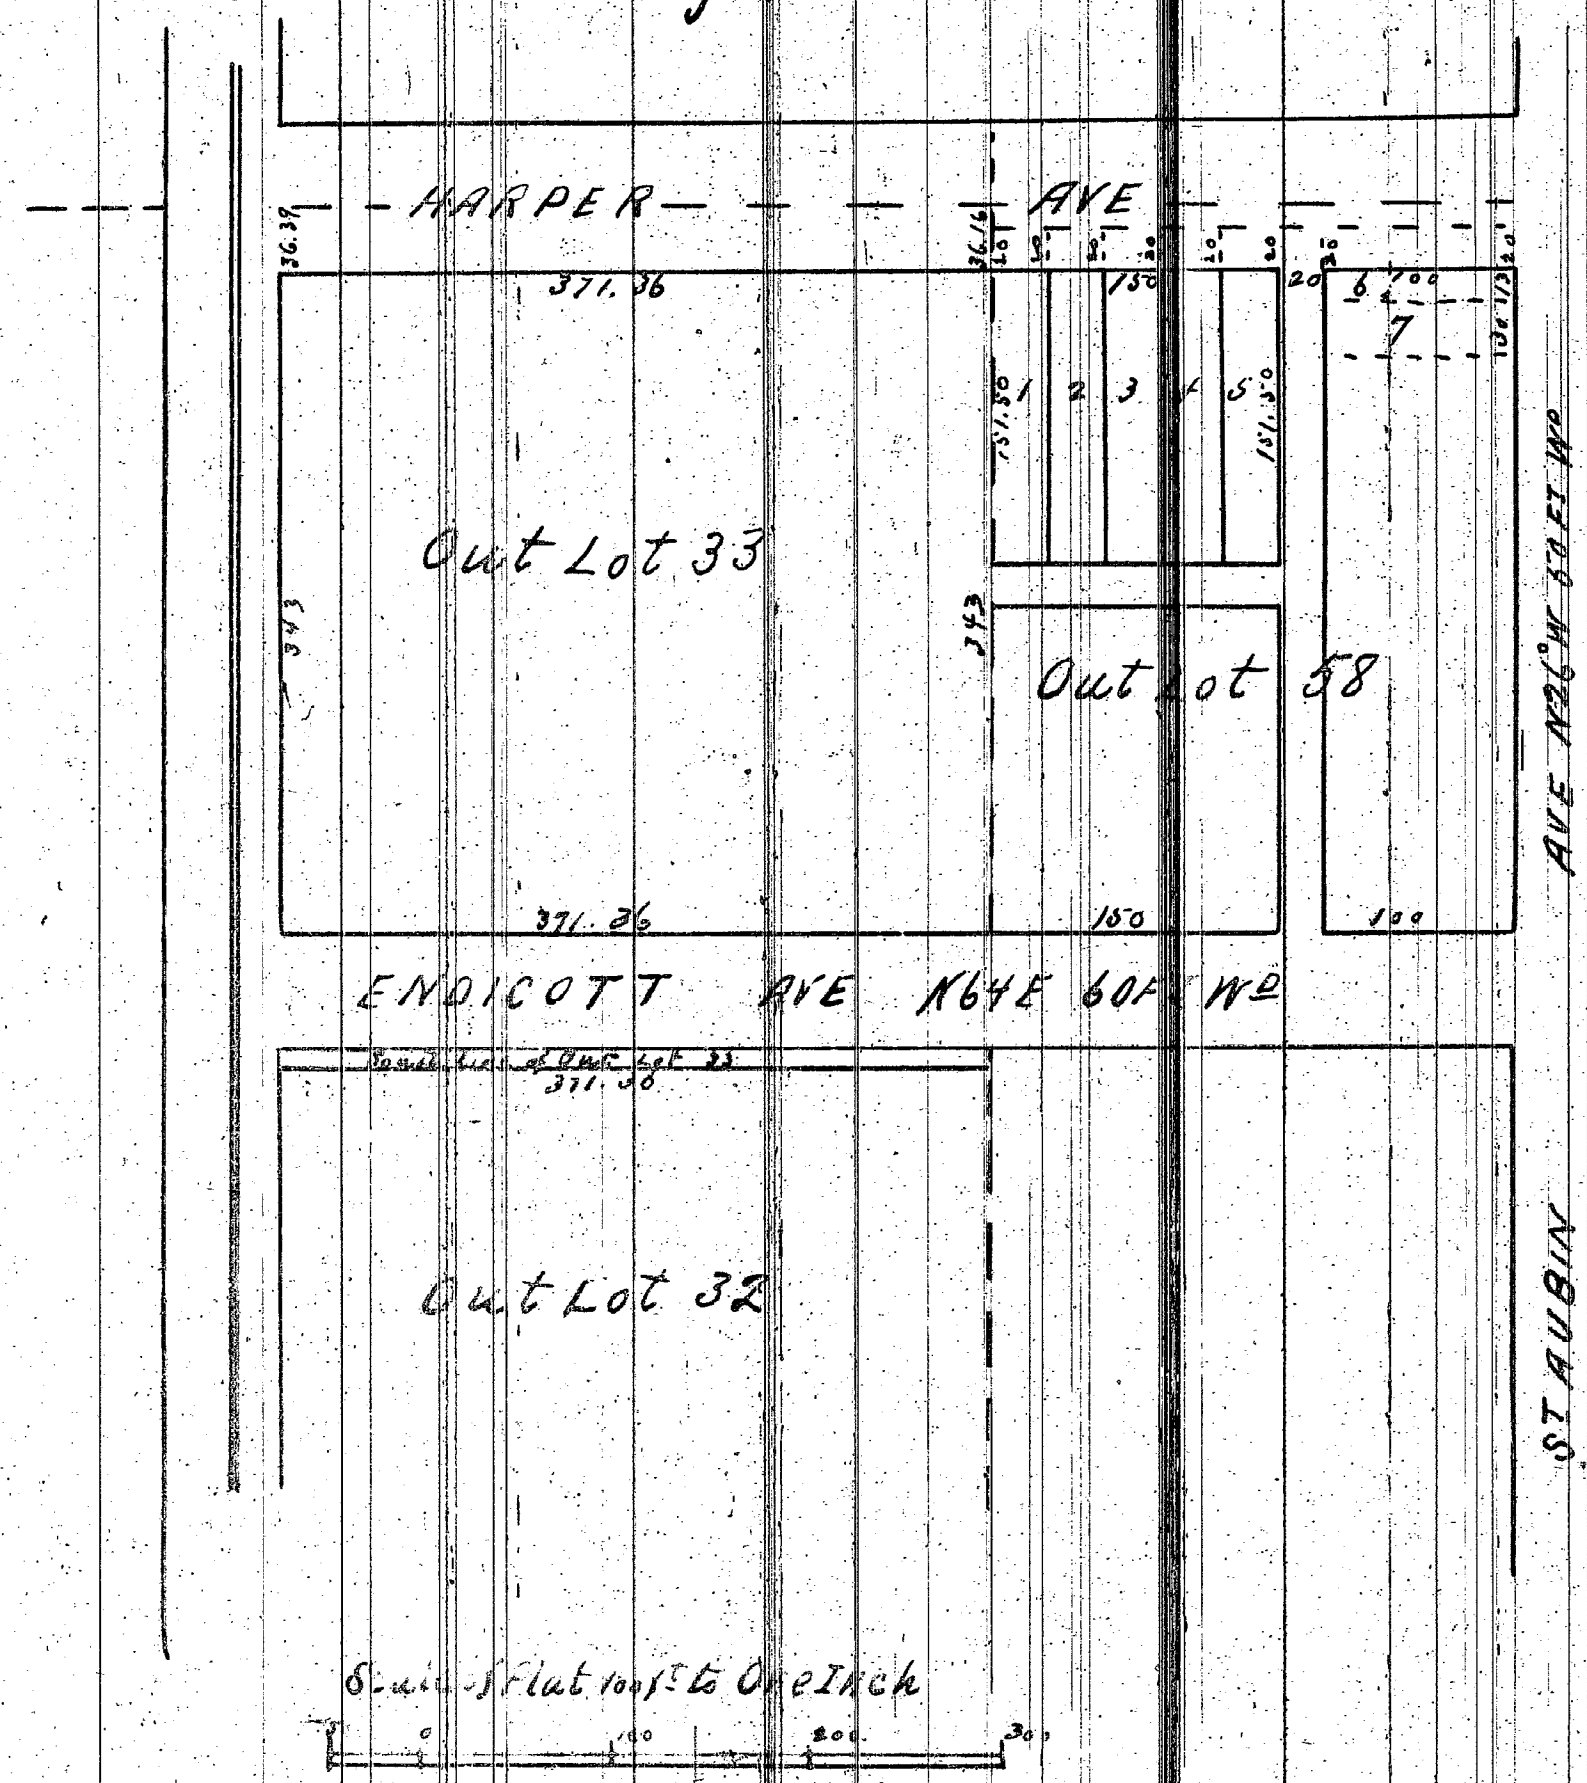

I certify the above Plat to be correct
 Eugene Robinson
 Surveyor
 Detroit

Approved September 24 1881
 Board of Public Works
 Frederick A. Smith
 Benjamin A. Mason
 William H. Langley
 Mayor

We James Mitchell Register of deeds for Wayne County and Eugene Robinson Surveyor do hereby certify that we have carefully compared the above Plat of the Extension of Endicott and Harper Avenues on Out Lot 33 Withersell Farm and Out Lot 58 Aubin Farm City of Detroit with the Original Plat thereof and that it is an exact duplicate copy of the same for Record as James S. Mitchell Register Eugene Robinson Sur.

I hereby certify that this plat is a correct copy of the plat now on record in the Register of Deeds of this County and under the supervision of the Auditor General by being the plat on record and affixing thereto a seal fully completed copy of the dedication and certificate.
 Dated this 18th day of Aug. 1910
 Geo. W. Bennett
 Clerk and Ex. Sec. of P.H.

Know all men by these presents that We Thomas N. Palmer and Lizzie M. Palmer his wife and George Hendrie and Sarah J. Hendrie his wife have caused the above Plat of the Extension of Endicott and Harper Avenues on Out Lot 33 Withersell Farm and Out Lot 58 Aubin Farm to be made for Record and We do hereby dedicate to the perpetual use of these streets as shown thereon reserving to ourselves our heirs or assigns the reversion or reversions thereof whenever discontinued by law.

Witness our hands and seals this Twenty First day of September A.D. Eighteen hundred and Eighty one
 We M. Kinner
 Notary Public
 in presence of
 Wm. Geo. Thompson

Thomas N. Palmer
 Lizzie M. Palmer
 Geo. Hendrie
 Sarah J. Hendrie

L. S.
L. S.
L. S.
L. S.

Notary Public in and for said County personally appeared Thomas N. Palmer and Lizzie M. Palmer his wife and George Hendrie and Sarah J. Hendrie his wife known to me to be the same persons who executed the above instrument and who acknowledged the same to be their free act and deed
 This Twenty First day of September A.D. Eighteen hundred and Eighty one before me the Notary Public

Received for Record this 29th day of September A.D. 1881 at 4 o'clock P. M. and recorded in Book 6 of Plats on Page 23 James S. Mitchell Register

Wm. M. Kinner
 Notary Public
 Wayne Co.
 Mich.