


Plat of
HAMMOND & RICH'S Subdivision of part of Private Claims 478 583 North of Michigan Avenue & Hammond's
 Subdivision of lot 51 of Private Claim 30. Springwells. Wayne County. Michigan. T. 2 S. R. 11 E.

1043

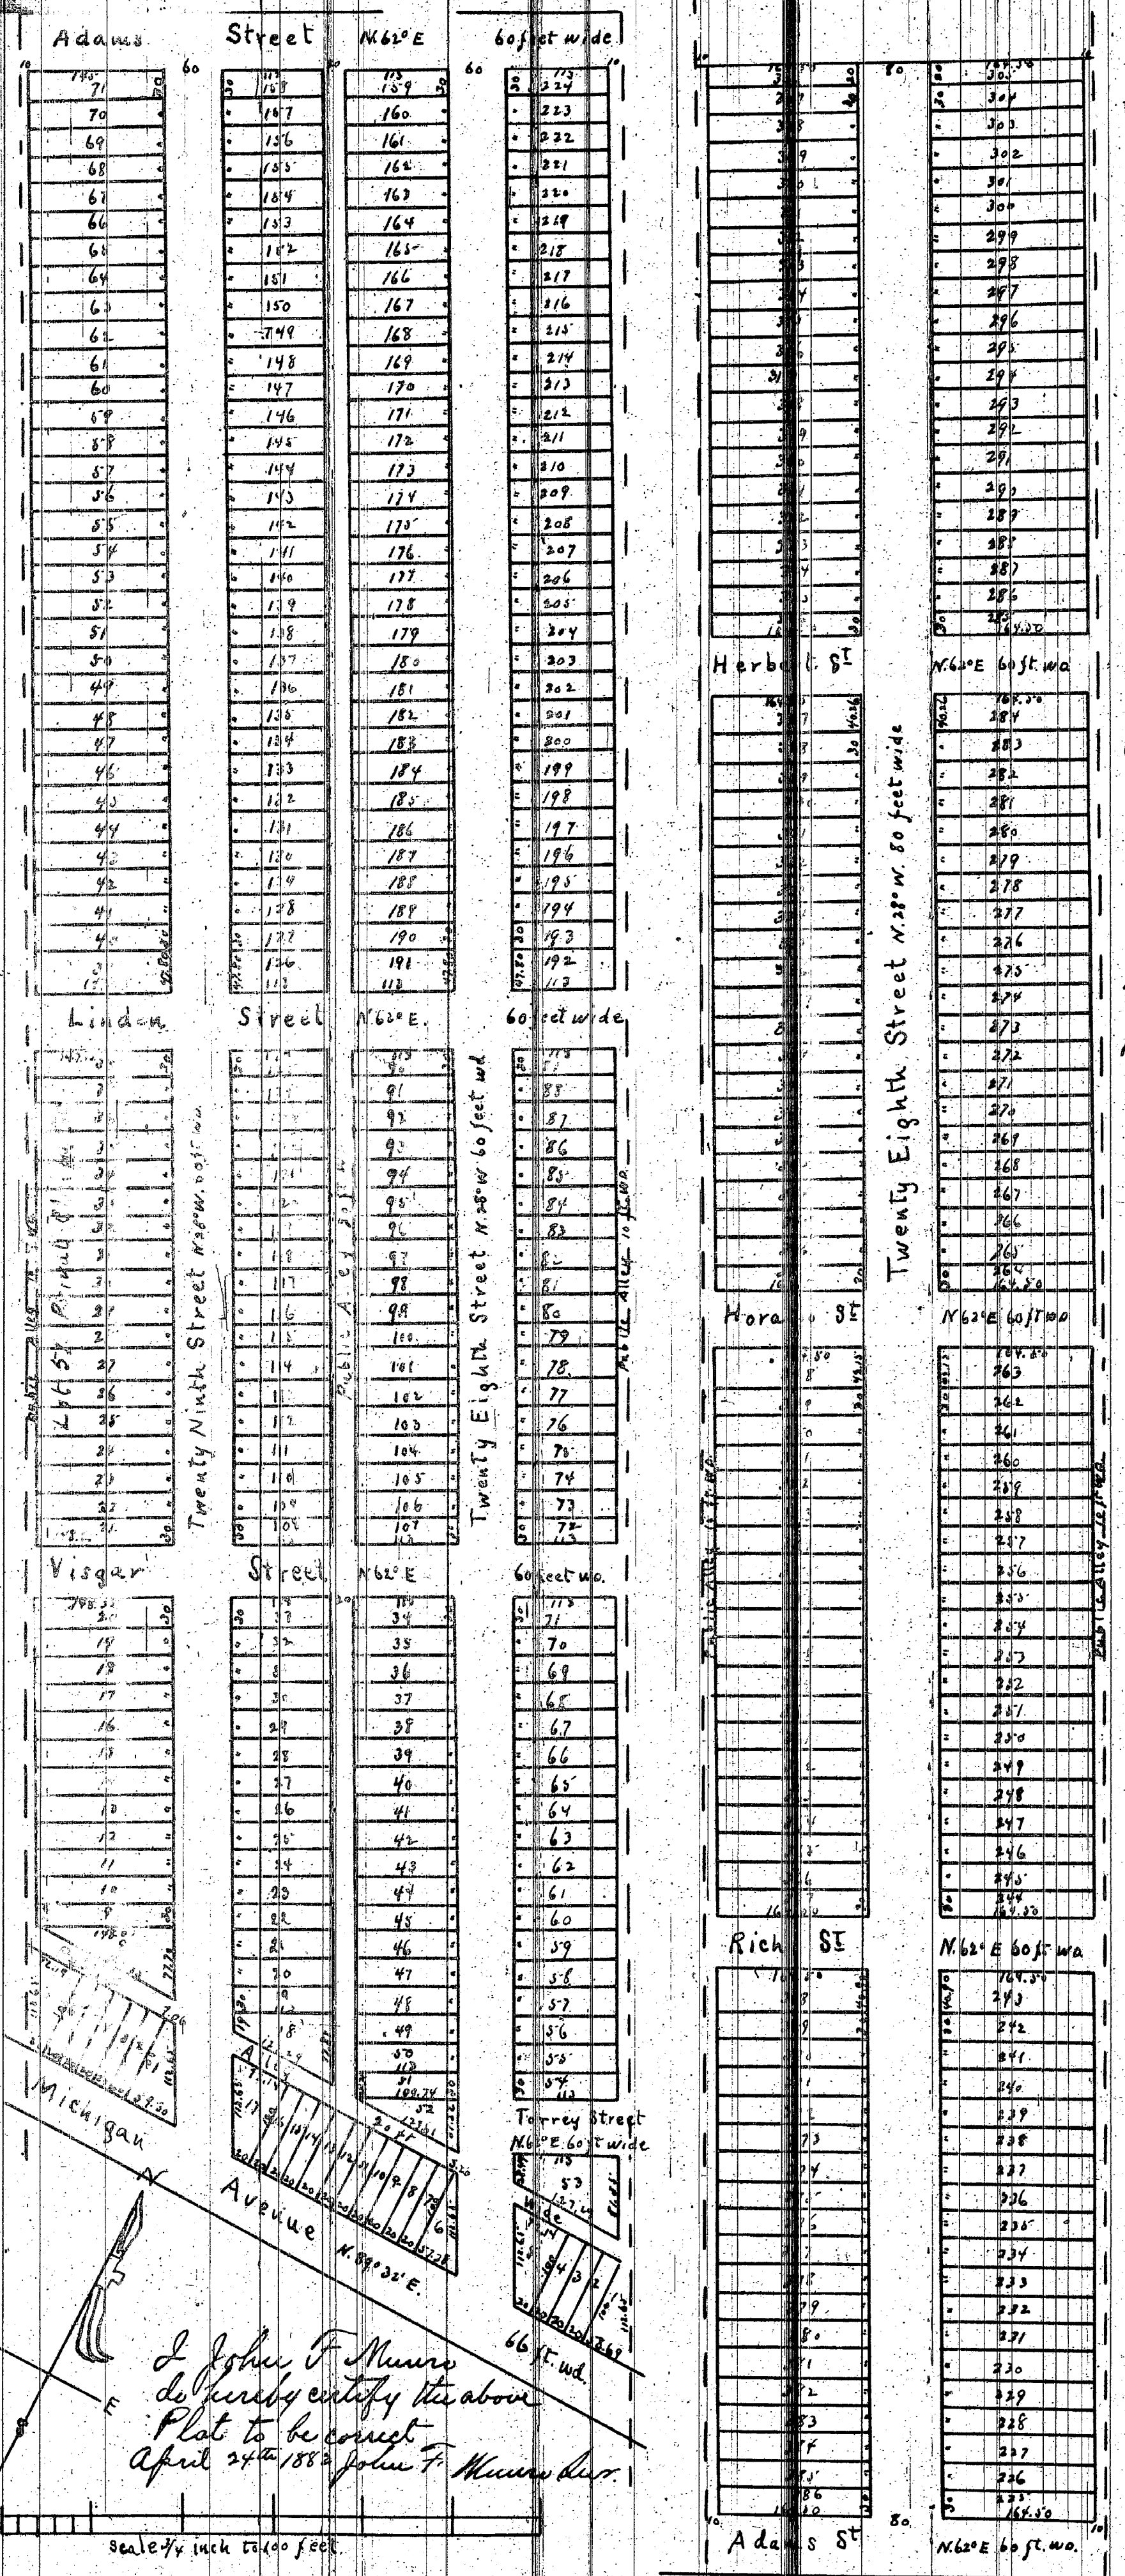

Know all men by these presents, that we George H. Hammond and Ellen his wife Charles A. Richmond and Augusta C. D. his wife all of the City of Springwells Wayne County Michigan do hereby dedicate to the perpetual use of the streets and alleys sited on the foregoing Plat. Reserving to ourselves and our heirs and assigns the reversion whenever the same may be discontinued by law. Witness our hands and seals this 24th day of April in the year Eighteen Hundred and Eighty two

George H. Hammond Jr.
James D. Standish
Ellen Hammond
Charles A. Richmond
Augusta C. D. Richmond

State of Michigan }
 County of Wayne } ss. On this 24th day of April in the year Eighteen Hundred and Eighty two we the subscriber a Notary Public in and for the County of Wayne Michigan personally appeared George H. Hammond Jr. Charles A. Richmond and Augusta C. D. Richmond known to be the same persons described in and to the above instrument Who severally acknowledged to be their free act and deed.

James D. Standish
 Notary Public

We James L. Mitchell Register of Deeds for the County of Wayne Michigan and John F. Munro Assessor of said County do hereby certify that we have carefully compared the Hammond and Rich's Subdivision of part of Private Claims 478 583 North of Michigan Ave and Hammond's Subdivision of lot 51 of Private Claim 30 Springwells Wayne County Michigan with the Original Plat of said Subdivision and do also certify that it is an exact copy of the whole of such Plat

James L. Mitchell
John F. Munro
 Register of Deeds
 Assessor
 Received for record this 16th day of May at 12 o'clock M and recorded in Book 6 of Plats

I hereby certify that this plat is a correct copy of the plat now on record in the Register of Deeds office, being made under the supervision of the undersigned and by tracing the plat on record and affixing thereto a duly compared copy of the dedications and certificates.

Dated this 16th day of May 1882
Geo. W. Bennett
 Clerk Aud. Gen. City

I John F. Munro do hereby certify the above Plat to be correct
 April 24th 1882 John F. Munro Ass.

Scale 1/4 inch to 100 feet