
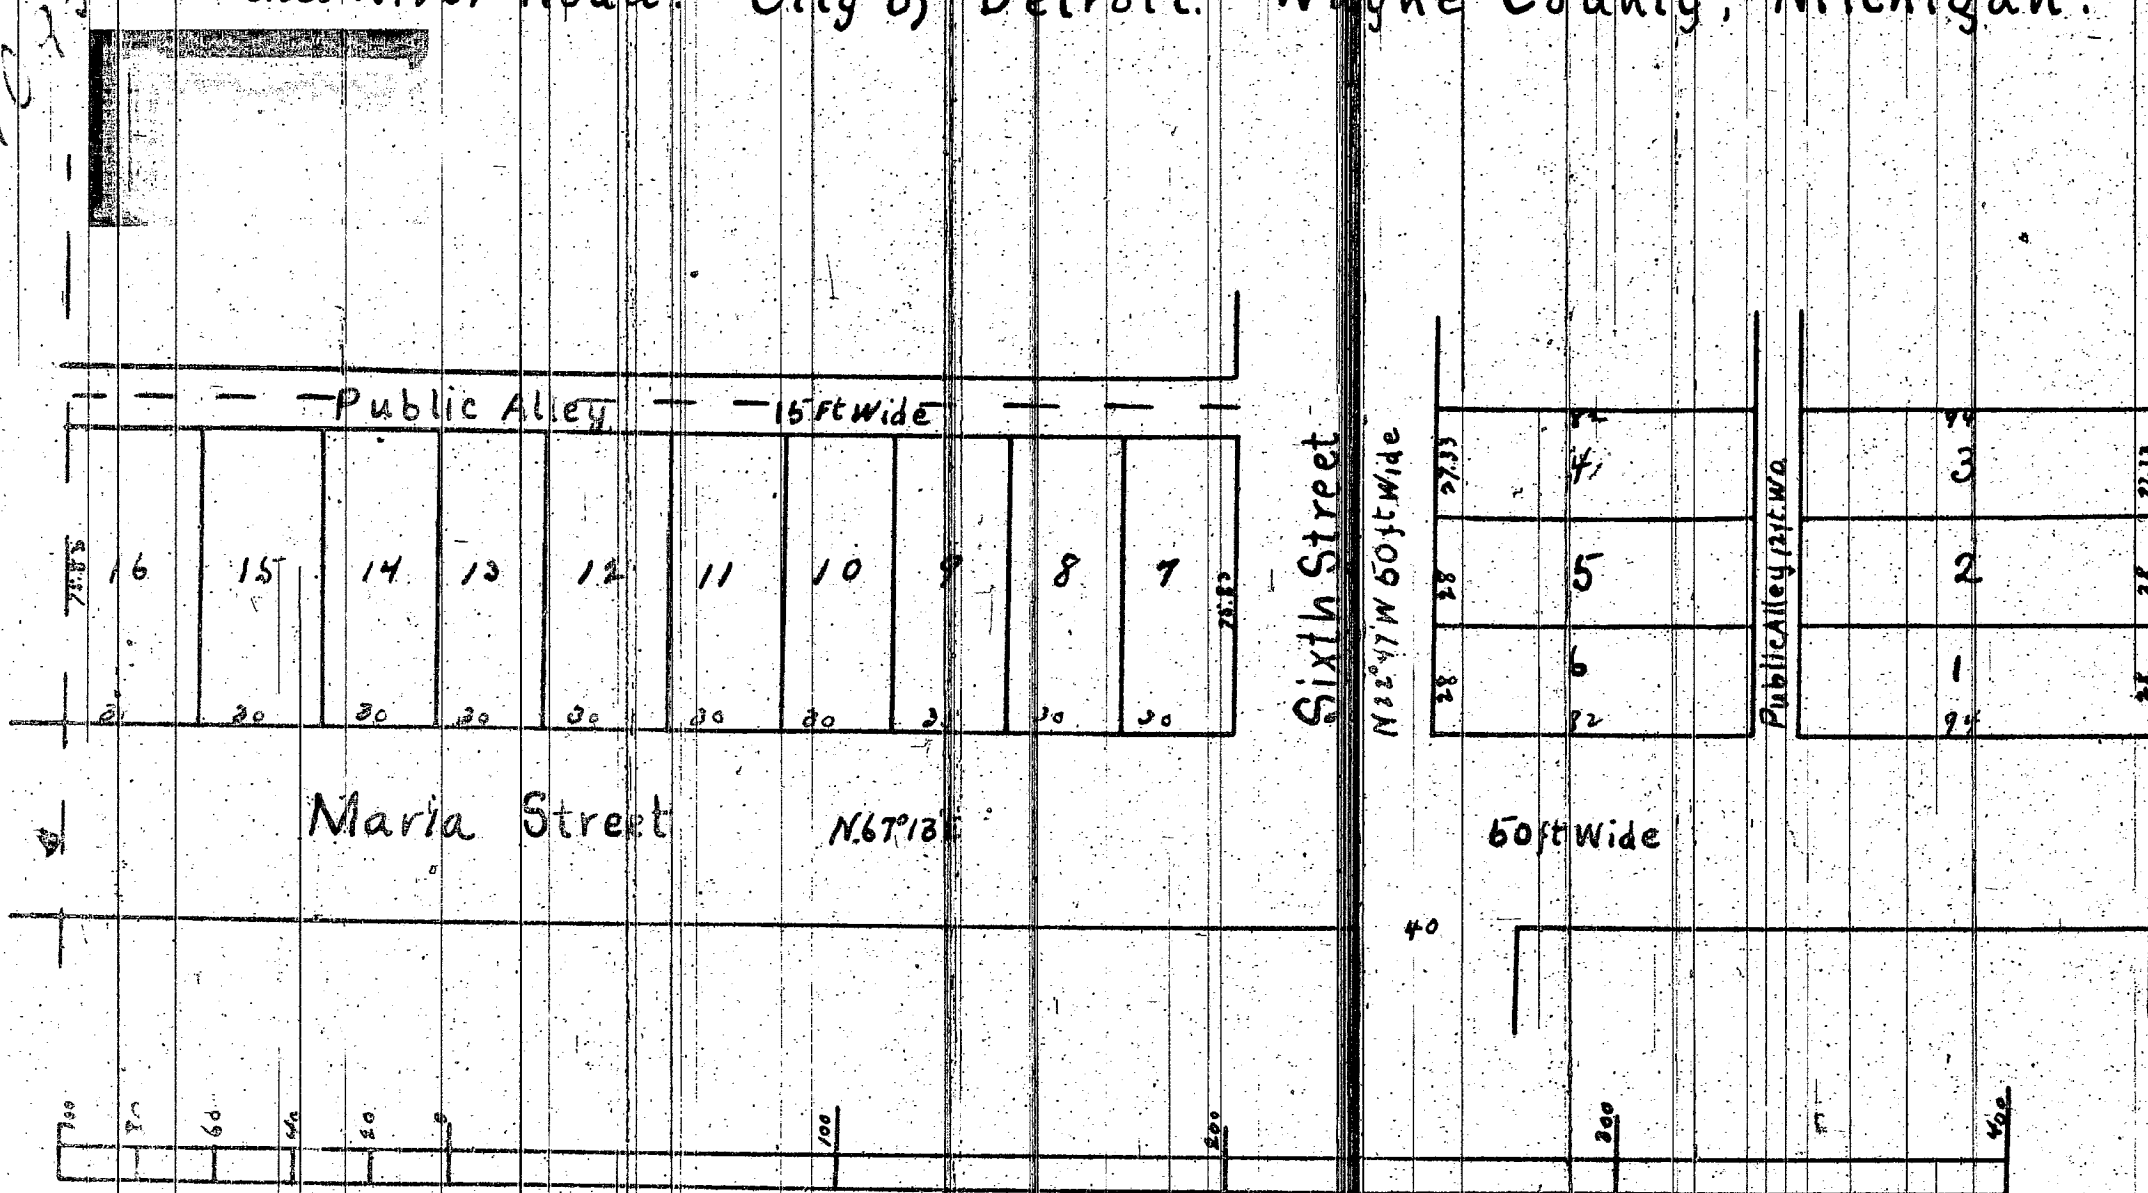


D. GRIFFIN'S Subdivision of lot 8 of Wesson's Section of the Labrosse & Baker Farms North of the Grand River Road. City of Detroit. Wayne County, Michigan. T. 2 S. R. 12 E.

1235

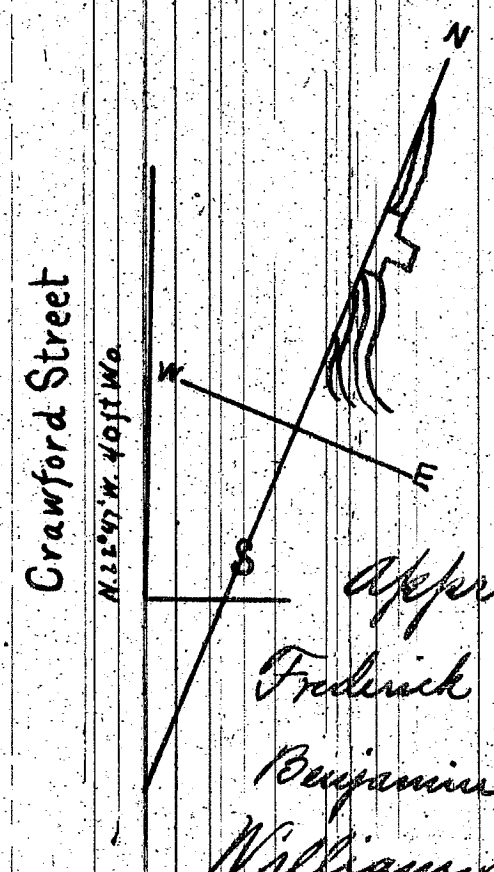

Approved February 13th 1882
 Frederick Kuehl
 Benjamin Hissor
 William M. Langley } Board of Aldermen

Scale 2 inches to 100 ft.
 I, John F. Munro do hereby certify the foregoing Plat to be correct by actual survey.
 Feb. 10th 1882 John F. Munro Sur.

Know all men by these presents that we Daniel Griffin and Julia his wife of the City of Detroit Wayne County Michigan do hereby certify that the use of the Streets and Alleys as represented on the foregoing Plat. Reserving to ourselves our heirs and assigns the use of the same whenever the same may be discontinued by law. Witness our hands and seals this thirteenth day of February in the year Eighteen Hundred and Eighty two

In presence of
 Hiram M. Keeler
 Jerome E. Turner

Daniel ^{his} Griffin [Signature]
 Julia ^{her} Griffin [Signature]

State of Michigan }
 County of Wayne }
 On this 13th day of February in the year Eighteen Hundred and Eighty two before me the undersigned a Notary Public in and for said County personally appeared Daniel Griffin and Julia his wife to me known to be the same persons presented in and who executed the above Instrument. Who personally acknowledged the same to be their free act and deed.

Hiram M. Keeler
 Notary Public
 Wayne County
 Michigan

James I. Mitchell Register of Deeds for the County of Wayne Michigan and John F. Munro Surveyor do hereby certify that we have compared the Plat of D. Griffin's subdivision of Lot 8 of Wesson's section of the Labrosse and Baker Farms North of the Grand River Road City of Detroit Wayne County Michigan with the Original Plat of said subdivision and do also certify that it is an exact duplicate.

James I. Mitchell Register
 John F. Munro Surveyor.
 I hereby certify that this plat is a correct copy of the plat now on record in the Register of Deeds office, being made under the supervision of the Register himself by tracing the plat on record and affixing thereto a carefully compared copy of the dedication and certificate.
 Dated this 16th day of Aug 1910
 Geo W Bennett
 Clerk and Clerk's Deputy

Registers Office }
 Wayne County }
 Received for Record this 15th day of February
 A. D. 1882 at 3⁰⁰ P. M. and recorded in Book 6 of Plats Page 48
 James I. Mitchell Register