


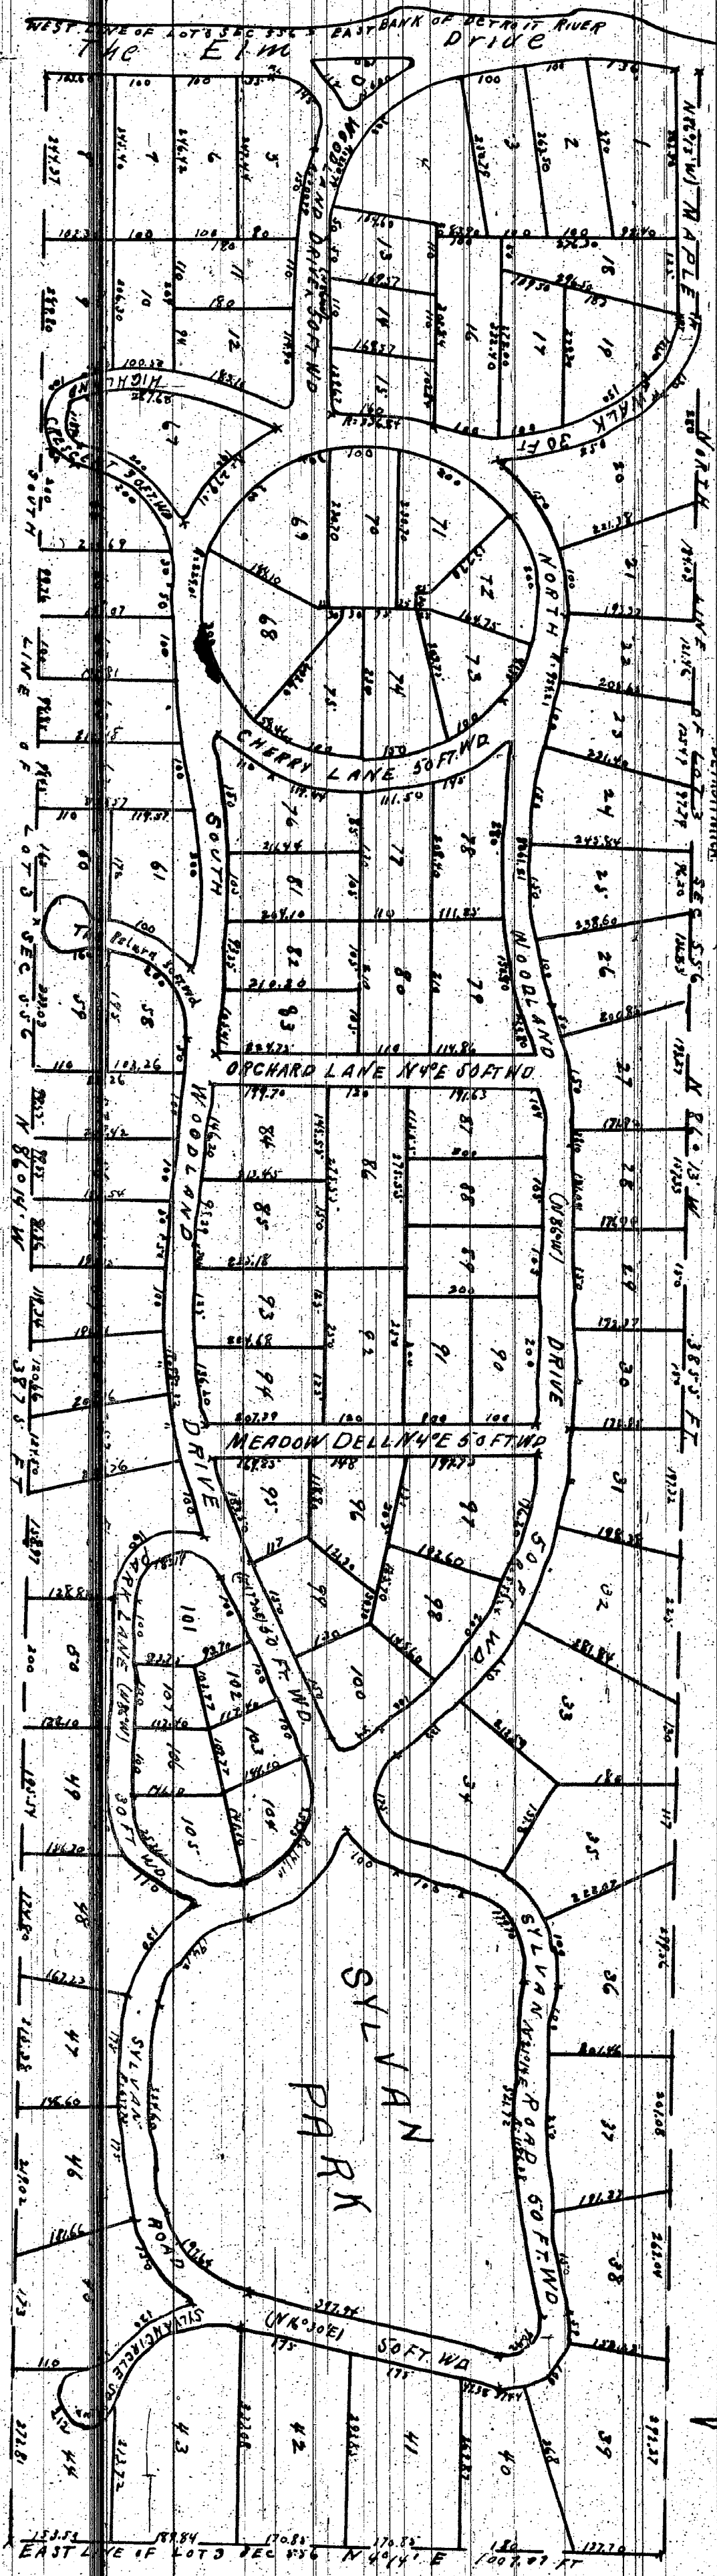

DETROIT RIVER



I hereby certify that the above Plat is correct, and that Monuments consisting of Oak Stakes 1 1/4 inches square and 15 inches long have been placed in the Ground at all angles in the Boundaries, and at the intersection of all Streets or Streets and Alleys, as shown on plat by X

Detroit, July 21st 1890.

MASON L. BROWN
Engineer and Surveyor.

KNOW ALL MEN BY THESE PRESENTS, that We Stephen K. Stanton and Mary B. Stanton his wife Have caused the land embraced in the above plat to be surveyed, laid out and platted, to be known as Edge Water Subdivision of Lots Sec 5 & 6 Trosser Isle Wayne Co. Michigan, and that the Streets and Alleys shown on said plat are hereby dedicated to the use of the public.

Witness our hands and seals this 12th day of August A. D. Eighteen hundred and ninety by William J. Gray Attorney

In presence of Stephen K. Stanton (L.S.)
Mary B. Stanton (L.S.)
both by William J. Gray Attorney in fact

STATE OF MICHIGAN, ss
County of Wayne
On this, the 12th day of August 1890, before me, a Notary Public in and for said county, personally appeared the above named Stephen K. Stanton and Mary B. Stanton his wife by William J. Gray their Attorney in fact known to me to be the same person who executed the above dedication, and who acknowledged the same to be their free act and deed, and in own presence and in the presence of George B. Shieby Notary Public, such attorney

Wayne County, Michigan

STATE OF MICHIGAN, ss
County of Wayne
We Robert E. Bolger Register of Deeds, and Mason L. Brown Surveyor, hereby certify that we have each carefully compared this copy with the original plat of Edge Water Subdivision of Lots Sec 5 & 6 Trosser Isle Wayne County, Michigan and that it is an exact copy thereof, and of the contents of such original map or plat.

R. E. Bolger Register of Deeds.
Mason L. Brown Surveyor.


Examined and approved
Aug 21st 1890
George B. Shieby
Notary Public

I hereby certify that this plat is a correct copy of the same now on record in the Register of Deeds office, being made under the supervision of the Auditor General by tracing the plat on record and affixing thereto a carefully compared copy of the dedication and certificate.

Dated this 4th day of Oct 1910
Geo W. Bennett
Clerk and Seal Dept

EDGE WATER
SUBDIVISION OF LOTS SEC 5 & 6
TROSSER ISLE
WAYNE COUNTY, MICH.

JULY 1890
SCALE 200 FT PER INCH

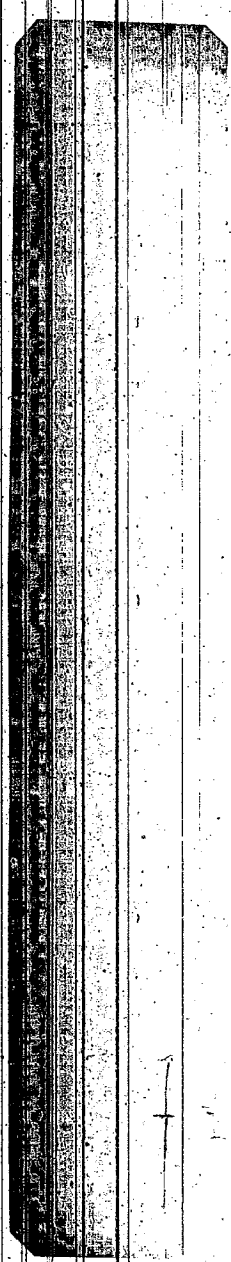

REGISTERED OFFICE,
COUNTY OF WAYNE
Received for Record the 28th day of August A. D. 1890 at 10.45 o'clock P. M. and Recorded in Liber 14 of Plats on Page 62
R. E. Bolger
Register