


BUENA VISTA
 SUB of S 20 AC of N 60 AC 1/4 Sec 17
 10000 AT. HAMTRAMCK
 WAYNE CO. MICH.

MAY 16th 1890
 SCALE 200 FT PER INCH

MASS L. BROWN
 ENGINEER & SURVEYOR
 DETROIT MICH.

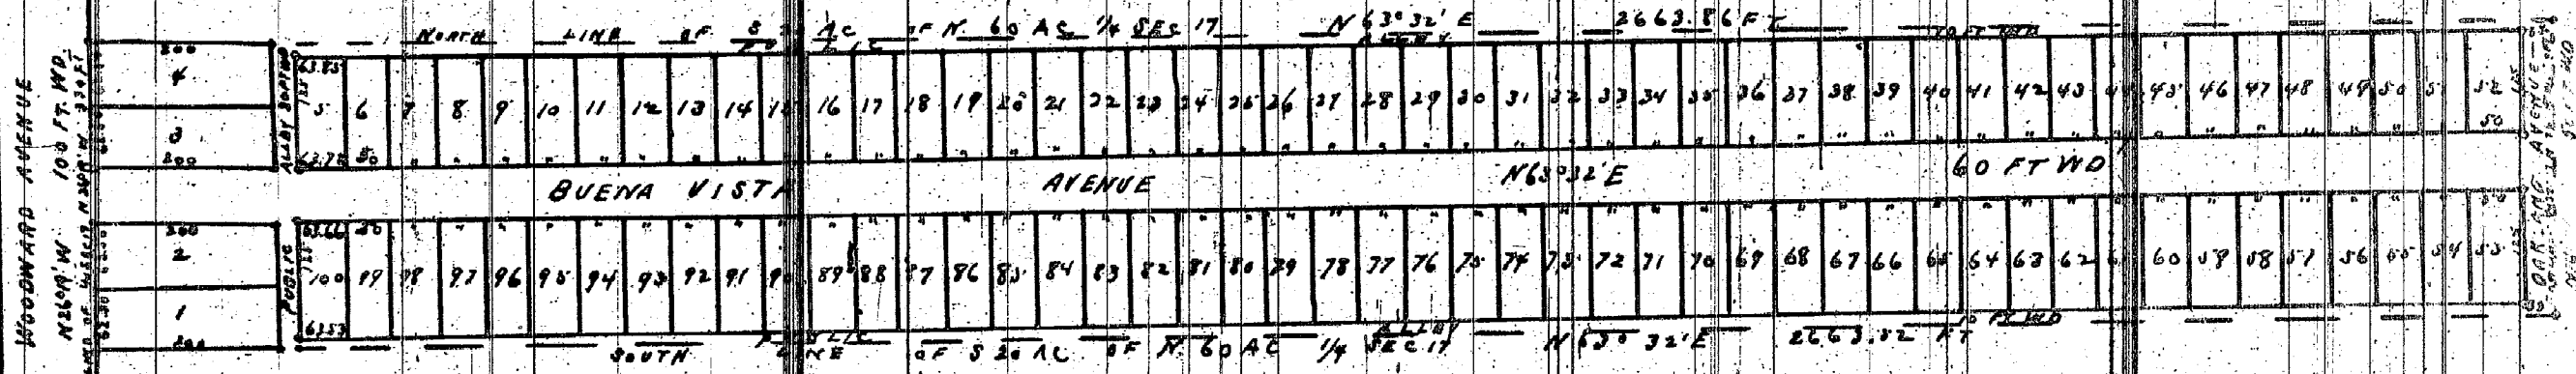

I hereby certify that the above plat is correct, and that Monuments consisting of Oak Stakes 1 1/4 inches square and 15 inches long have been placed in the Ground at all angles in the Boundaries, and at the intersection of all Streets or Streets and Alleys, as shown on plat by O.

Detroit, May 16th 1890
 Mass L. Brown
 Engineer and Surveyor.

STATE OF MICHIGAN)
 County of Wayne) ss.

We Peter C. Bird, Dep. Register of Deeds, and Mass L. Brown, Surveyor, hereby certify that we have each carefully compared this copy with the original plat of Buena Vista Sub of S 20 AC of N 60 AC 1/4 Sec 17, 10000 AT. Hamtramck Wayne Co Mich. and that it is an exact copy thereof and of the whole of such original map or plat.

P. C. Bird, Dep. Register of Deeds.
 Mass L. Brown, Surveyor.

I hereby certify that this plat is a correct copy of the plat now on record in the Register of Deeds Office being made under the supervision of the Auditor General by tracing the plat on record and affixing thereto carefully compared copy of the indications and certificates.

Dated this 3rd day of Oct 1910
 Geo W Bennett
 Clerk and Ex. Sec. Dept.

Examined and Approved
 May 17 1890
 H. A. Pratt
 Deputy Auditor General

KNOW ALL MEN BY THESE PRESENTS, that Fred's Woolfenden, Ella R. his wife, Mansfield, Shelby, M. Francis, his wife, J. Blair, Simpson, his wife, William N. Beamer, his wife, Florence, his wife, and N. Lucinda Frazer, have caused the land embraced in the above plat to be surveyed, laid out and platted to be known as Buena Vista Sub of S 20 AC of N 60 AC 1/4 Sec 17, 10000 AT. Hamtramck Wayne Co. Michigan, and that the Streets and Alleys shown on said plat are hereby dedicated to the use of the public.

Witness our hands and seals this the 16th day of May A. D. Eighteen Hundred and Ninety
 In presence of
 Fred's Woolfenden (L.S.)
 Ella R. Woolfenden (L.S.)
 Mansfield, Shelby (L.S.)
 M. Francis Simpson (L.S.)
 J. Blair Simpson (L.S.)
 J. M. Francis Simpson (L.S.)
 William N. Beamer (L.S.)
 Florence Beamer (L.S.)
 N. Lucinda Frazer (L.S.)

STATE OF MICHIGAN)
 COUNTY OF Wayne) ss.

On this, the 16th day of May 1890, before me, a Notary Public in and for said County, personally appeared the above named Fred's Woolfenden, Ella R. his wife, Mansfield, Shelby, M. Francis, his wife, J. Blair, Simpson, his wife, William N. Beamer, his wife, Florence, his wife, and N. Lucinda Frazer, known to me to be the same persons who executed the above dedication, and who acknowledged the same to be their free act and deed.

James B. McKay, Notary Public,
 Wayne County, Michigan.

REGISTER'S OFFICE } ss.
 COUNTY OF WAYNE }
 Received for Record, the 3rd day of June A. D. 1890 at 1 o'clock P. M. and recorded in Liber 14 of Plats on Page 28
 R. B. Bird, Dep. Register.

PLAT ----- EDGEWATER SUBDIVISION OF LOT THREE OF PLAT OF SECTION
FIVE HUNDRED FIFTY-SIX, IN GROSSE ISLE.

In the matter of the petition of
Samuel M. Stanton et al. for the
vacation of Edgewater Subdivision of
Lot 3 of the Plat of Sec. 556,
in Grosse Isle.

Mar. 27, 1915.

Henry A. Mandell,
Circuit Judge.

Voucher 370 ---- 1915.

ORDERED that the said plat, including all
streets, roads, and other spaces thereon, be
vacated;

PROVIDED, nothing in this order and judgment
shall operate or be construed as a vacation of
the public highway along the shore of Detroit
River, upon the westerly side of said plat
hereby vacated.

Vol. 142 page. 11608 ✓

PLAT --- WHITNEY SUBDIVISION OF TEN THOUSAND ACRE TRACT IN DETROIT.

Re petition of The Whitney
Realty Co., Ltd., to vacate
portion of said plat.

Mar. 30, 1914.

Alfred J. Murphy,
Circuit Judge.

Voucher 394 -- 1914.

ORDERED that that portion embracing Lots
61 to 87 incl. of the plat of the Whitney Sub. of
Lots 1 and 2 and the south parts of Lots 3, 6, and
11, quarter section 54 and Lots 16, 18, 38, and 40
of Anderson's Subdivision of Lots 7 and 8, Quarter
Section 54, Ten Thousand Acre Tract, in Detroit,
be vacated.

Vol. 25 page. 1611 ✓

PLAT ----- GARRISON'S SUBDIVISION OF LOTS SIX, SEVEN, AND EIGHT
MILITARY RESERVE, IN DEARBORN.

In the matter of the petition
of Charles M. Garrison to vacate
part of plat of Garrison's Subdi-
vision of Lots Six, Seven, and Eight
of Military Reserve, Dearborn.

May 27, 1876.

Cornelius J. Reilly,
Circuit Judge.

Voucher 504 --- 1913.

ORDERED that so much of said plat as
includes the land lying east of the westerly
line of Buson Ave. and north of a straight
line extended from said Westerly line to Mil-
itary Ave. along the southerly boundary of lots
three and four, in block three, and lot eleven
in block six be vacated.

Vol. 134 page. 10001 ✓

PLAT ----- BOSTON BOULEVARD SUBDIVISION OF TEN THOUSAND ACRE TRACT IN DETROIT.

Truman H. Newberry, et al.

-vs-

City of Detroit,
Township of Greenfield,
O. B. Fuller, Auditor General.


Voucher 531 ---- 1913.

Entire Plat ordered set aside and expunged
from records.

June 16, 1913.

Philip T. Van Zile,
Circuit Judge.

Vol. 27 page 1726 ✓

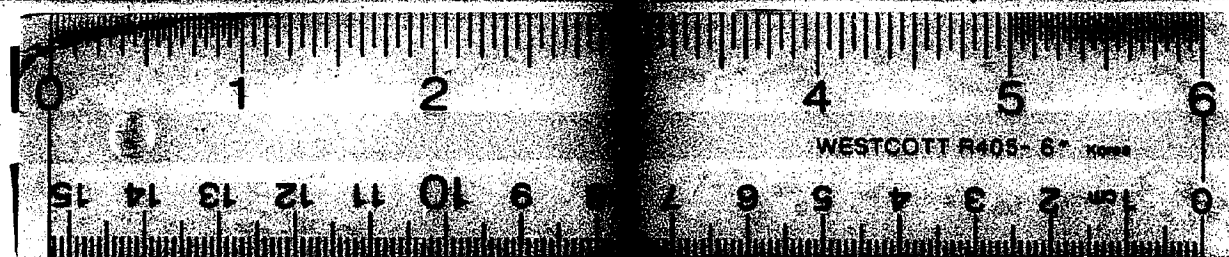

16 X